




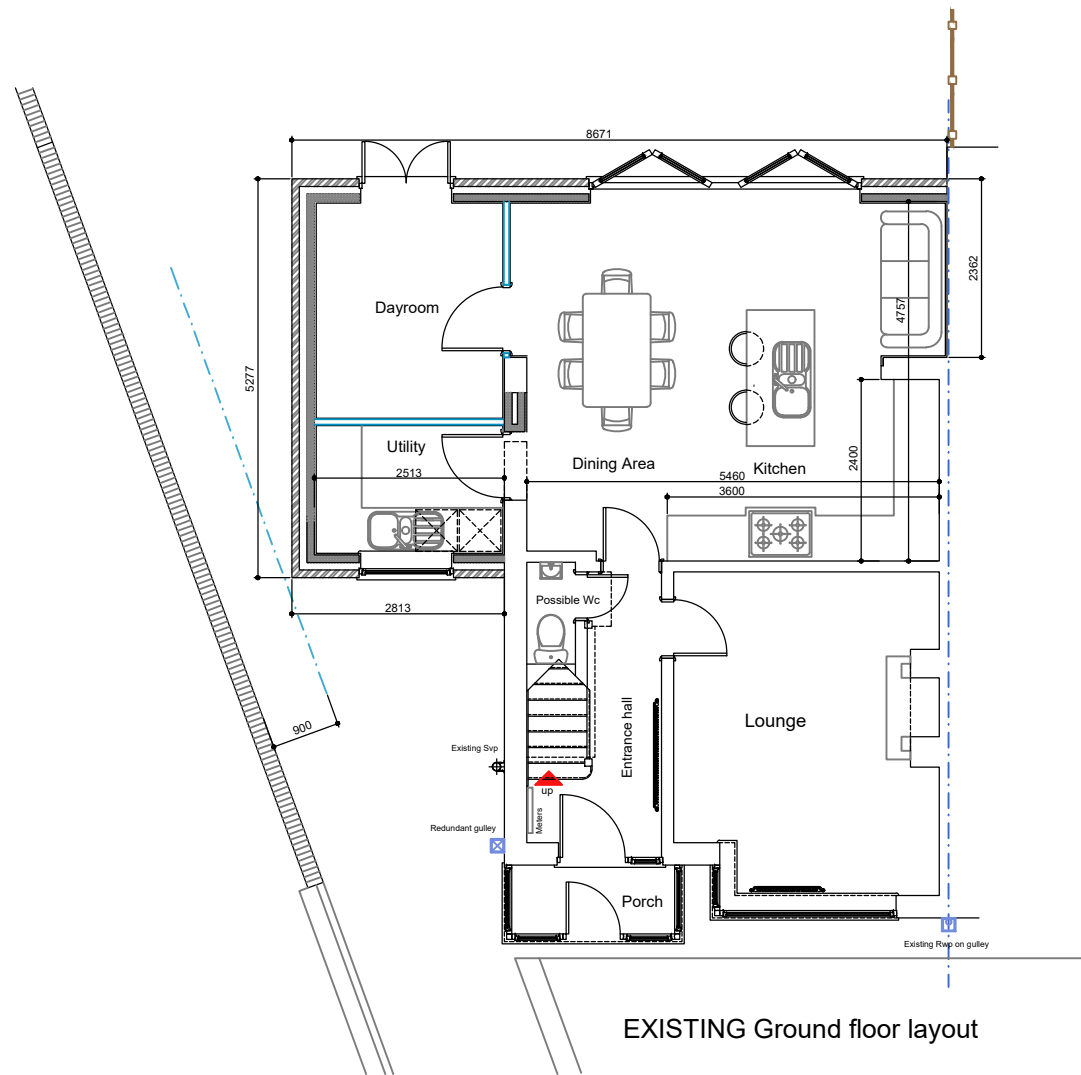

EXISTING Ground floor layout

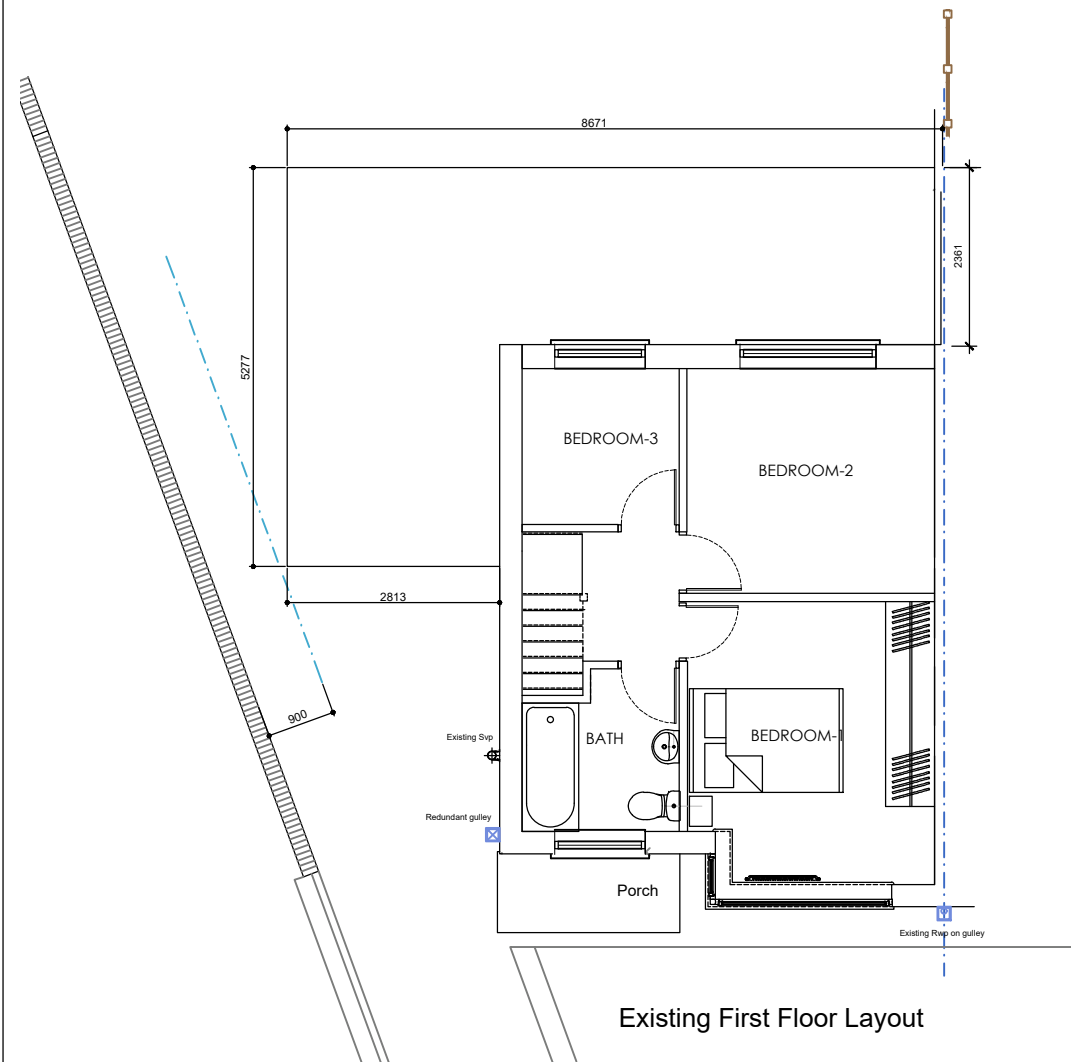

Existing First Floor Layout

 

General Notes

The Contractor is to check all dimensions on site and report any discrepancies to the Contract Administrator. This drawing is to be read in conjunction with all other standard documentation. Dimensions are not to be scaled from this drawing.

P1	PLANNING ISSUE	31.05.24
No.	Revision /Issue	Date

RUBEEN KADRI
Architecture - Interior - Planning
07767935960
rubeenk@yahoo.com

Project Name and Address :
44 PARSON DRIVE
M24 5DH
FIRST FLOOR REAR AND SIDE EXTENSION

Client :
ANDREW HOLMES

Title :
EXISTING FLOOR PLANS

Project No : 2023_G131	Drawn by : AG
Date : 12.12.23	Drawing No: PL-001
Scale : 1:100@A3	