





1 EXISTING FRONT ELEVATION
1 : 50

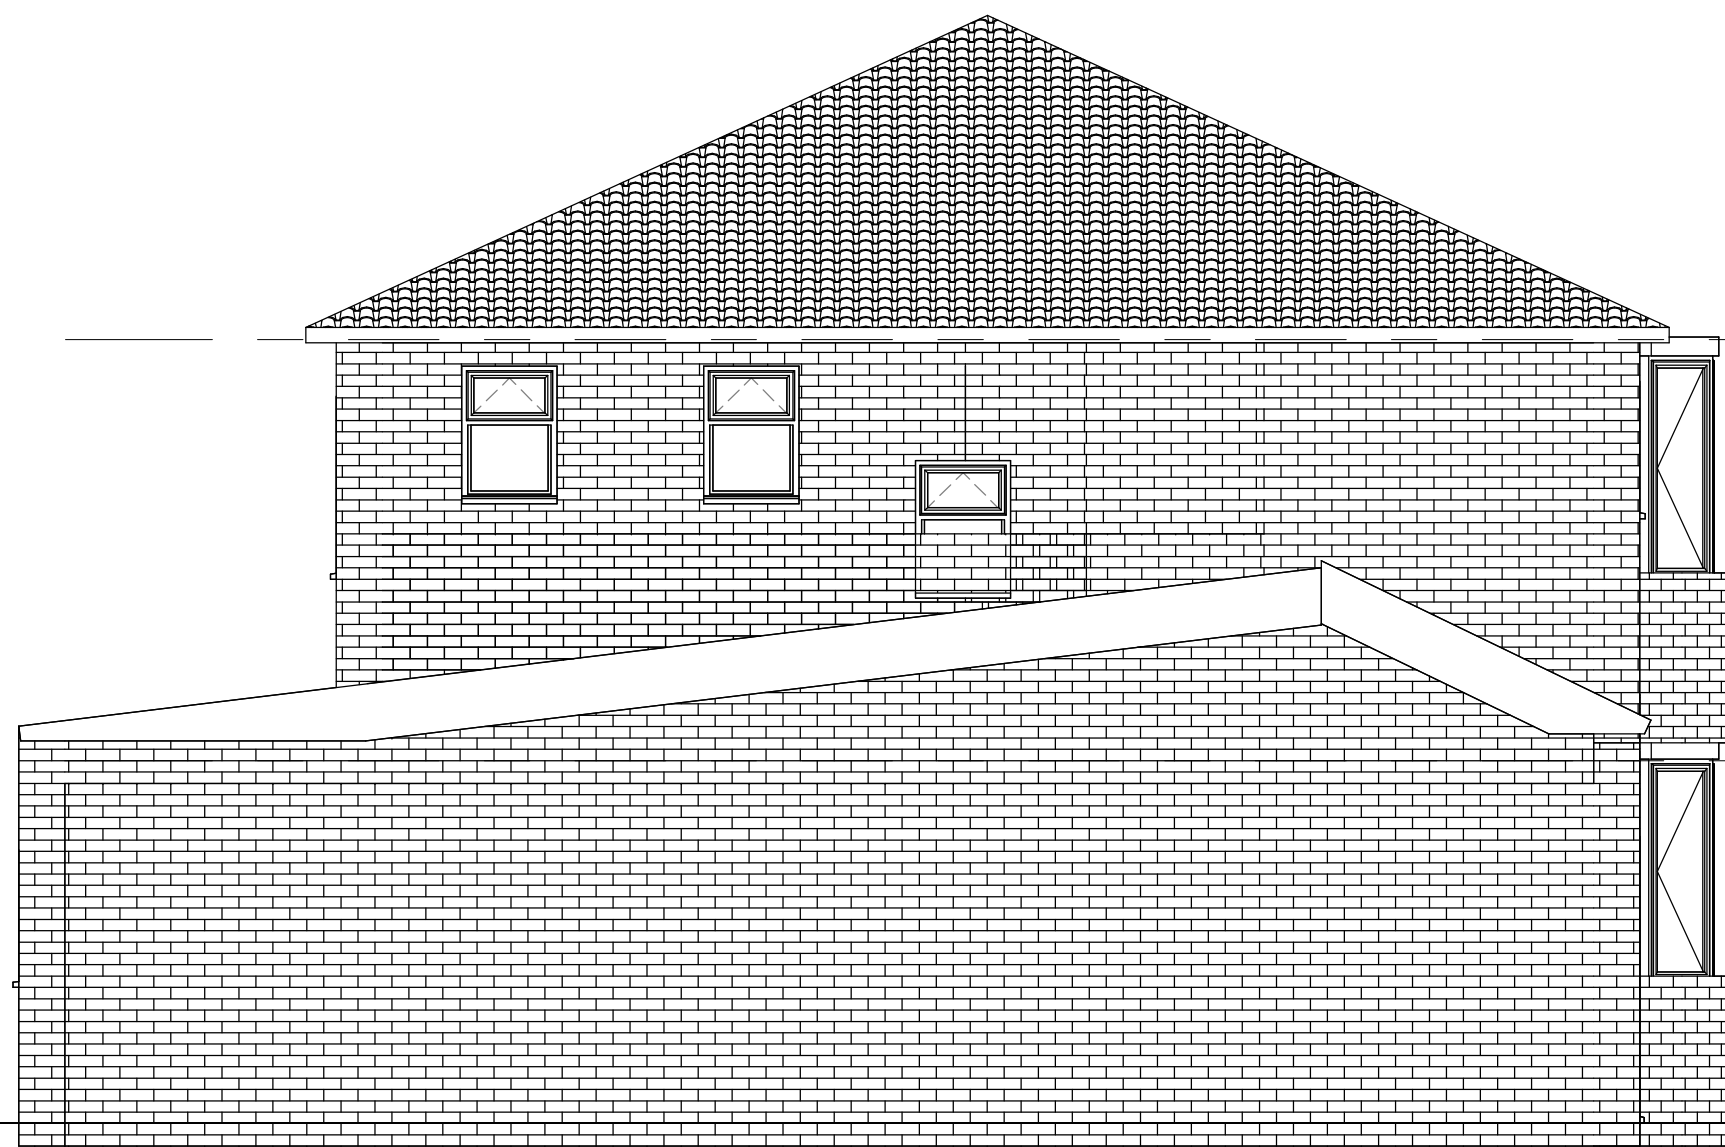


2 EXISTING SIDE ELEVATION
1 : 50

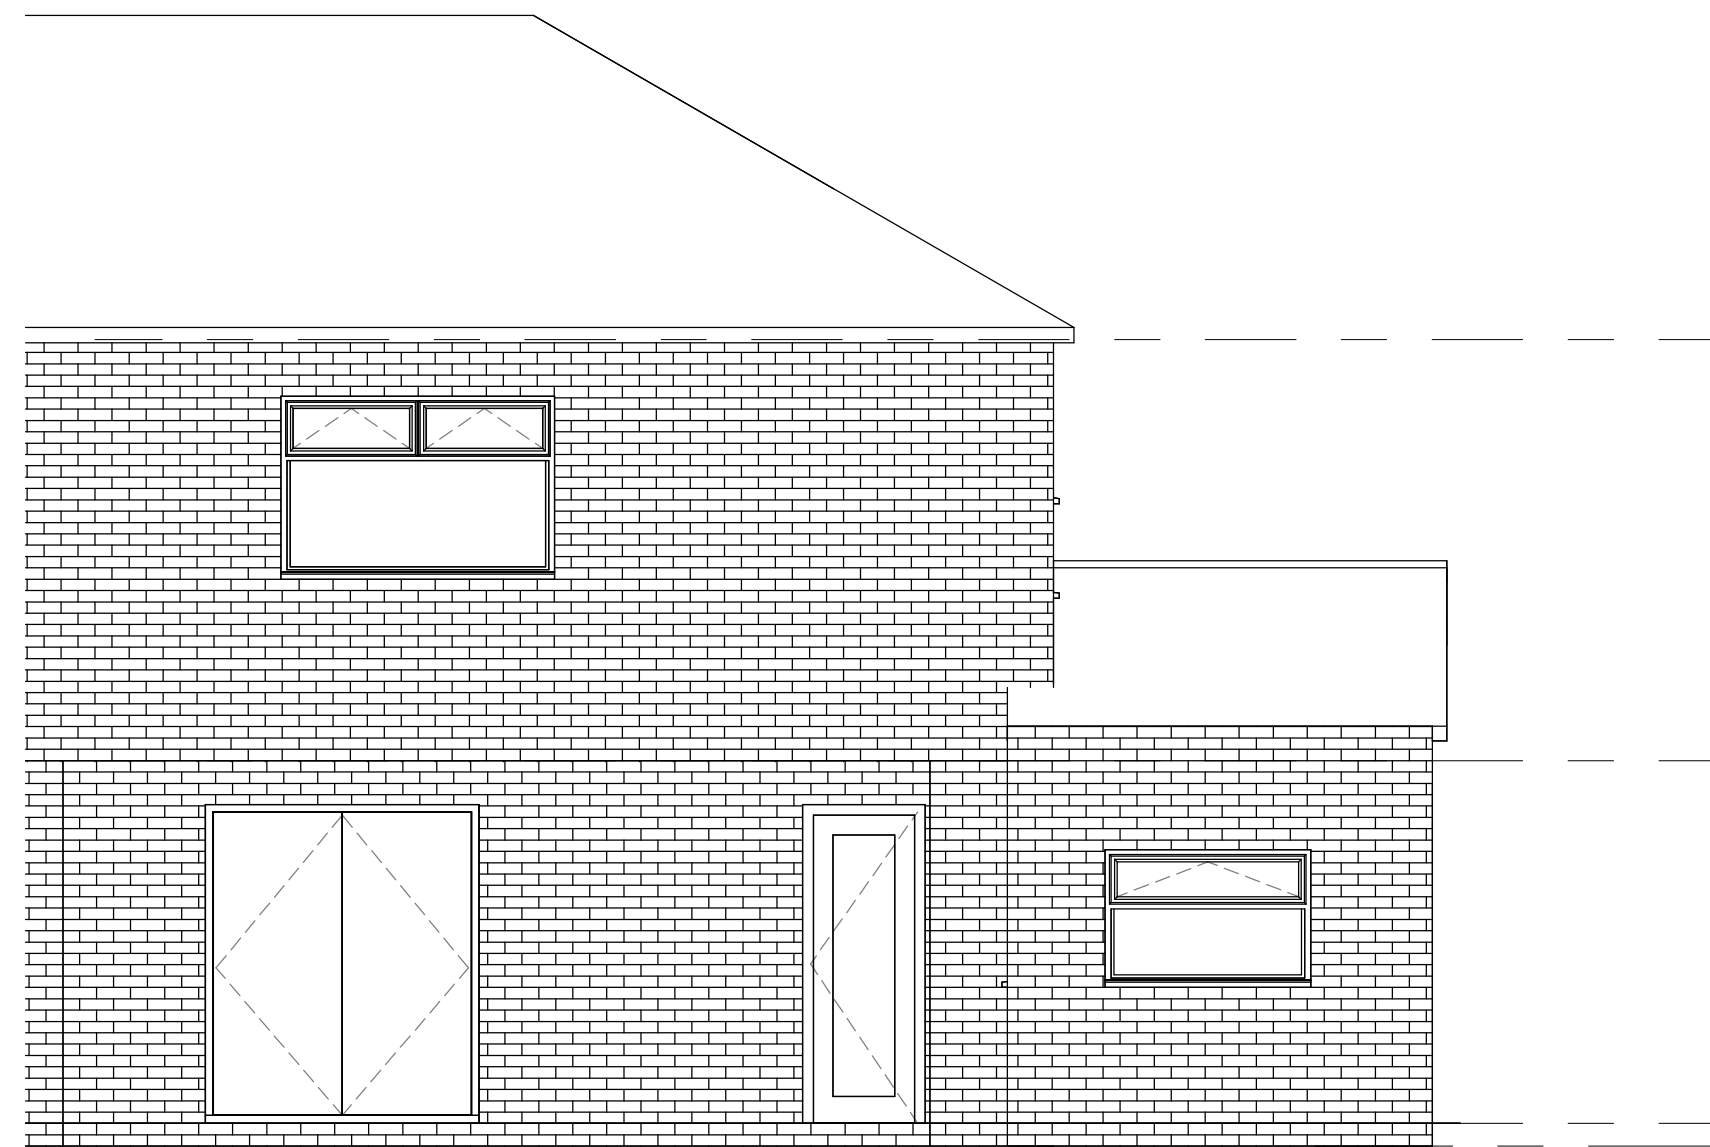


6 EXISTING REAR ELEVATION
1 : 50




3 PROPOSED FRONT ELEVATION
1 : 50

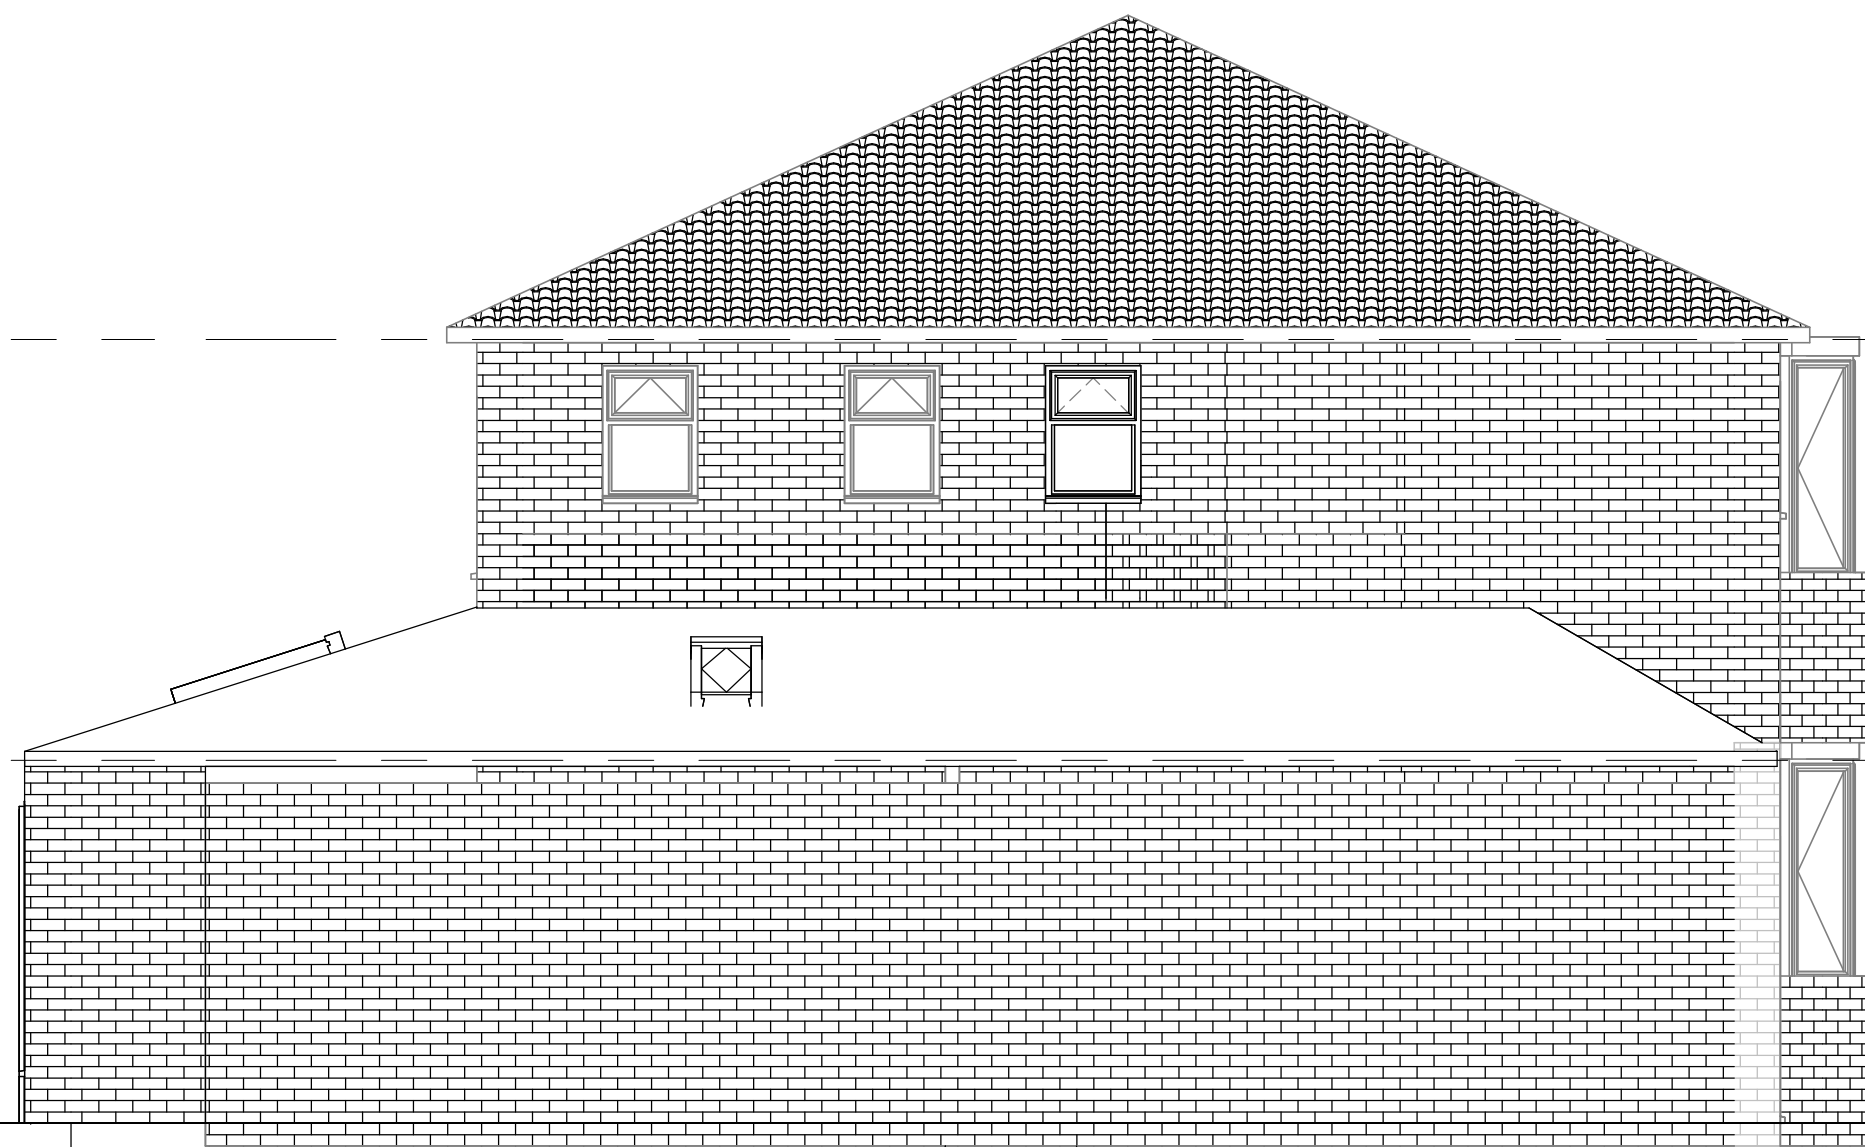

4 PROPOSED SIDE ELEVATION
1 : 50

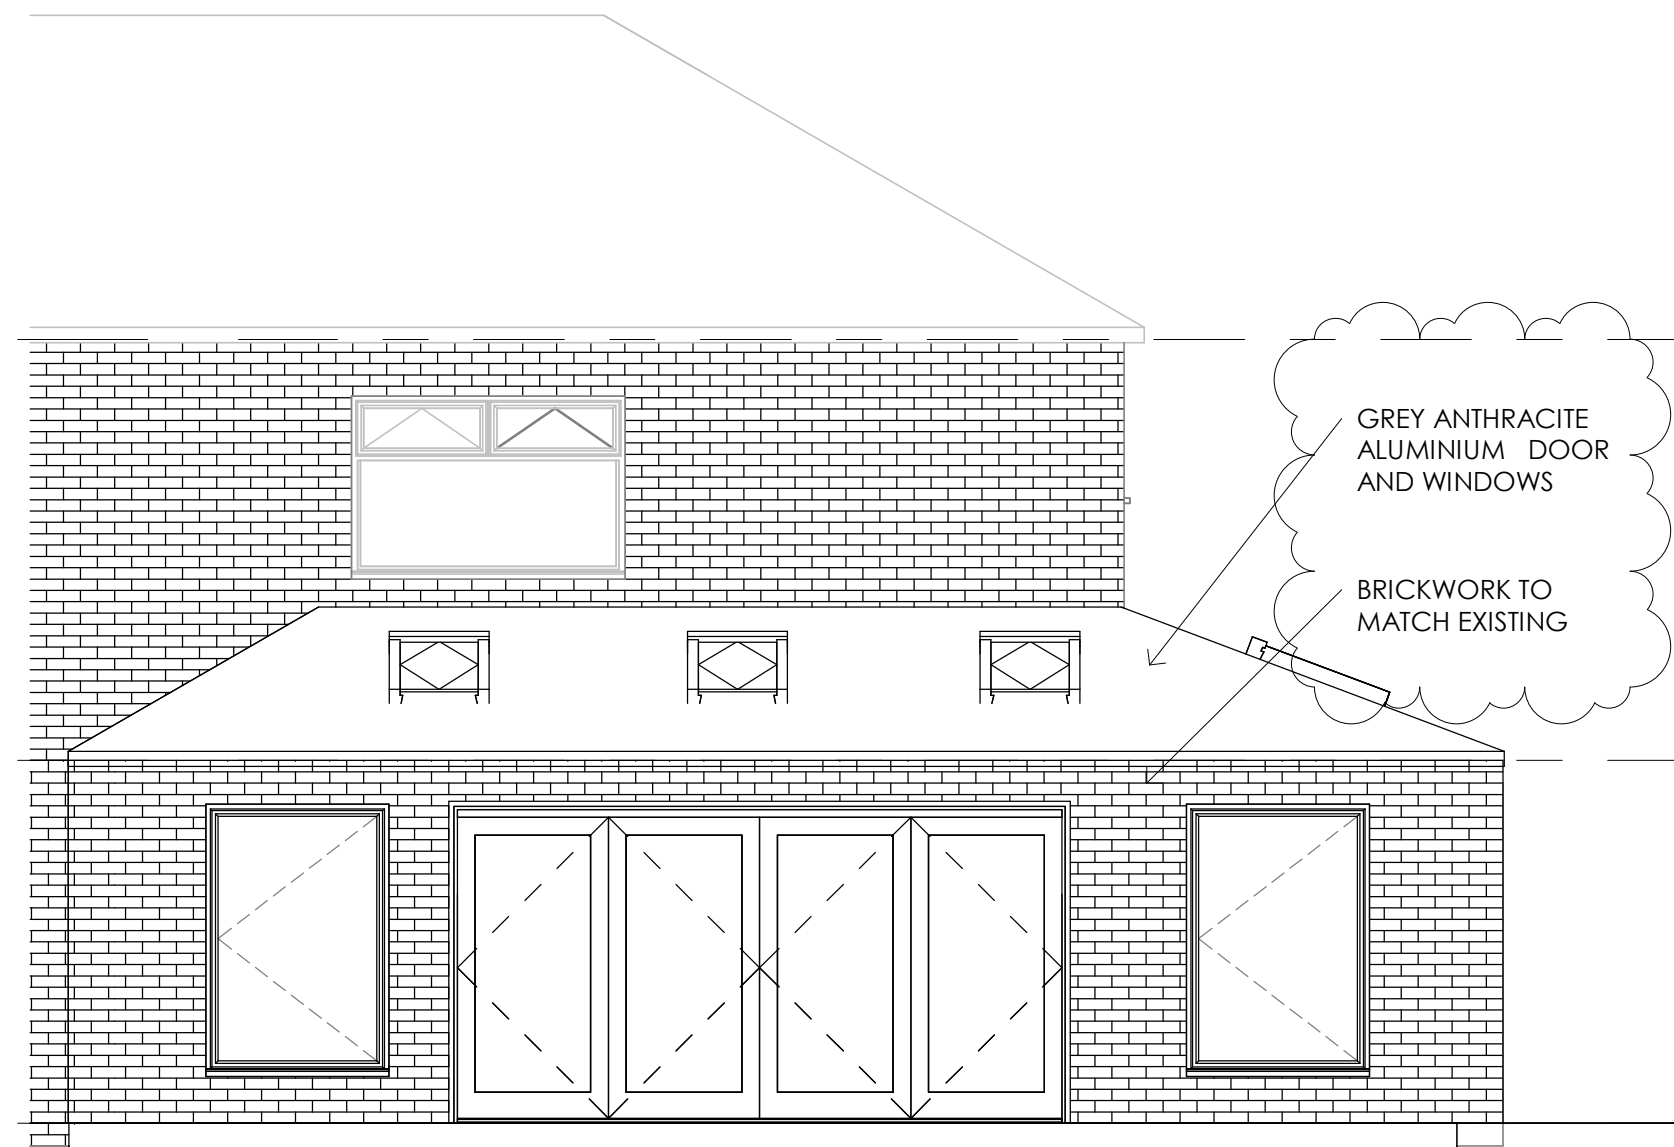

5 PROPOSED REAR ELEVATION
1 : 50

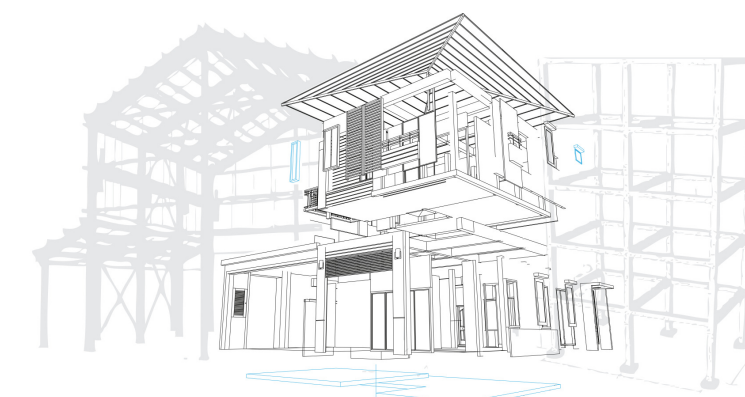

vision | DESIGN | group
ENGINEERING CONSULTANCY

Rev	Description	Date
1	PLANNING ISSUE	02/03/23
2	PLANNING ISSUE	01/05/23

CODE	SUITABILITY DESCRIPTION
I	PLANNING ISSUE
STATUS	PURPOSE OF ISSUE
S2	PLANNING ISSUE

PROJECT

317 MANCHESTER NEW ROAD

TITLE

EXISTING AND PROPOSED
ELEVATIONS

CLIENT

317 MANCHESTER NEW ROAD

DRAWN BY	CHECKED BY	DATE
MW	MW	29.12.22

SCALE (@ A1)	PROJECT NUMBER
1 : 50	MCS2185

DRAWING NUMBER	REV
A103	2