




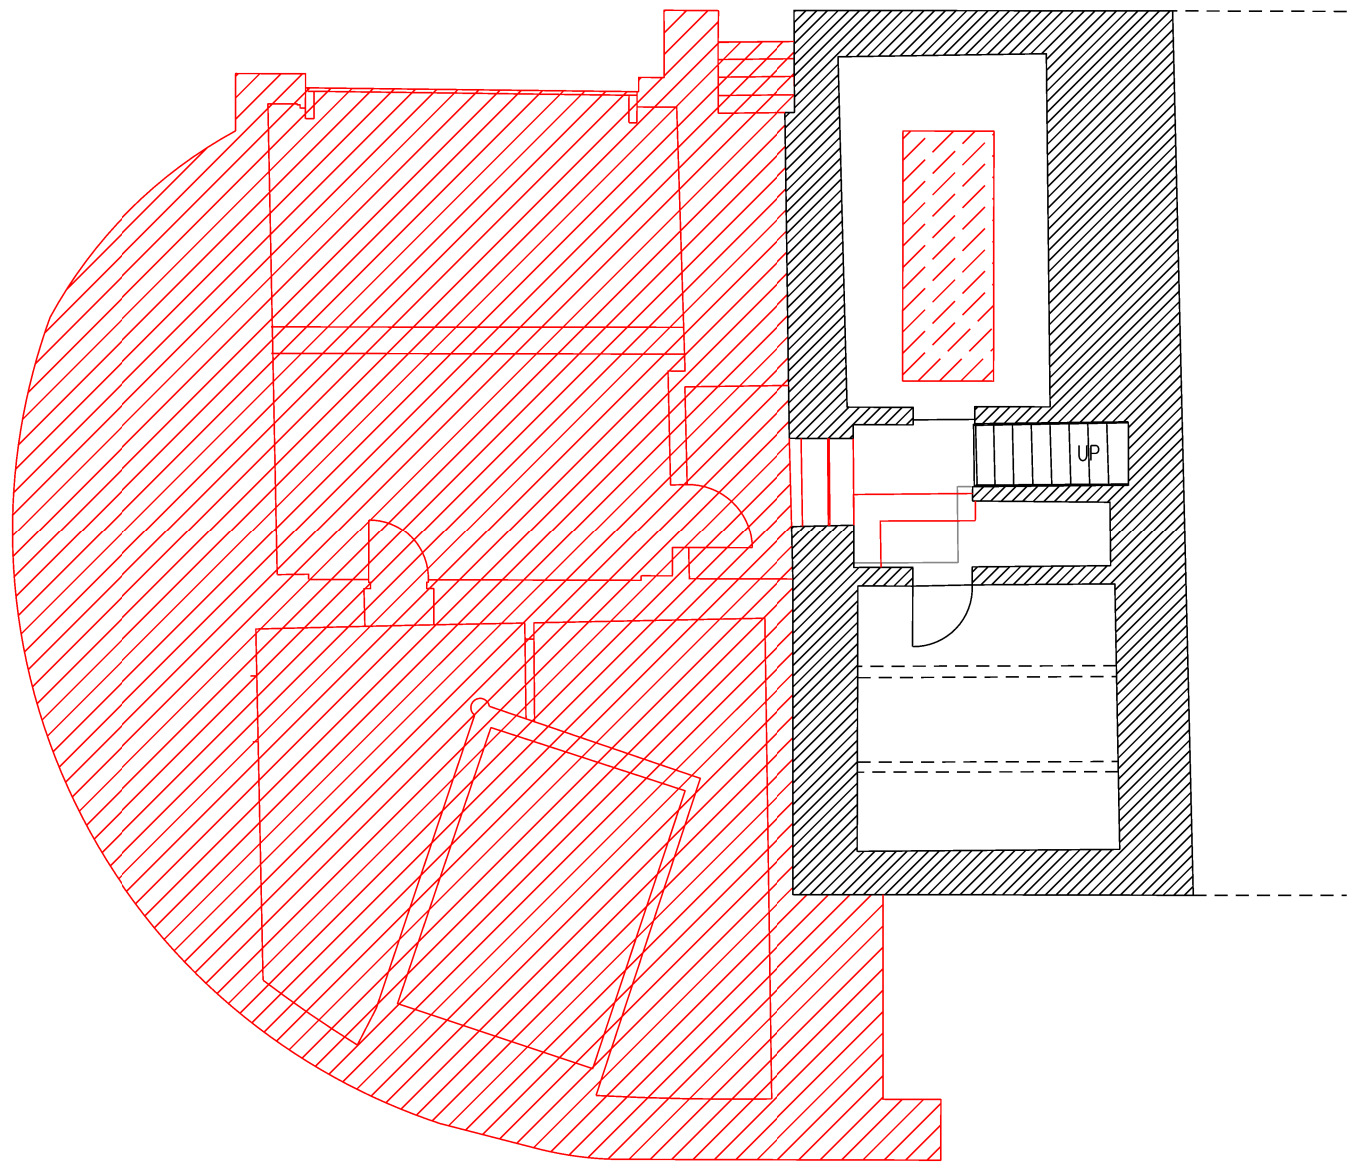


BASEMENT PLAN

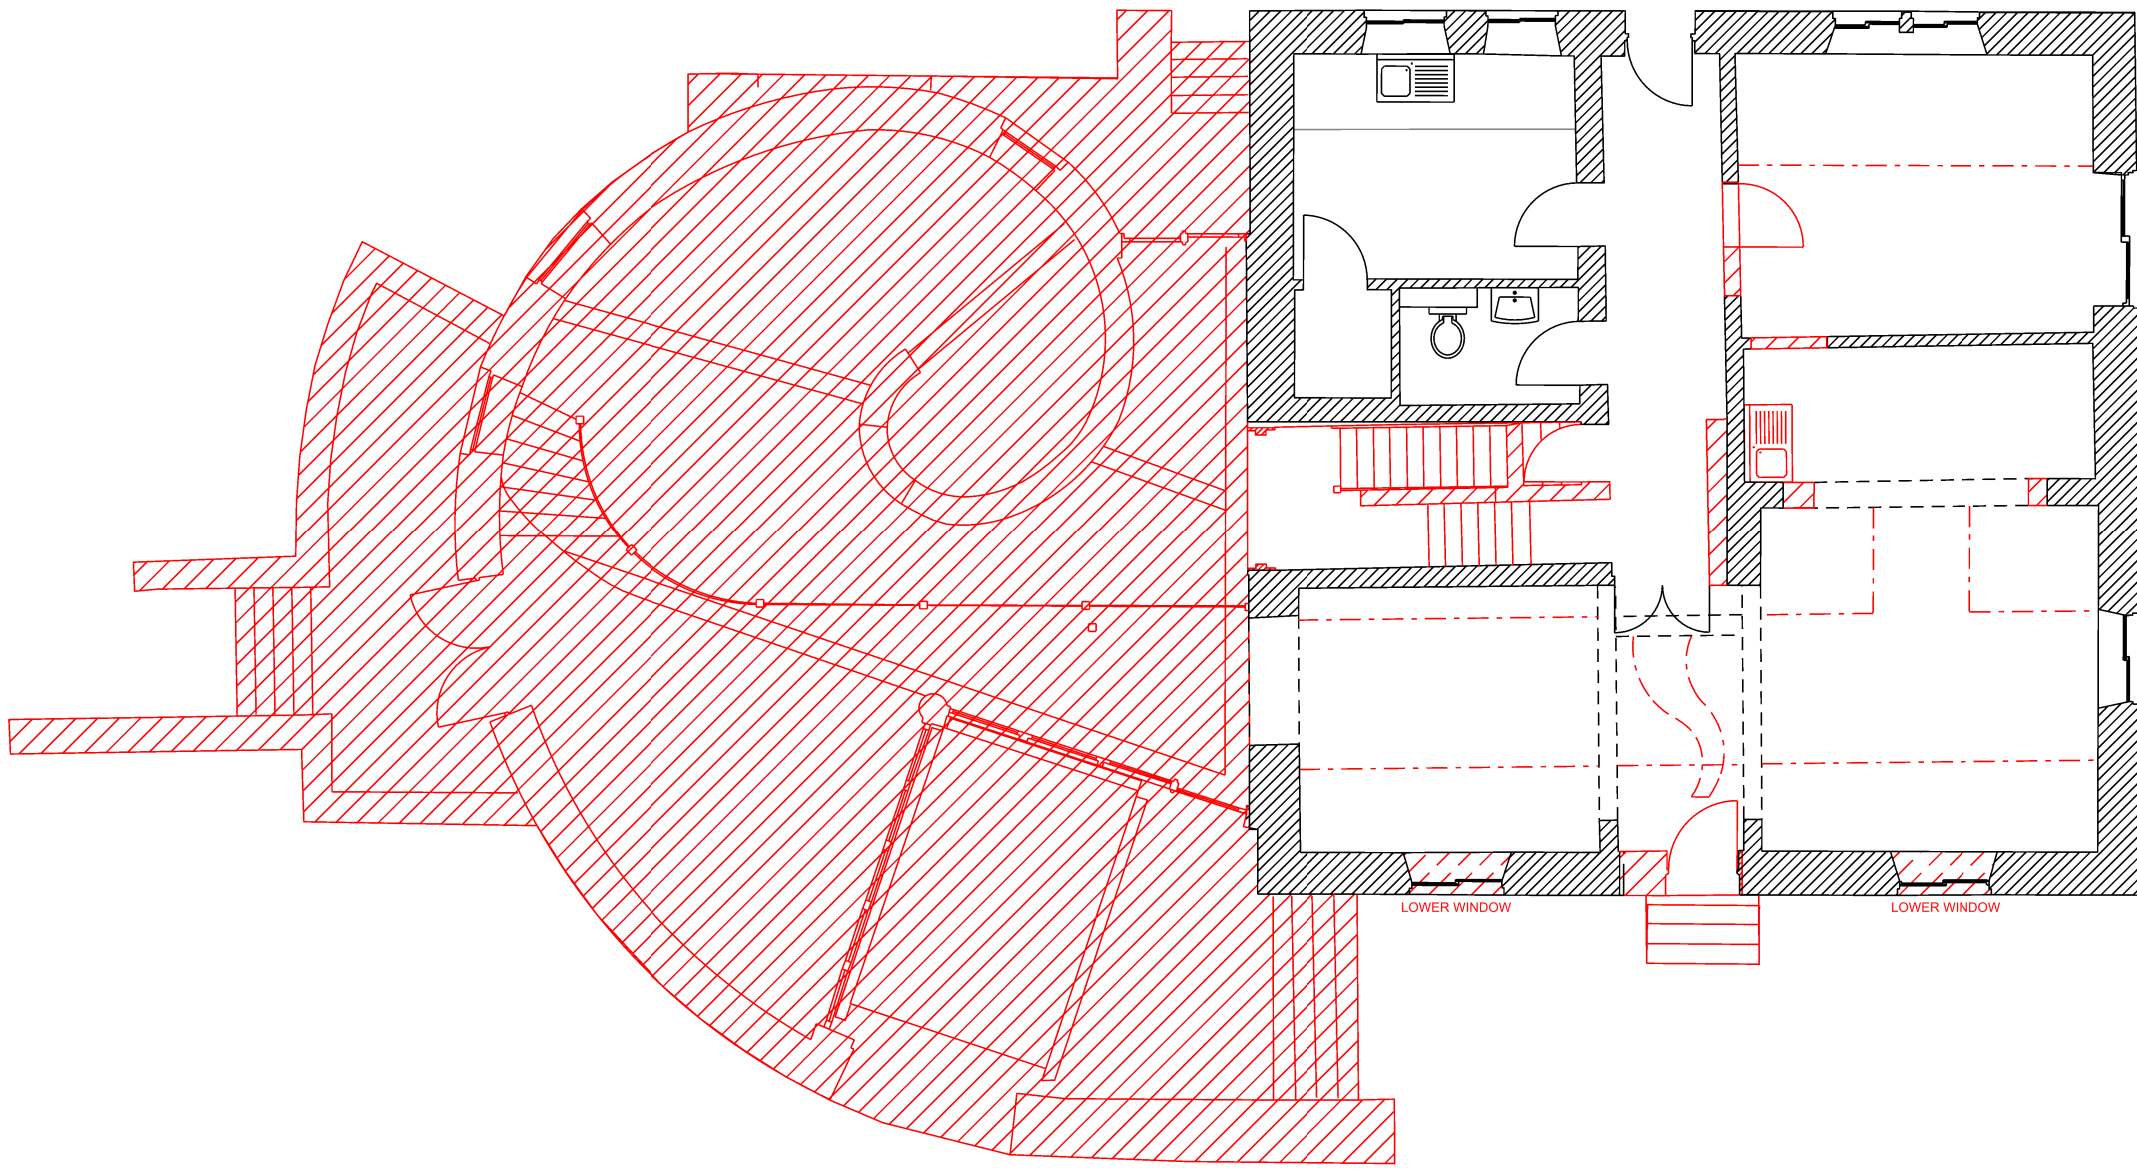


GROUND FLOOR PLAN

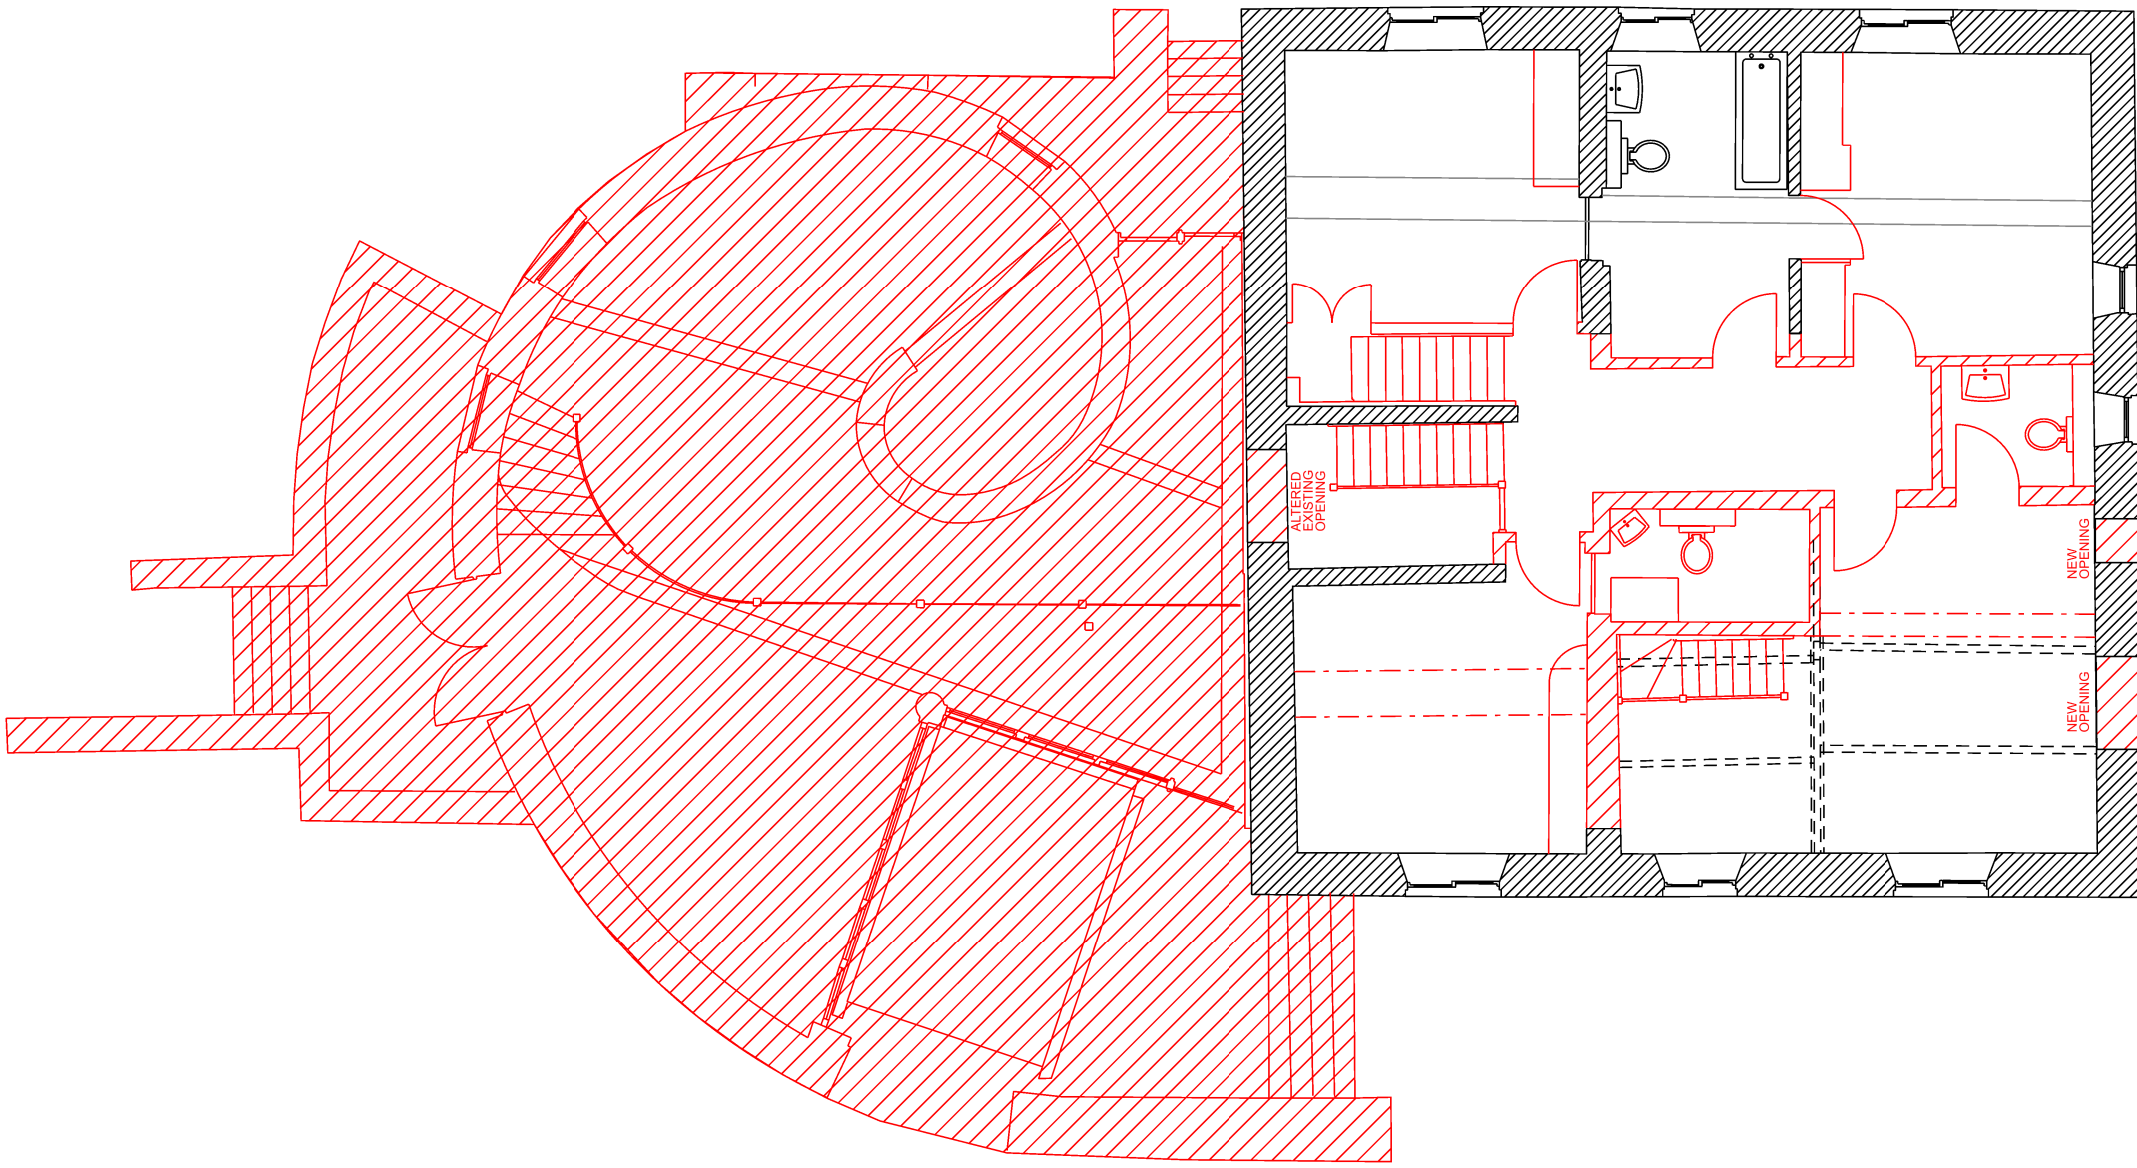

FIRST FLOOR PLAN

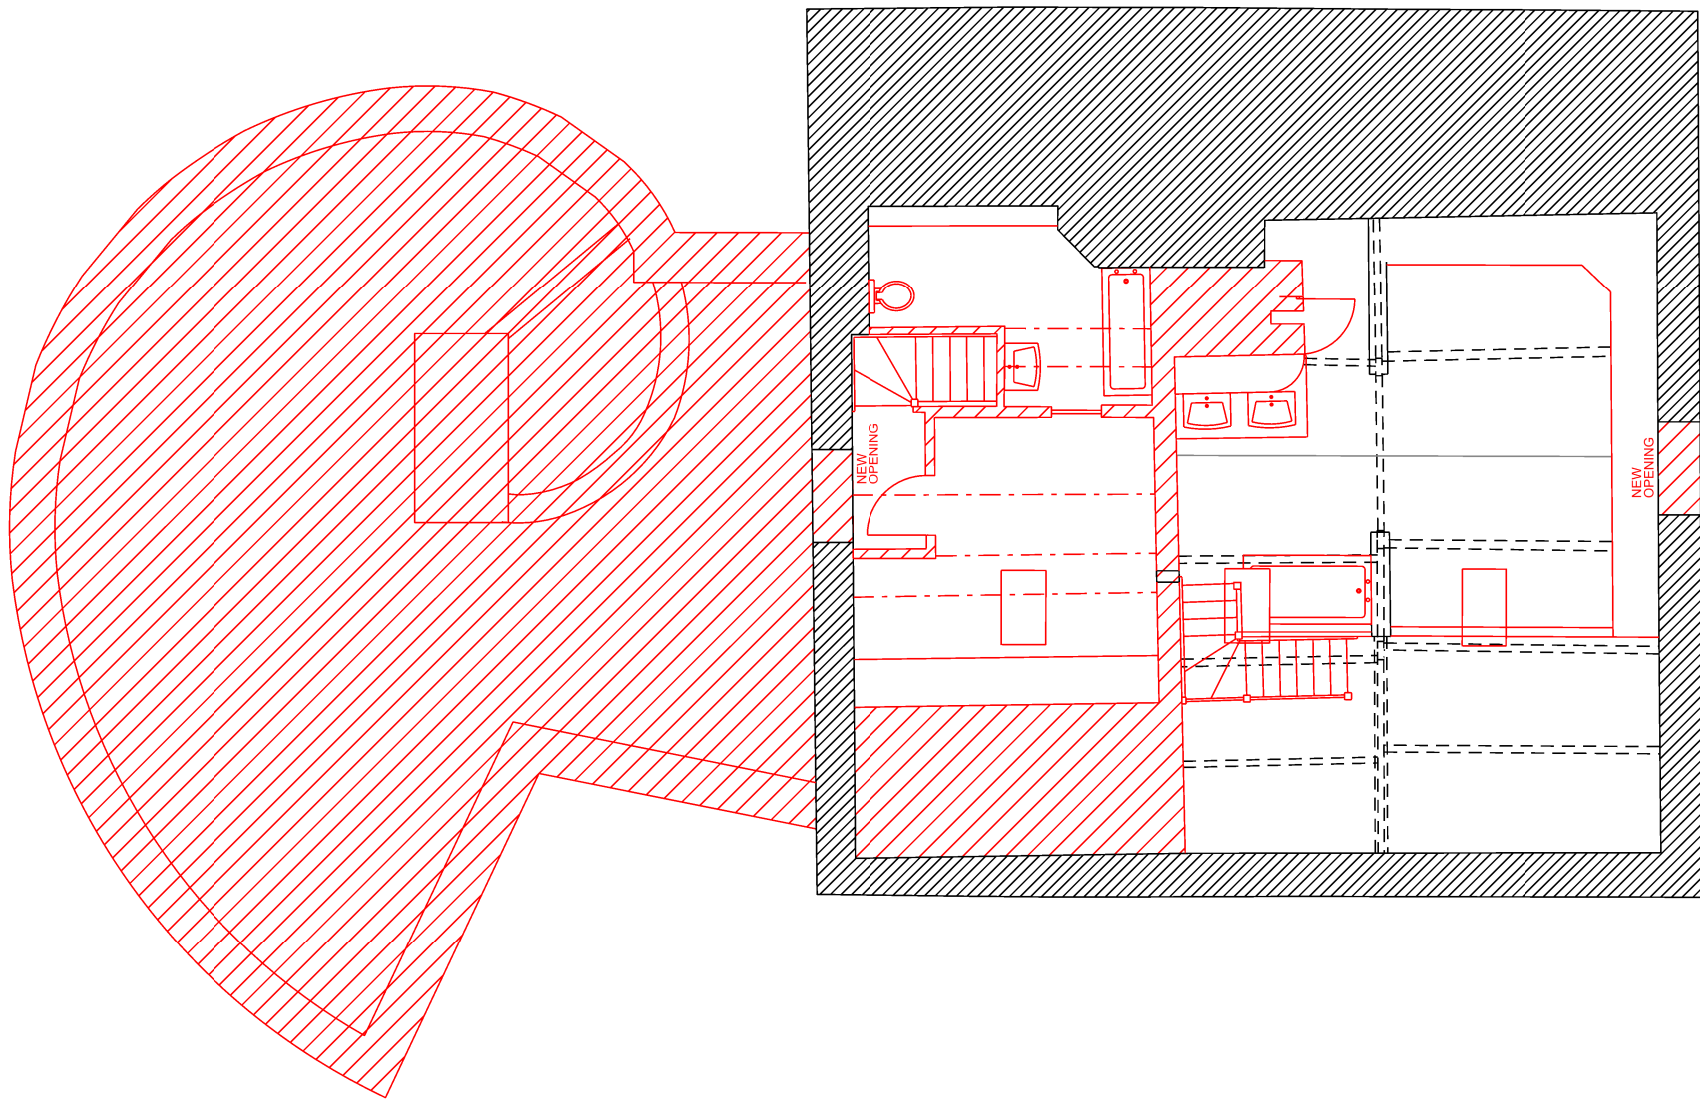

SECOND FLOOR LOFT PLAN

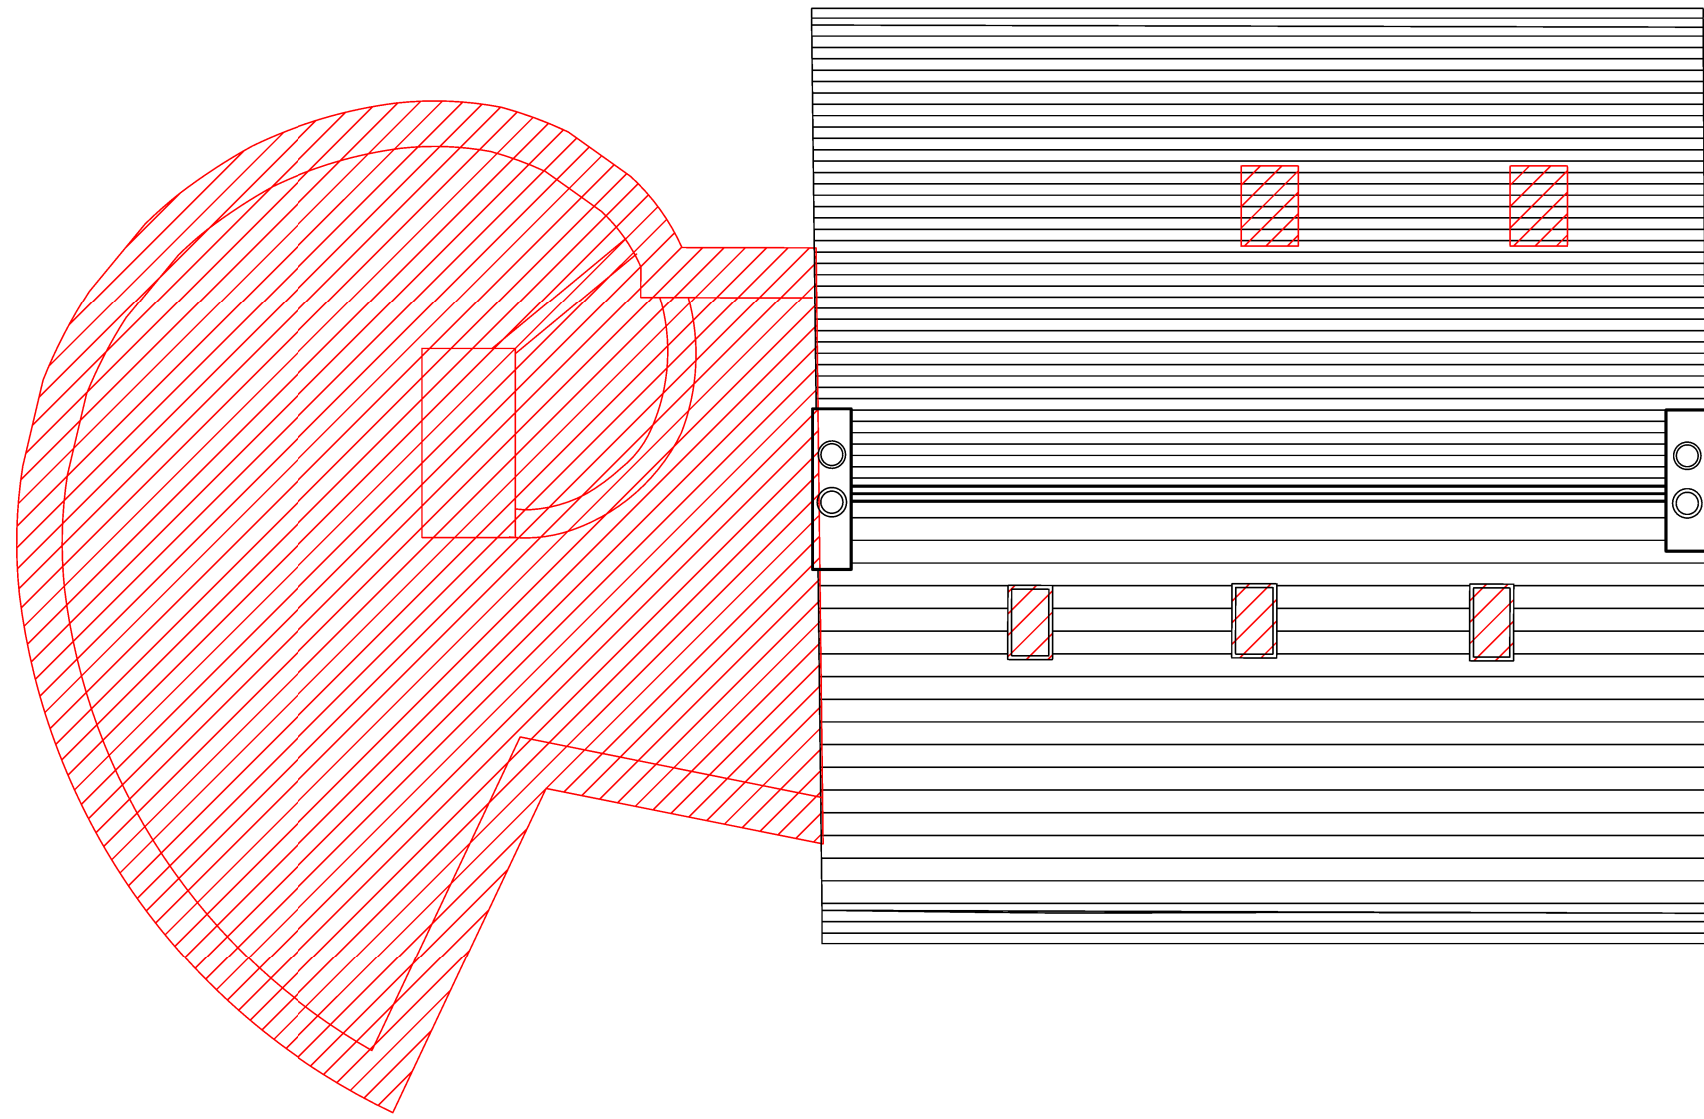


ROOF PLAN

Notes:
Do not scale from this drawing.
All dimensions are in millimetres unless otherwise noted.
All dimensions to be checked on site before proceeding with work.
All omissions and discrepancies to be reported in writing to Project 3 Architects Ltd.
Areas indicated on this drawing are approximate and indicative only.
© Project 3 Architects Limited Registered in England & Wales Number 08021795.

Rev:	Date:	Description:	By:
I01	29/09/23	First Issue	AS
P01	27/10/23	Planning	AS

KEY
demolition, strip out, opening up and removals

NB: For details refer to N D Oliver survey information.

 

PROJECT 3
architects

4 back grafton street
altrincham
cheshire
WA14 1DY
0161 233 0575
mail@project3architects.com
www.project3architects.com

Project:
The Farmhouse, Littleborough
Title:
DEMOLITION: PLANS
Farmhouse and existing extension
Status:
PLANNING
Drawing Number:
0763-P3A-XX-XX-DR-A-03051
Scale @ ISO A1:
1:100
Revision:
P01