



ALL DIMENSIONS IN MILLIMETERS UNLESS STATED

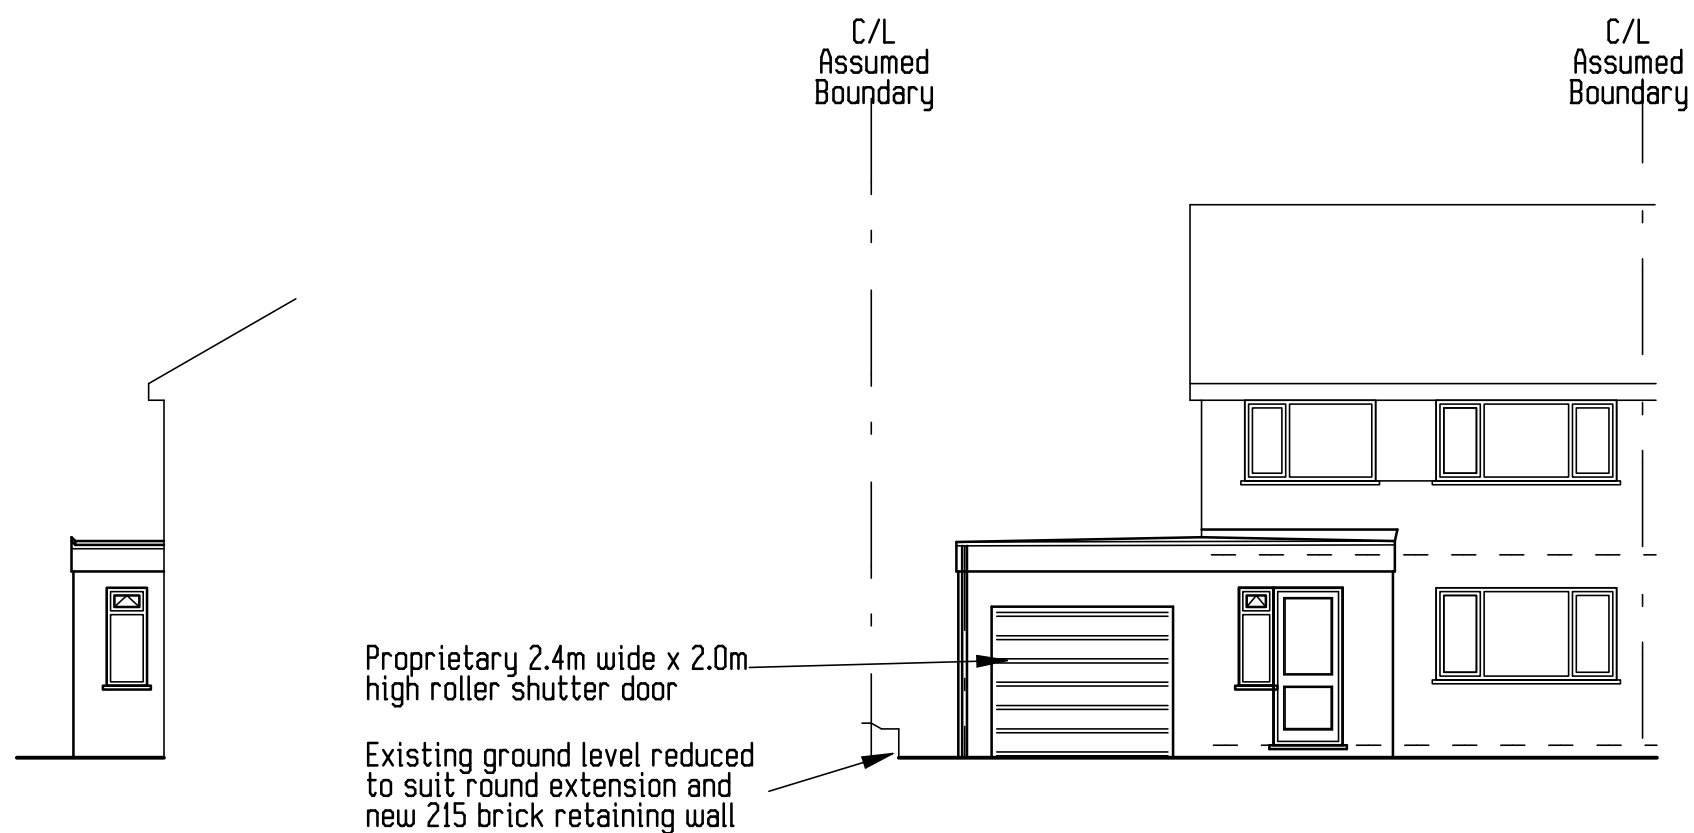


PROPOSED FRONT SIDE ELEVATION
(1:100)


PROPOSED FRONT ELEVATION
(1:100)

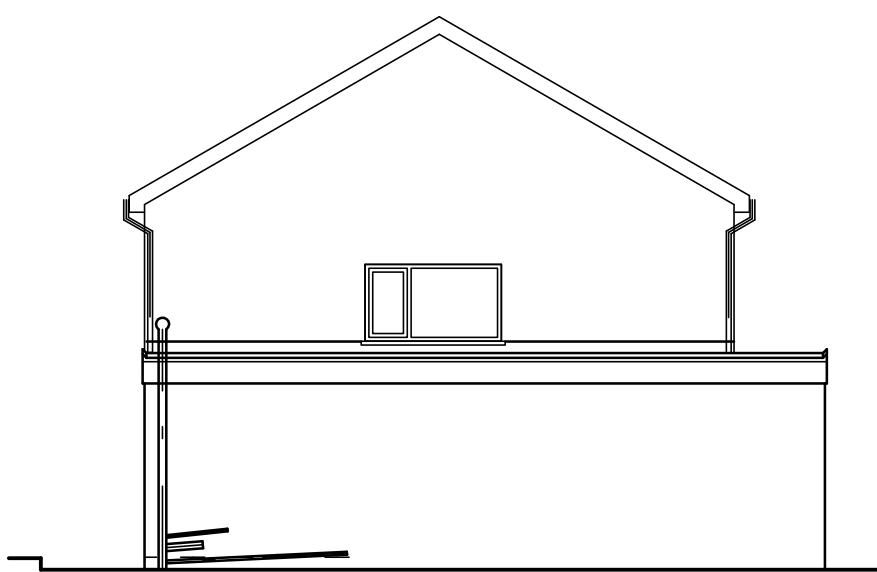



PROPOSED GABLE ELEVATION
(1:100)

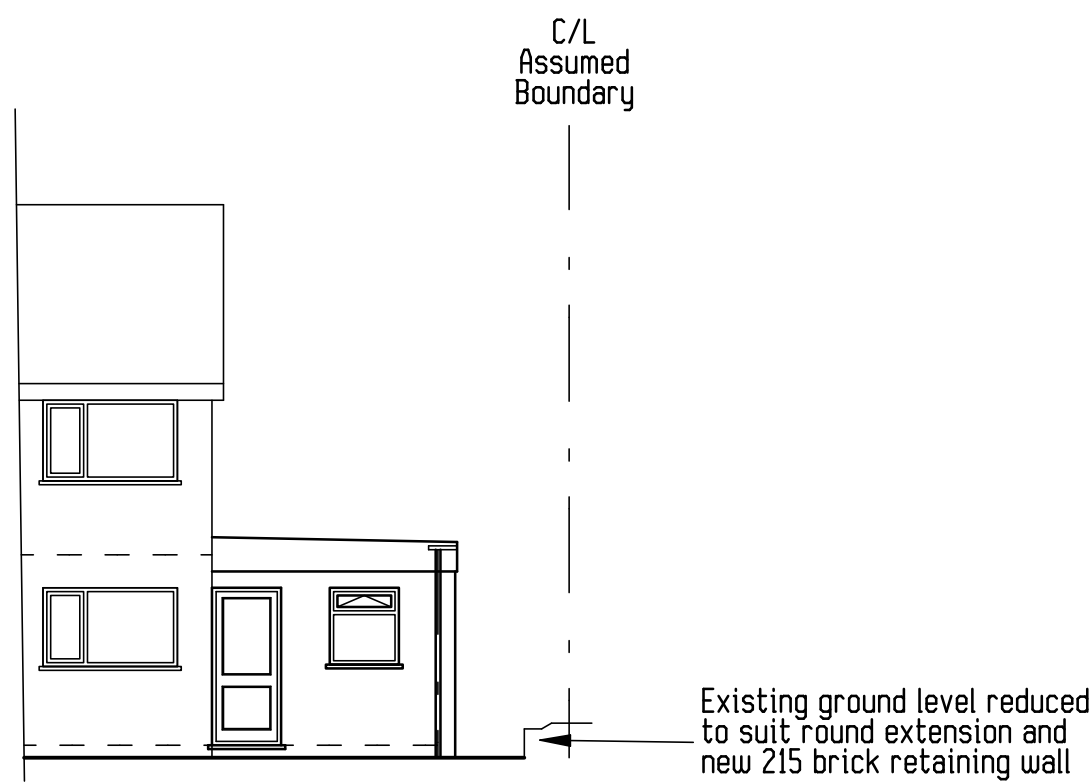

PROPOSED REAR ELEVATION
(1:100)

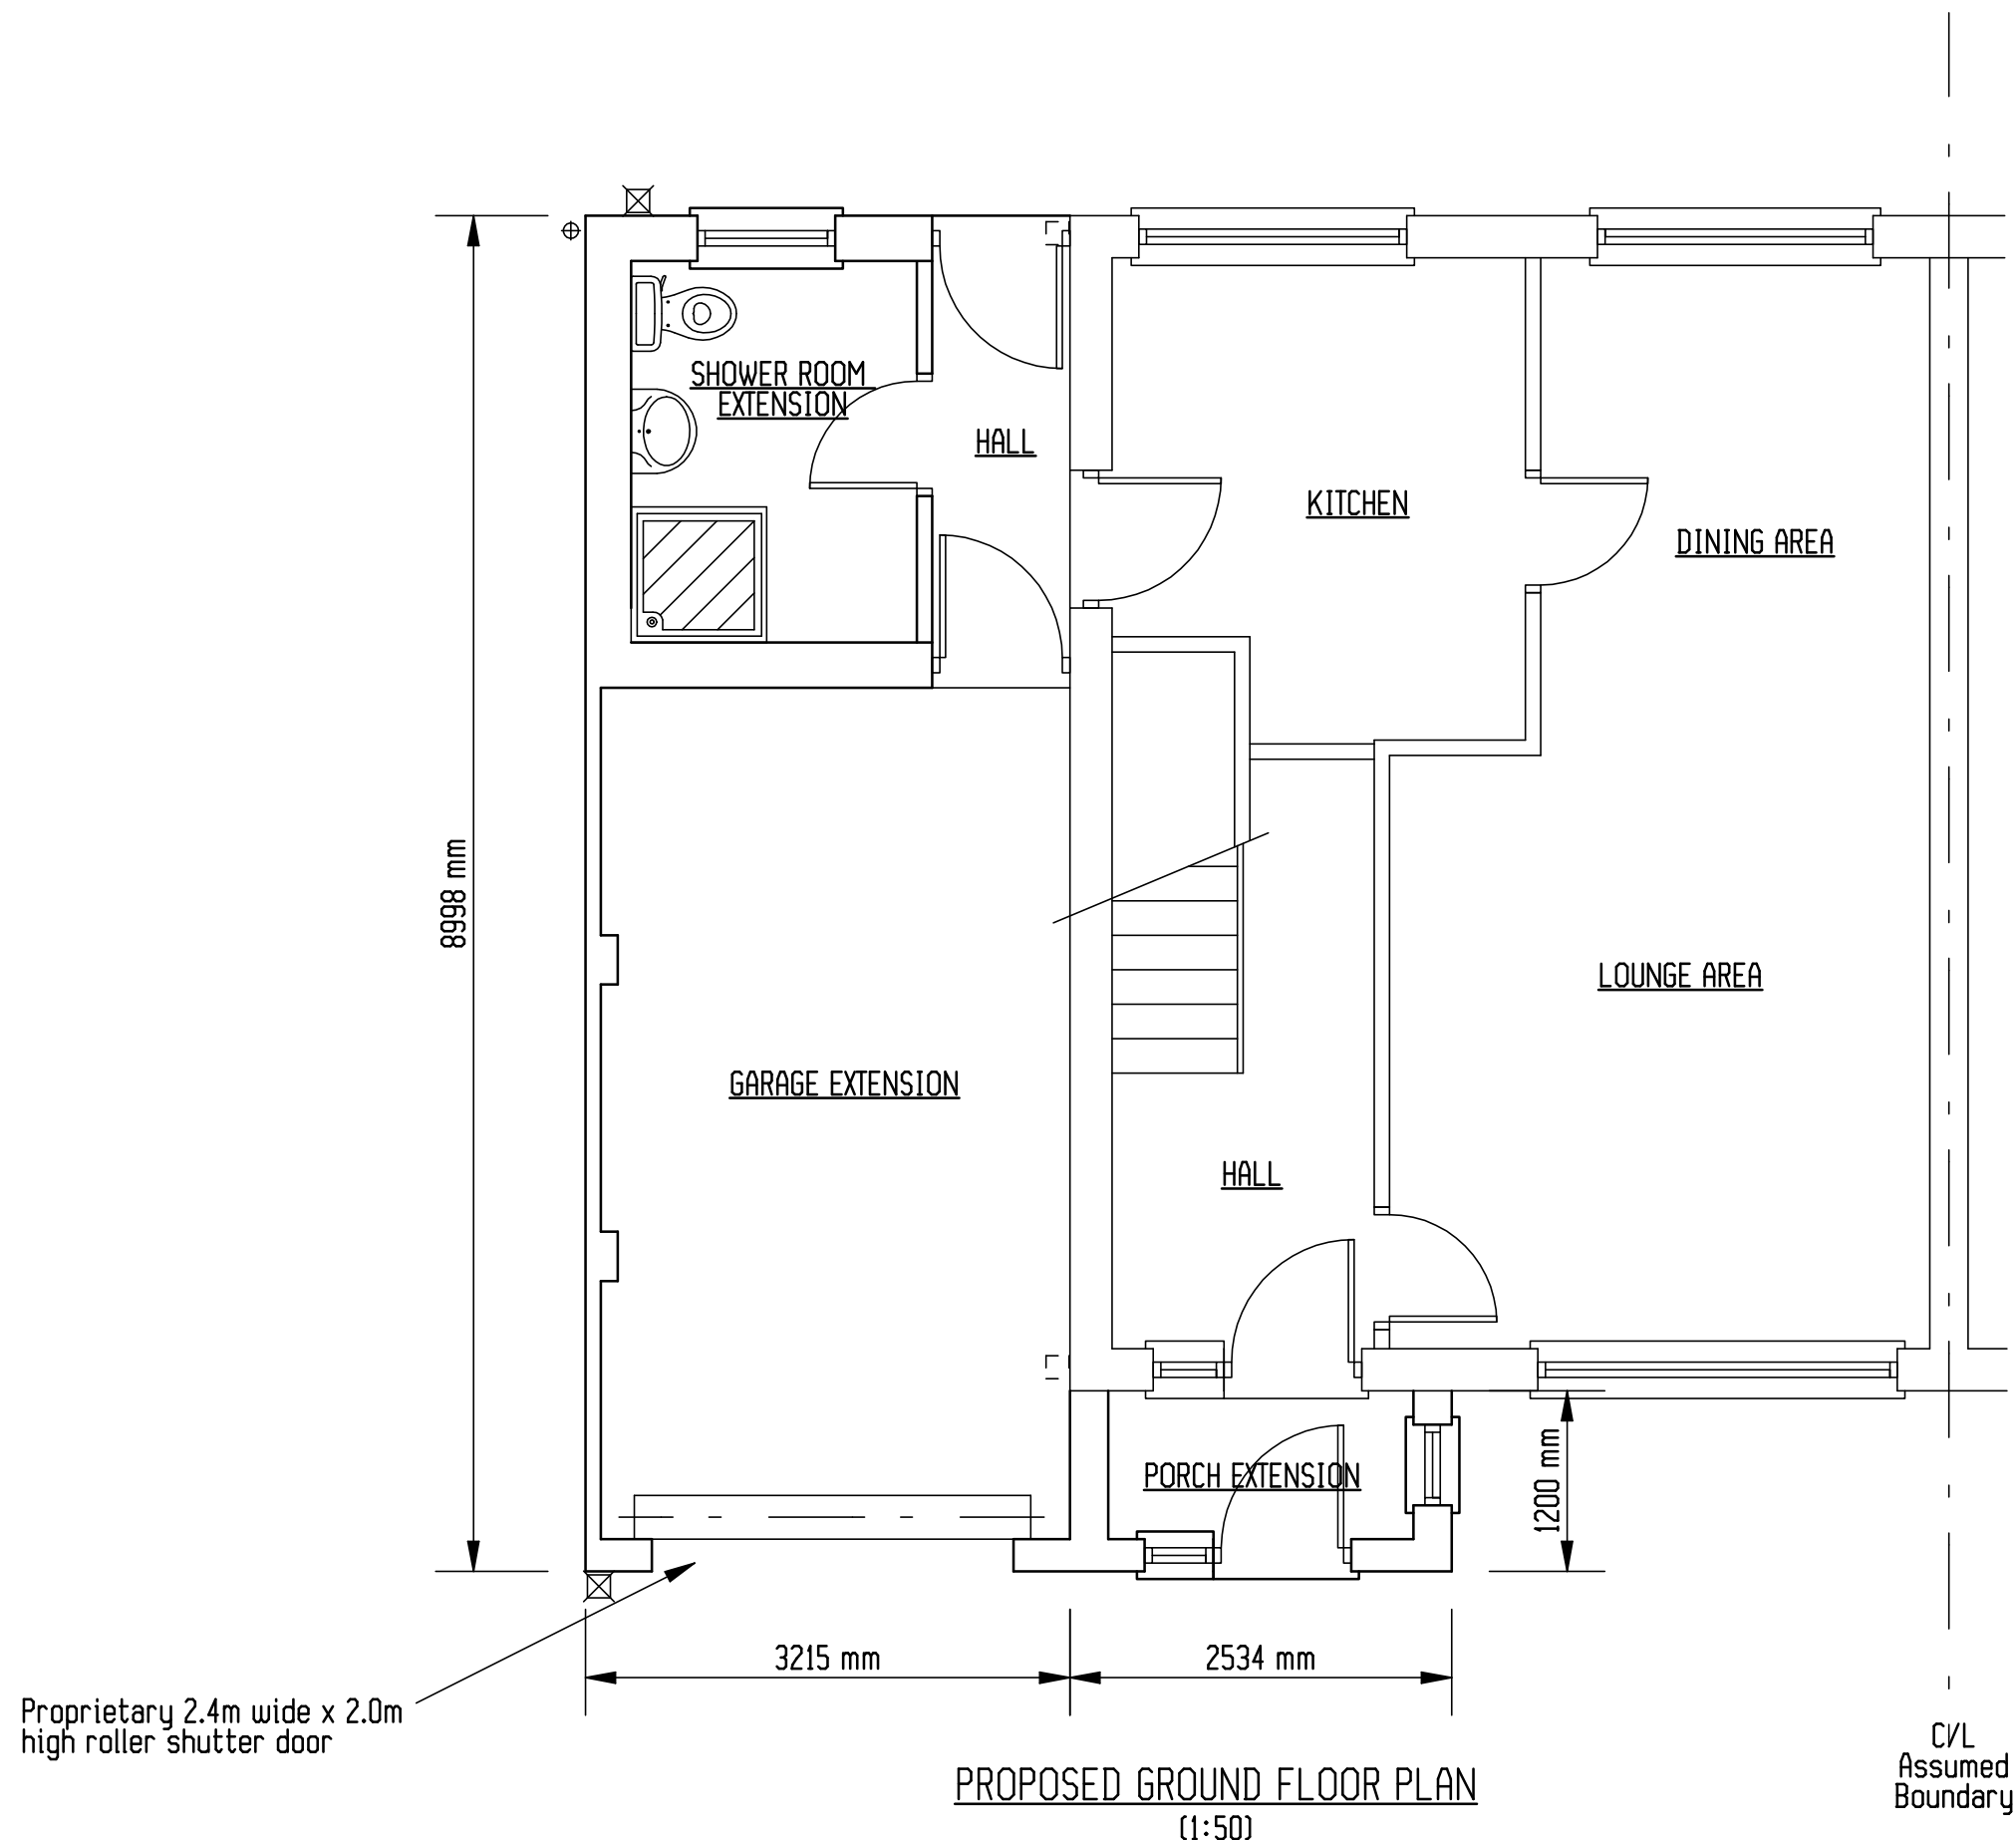


PROPOSED GROUND FLOOR PLAN
(1:50)

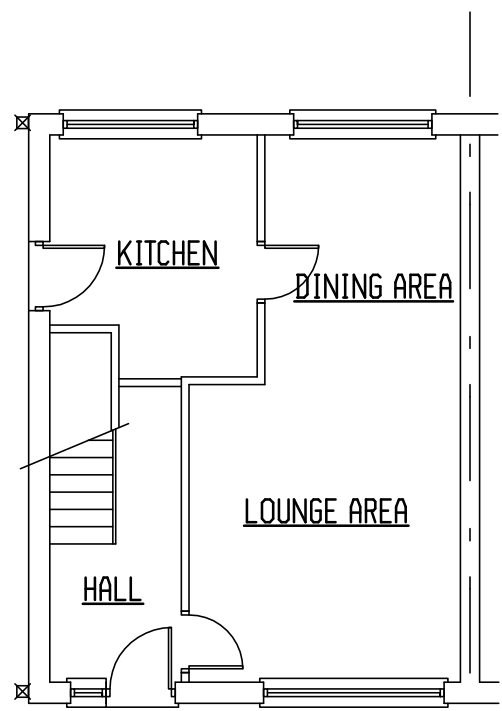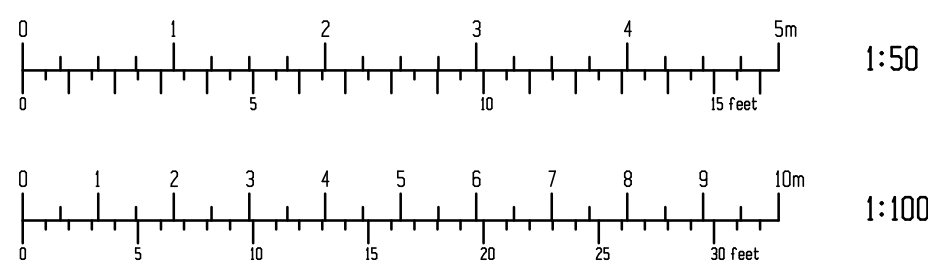


EXISTING GROUND FLOOR PLAN
(1:100)



EXISTING FRONT ELEVATION
(1:100)

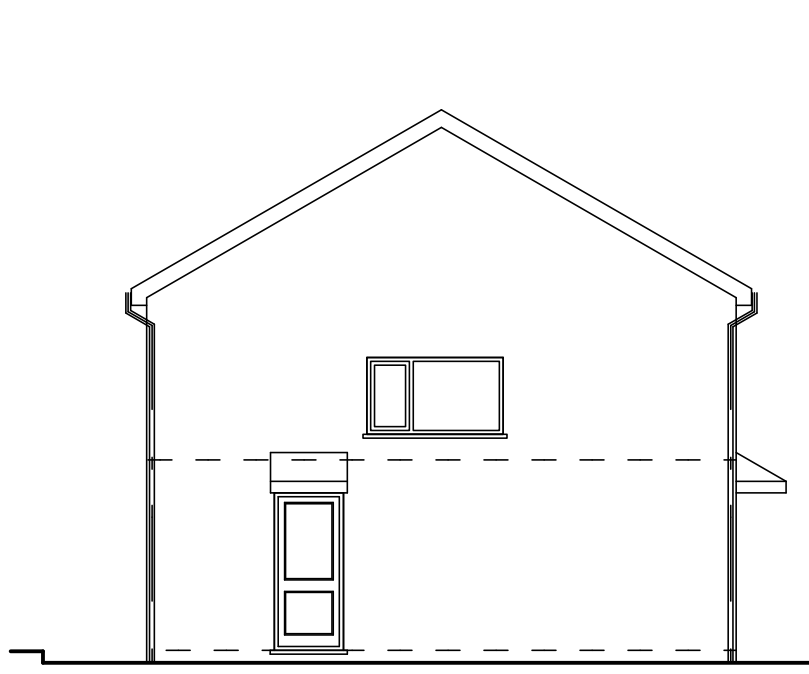

EXISTING GABLE ELEVATION
(1:100)

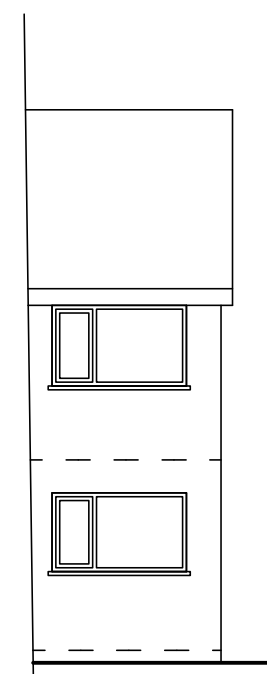

EXISTING REAR ELEVATION
(1:100)

All dimensions to be verified on site prior to commencement of work. Any discrepancy in the drawing must be reported to R.I. McKay & Associates. Written dimensions to be taken in preference to scaled off dimensions. THIS DRAWING IS COPYRIGHT AND MUST NOT BE REPRODUCED WITHOUT THE PERMISSION OF R.I. McKay & Associates

THIS DRAWING HAS BEEN PRODUCED FOR THE PURPOSE OF BUILDING REGULATIONS AND/OR PLANNING APPLICATION PURPOSES. ANY WORK CARRIED OUT BEFORE SUCH STATUTORY APPROVALS HAVE BEEN OBTAINED AND APPROVED DOCUMENTS AND DRAWINGS DISTRIBUTED IS DONE SO AT THE CLIENT'S OWN RISK.

REV	AMENDMENTS	INITIAL	DATE
DRAWING NUMBER:- 25-030-1			
<u>PROPOSED FRONT AND SIDE EXTENSION</u> <u>TO FORM PORCH, GARAGE AND SHOWER</u> <u>ROOM AT</u> <u>No. 4 ST. ANNE'S GARDENS, HEYWOOD</u> <u>OL10 1QG</u> <u>FOR Mr. E. OWEN</u>			
SCALE:- AS NOTED @ A1		DATE:- NOV 2025	
R.I. McKAY & ASSOCIATES CONSULTING ENGINEERS NEWLANDS, 242A, DENTON LANE, CHADDERTON, OLDHAM, LANCs. OL9 8PE. TEL:- 0161 678 7732 or 07899 834445 e-mail:- mckayplans@gmail.com			