



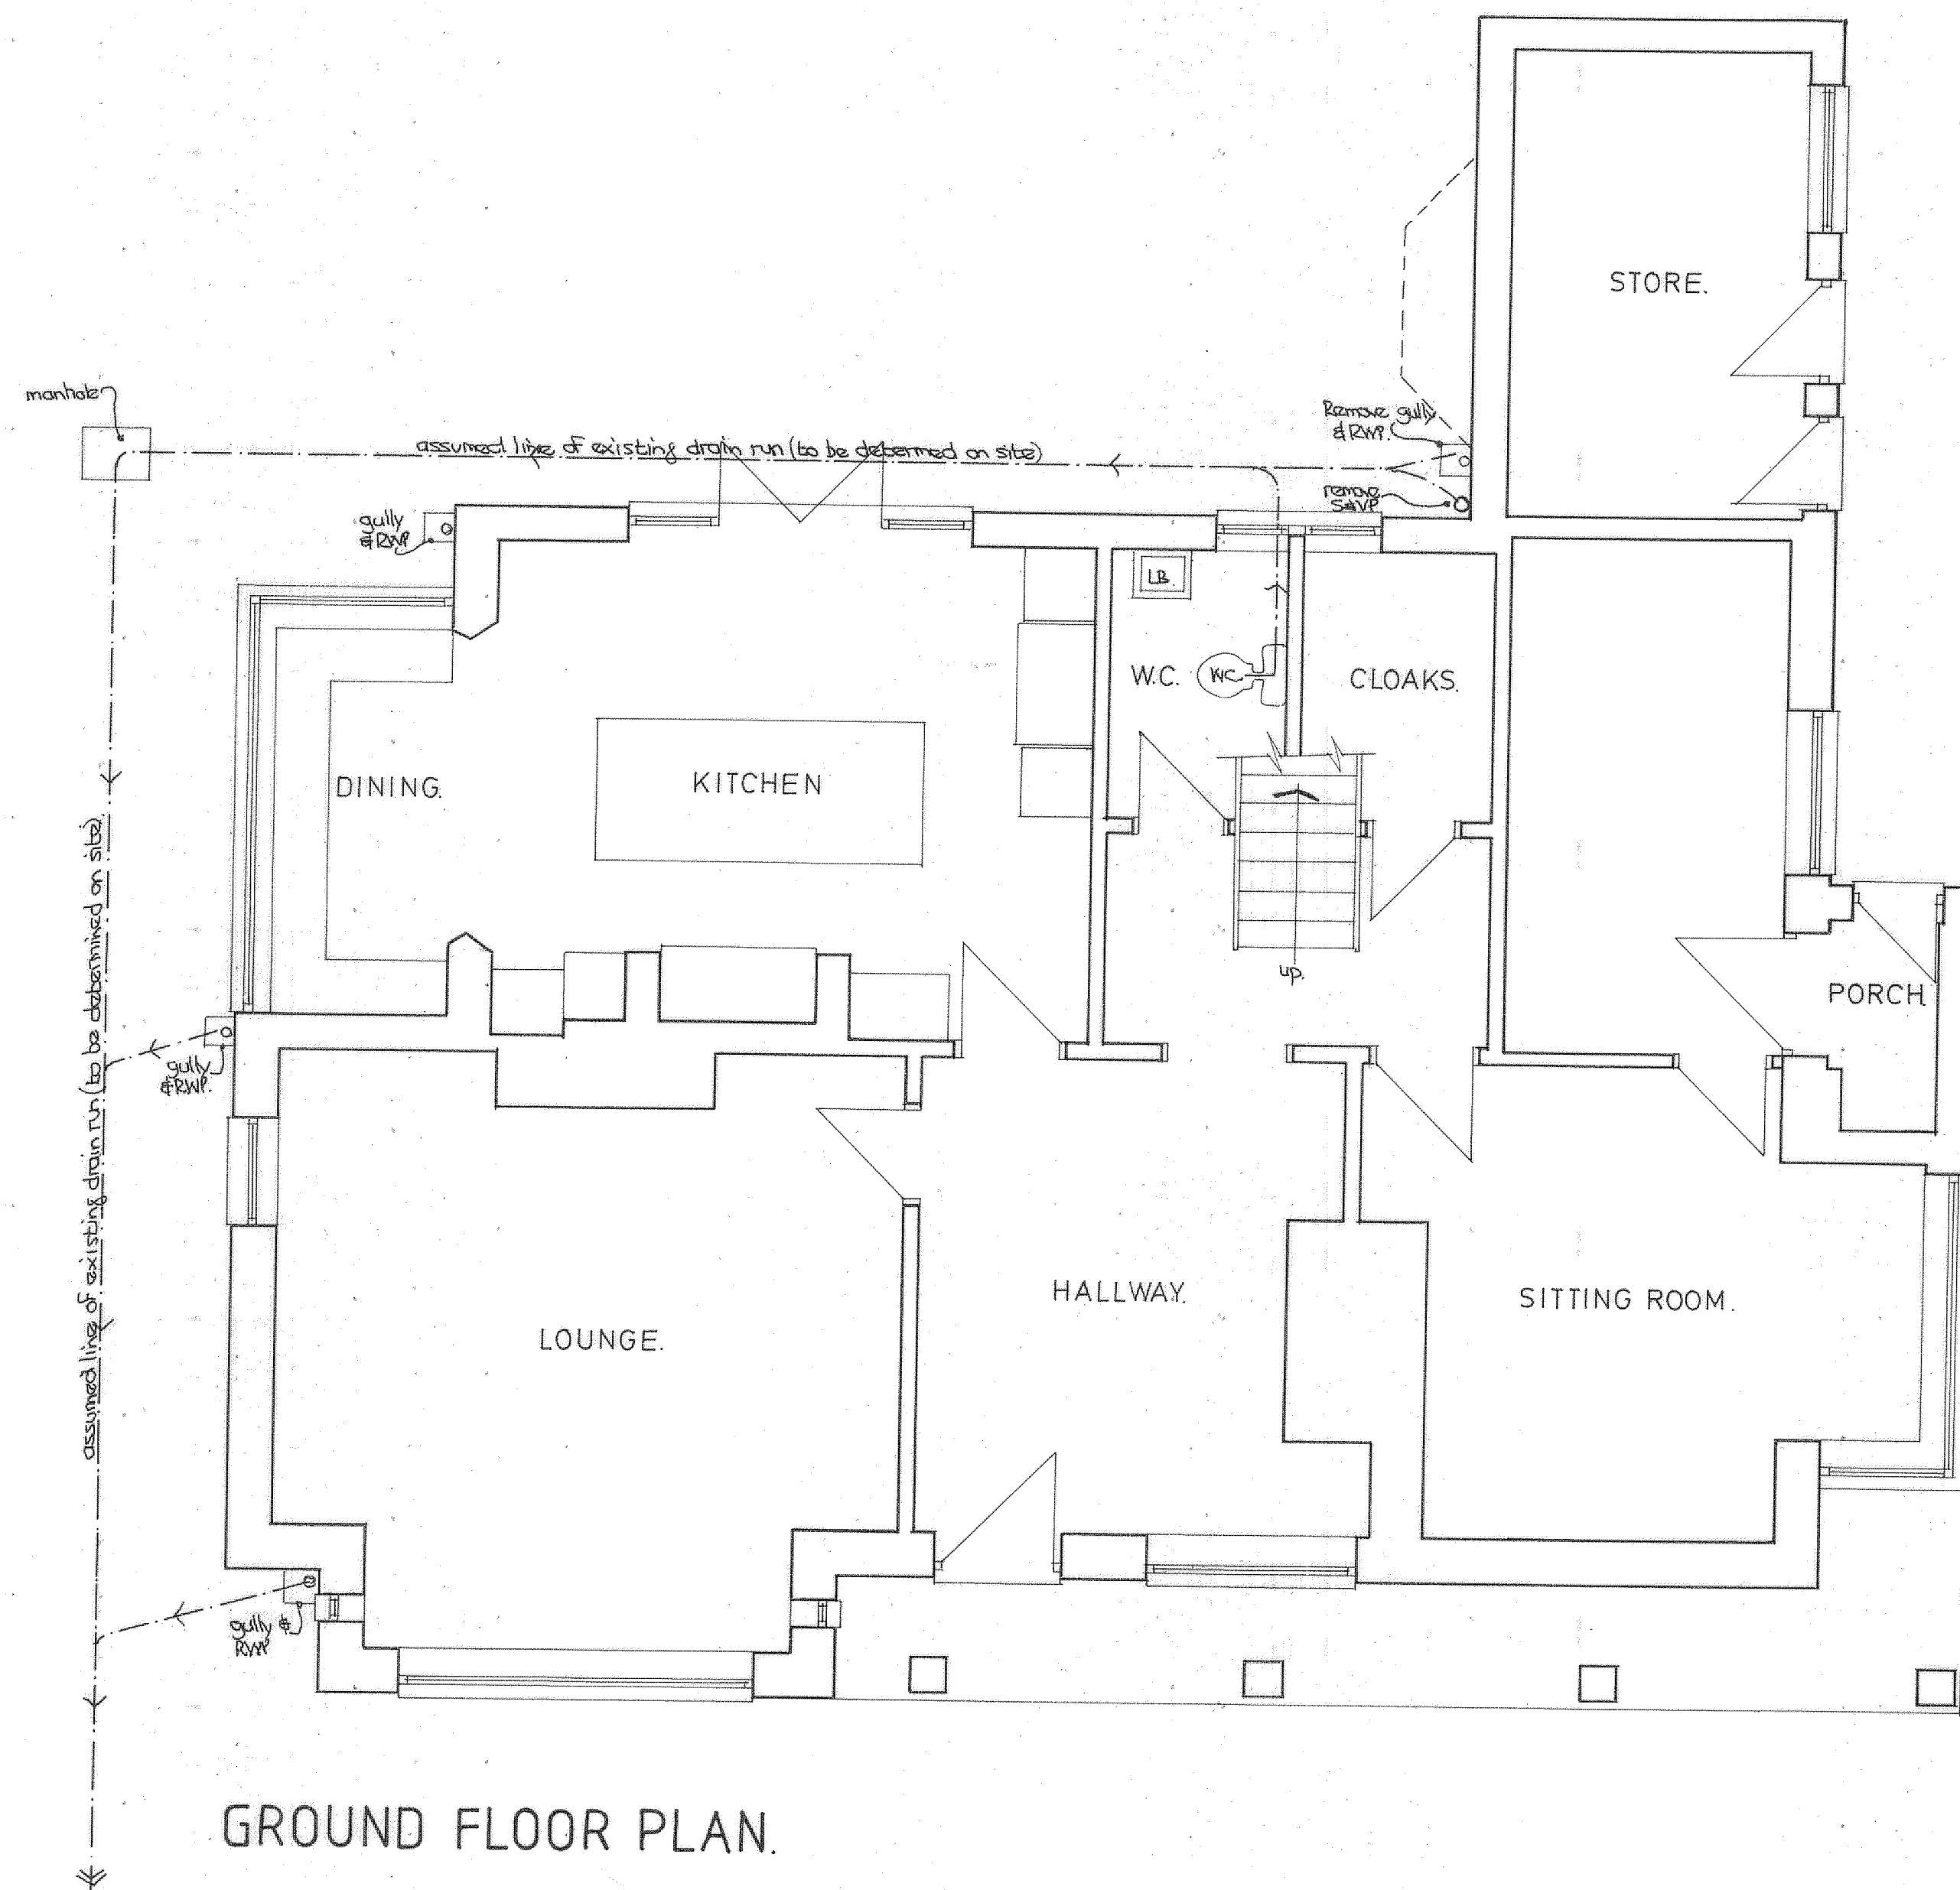

REAR ELEVATION.



GABLE END ELEVATION TO N° 542.

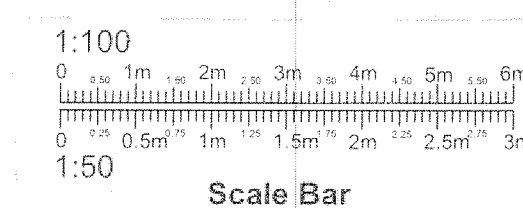

PROJECT:
PROPOSED SINGLE STOREY
REAR EXTENSION.

LOCATION:
540, BURY ROAD,
ROCHDALE, OL11 4DQ.

DRAWING TITLE:
PLAN & ELEVATIONS AS EXISTING.

CLIENT:
MRS. K. DORRINGTON.

SCALE:
1:50 @ A1.

DATE:
January 2023.

DRAWING No.
01235808/01.