




Trestled timber rails and posts

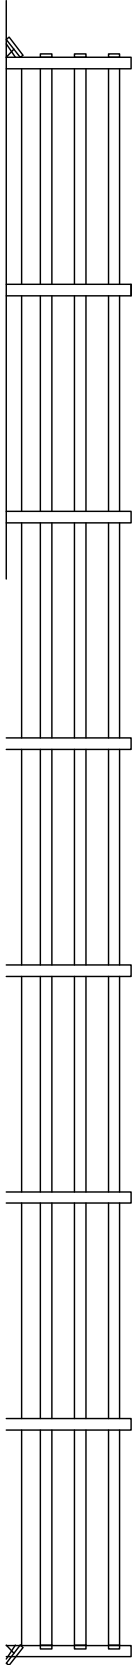

North and South elevation

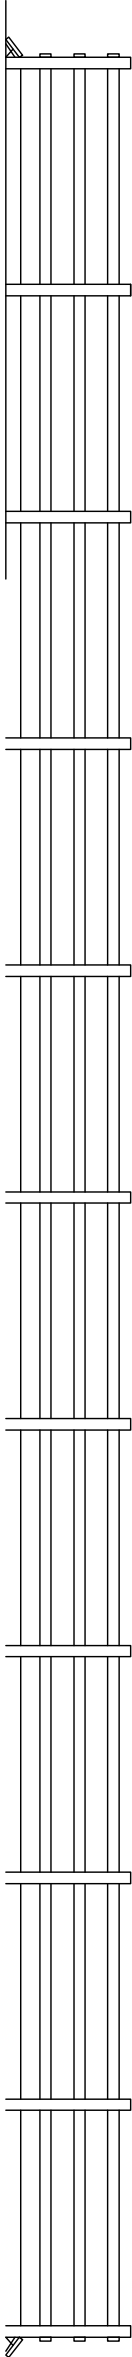

East and West elevation

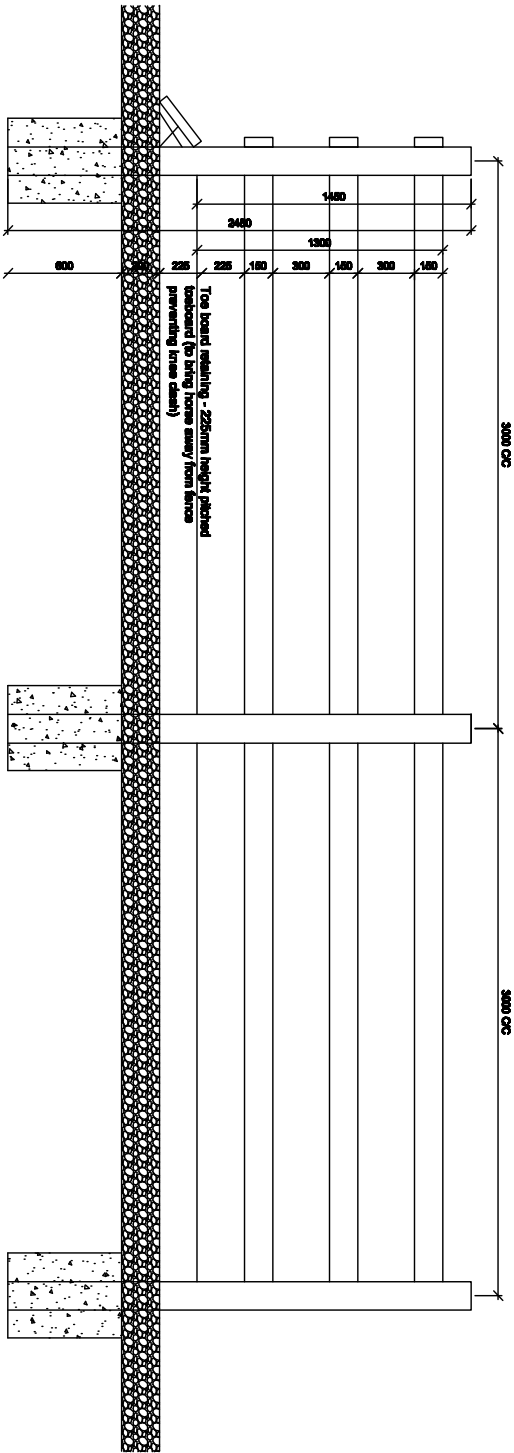

East and West elevation

All dimensions are to be checked on site prior to construction, measurements are to be taken to the nearest 10mm. All dimensions are to be taken to the nearest 10mm.

DO NOT SCALE FROM THIS DRAWING

Client

Mr & Mrs Draxley

Project

Proposed Horse Menage at The Stables, Sheffield Lane, Norden
Rochdale, OL12 8BP

Drawing

Managerial evidence and details

Drawing number

2023-004-007

Revision

-

Date

Drawn By

PLANZ
K. Myhill

Mobile : 07712 409024
Email : planz@kinterns.com