


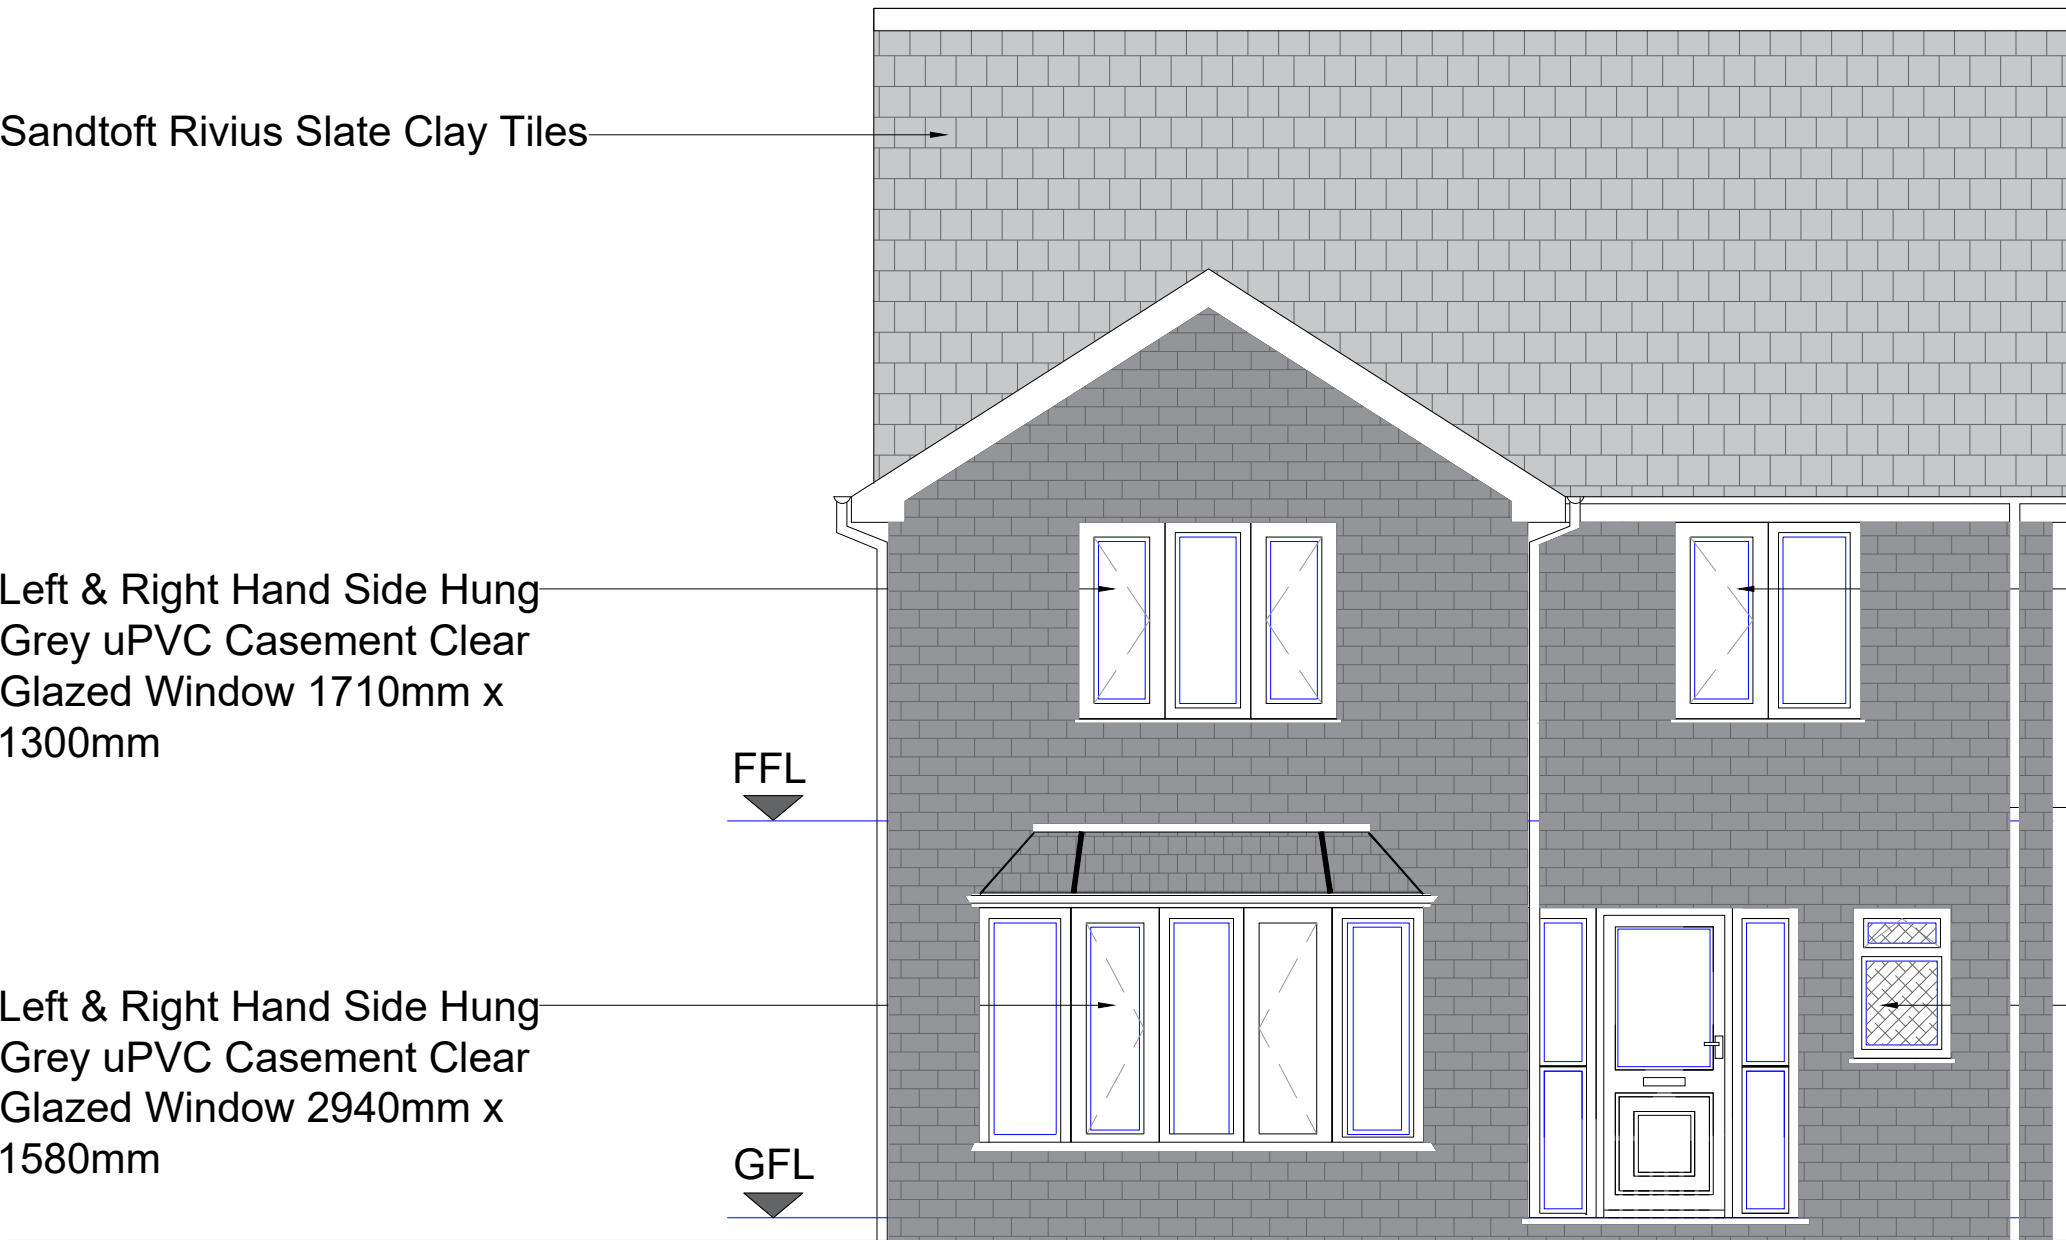

Sandtoft Rivius Slate Clay Tiles

Left & Right Hand Side Hung Grey uPVC Casement Clear Glazed Window 1710mm x 1300mm

Left & Right Hand Side Hung Grey uPVC Casement Clear Glazed Window 2940mm x 1580mm

FFL

GFL

FRONT ELEVATION
SCALE 1:50


Left Hand Side Hung Grey uPVC Casement Clear Glazed Window 1230mm x 1300mm

Cromwell Split Face Walling Weathered stone

Top Hung uPVC Grey Obscure Glass top hung Window 650 x 1010mm

FFL

GFL

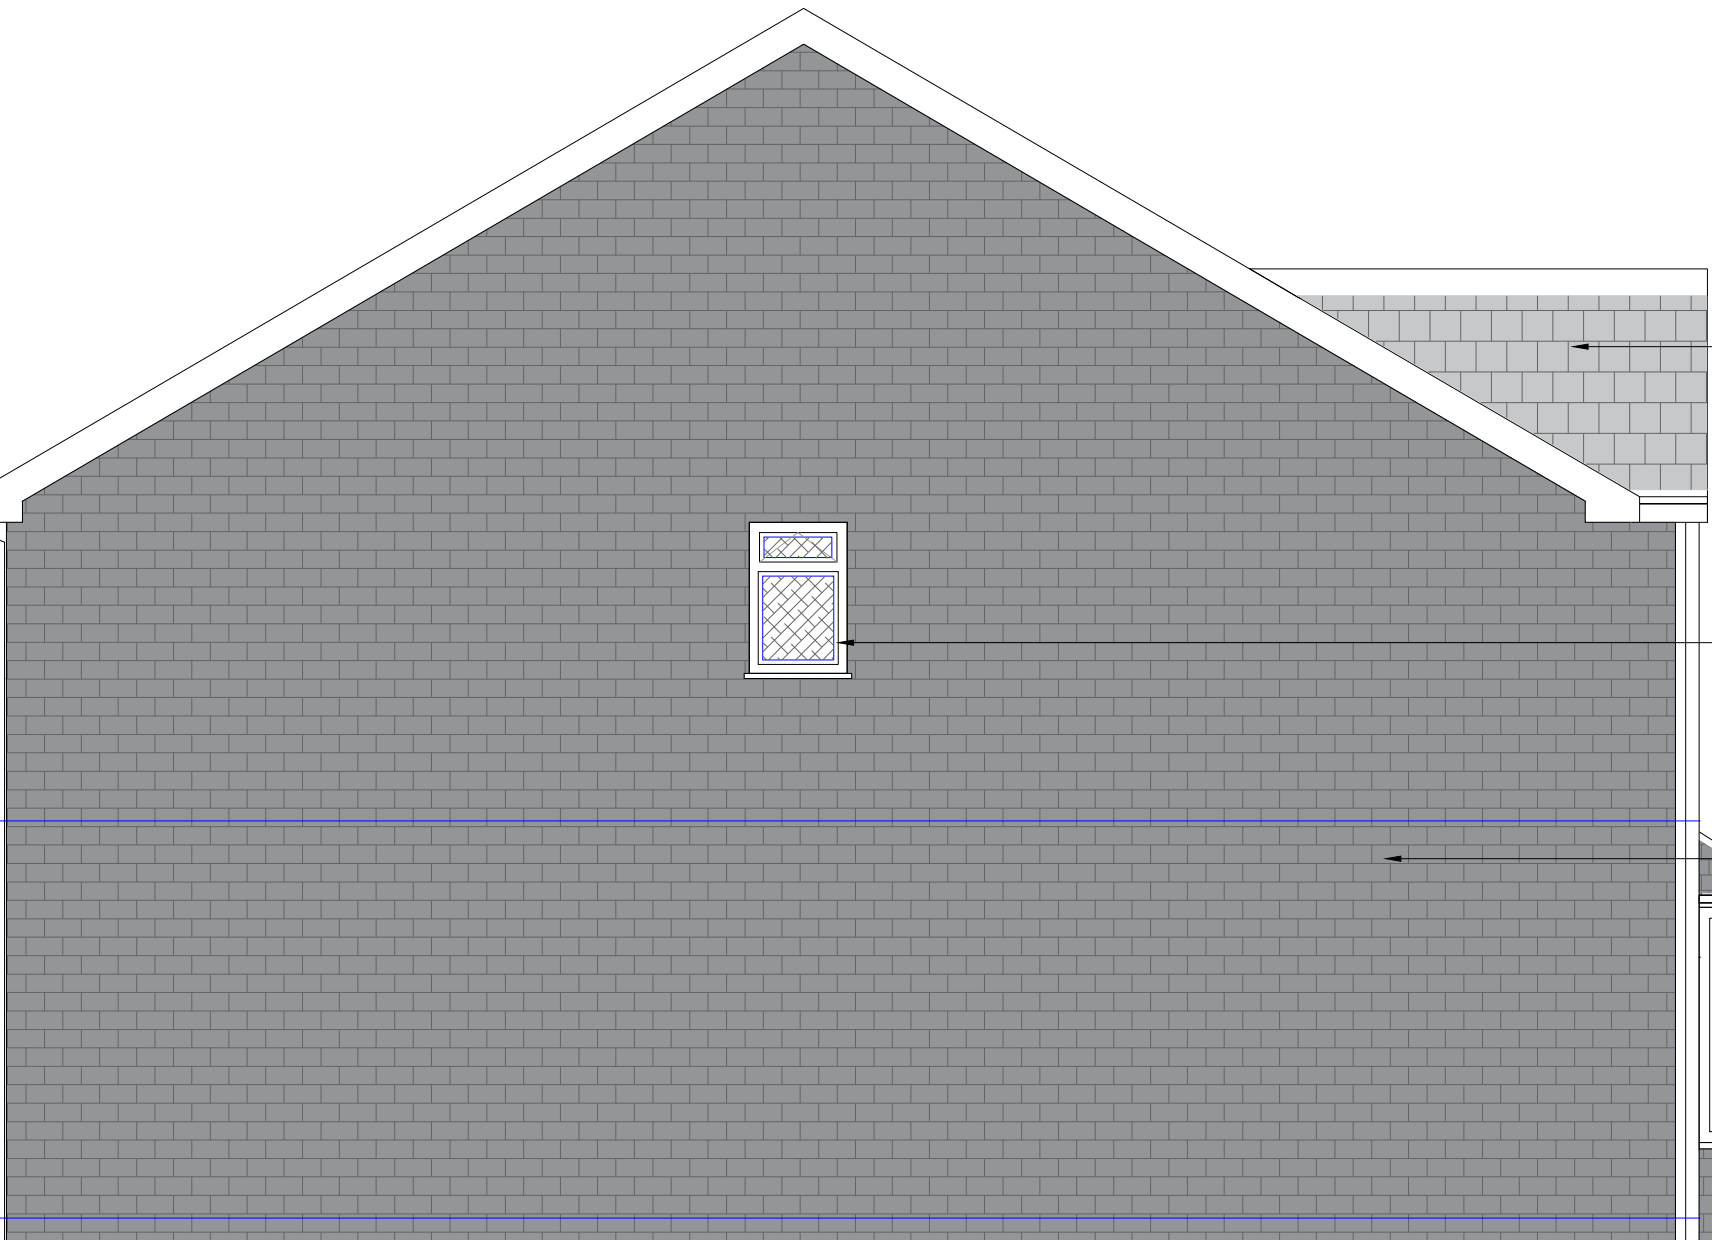


Sandtoft Rivius Slate Clay Tiles

Top Hung uPVC Grey Obscure Glass top hung window 650 x 1010mm

Cromwell Split Face Walling Weathered stone

SIDE ELEVATION VIEW
SCALE 1:50

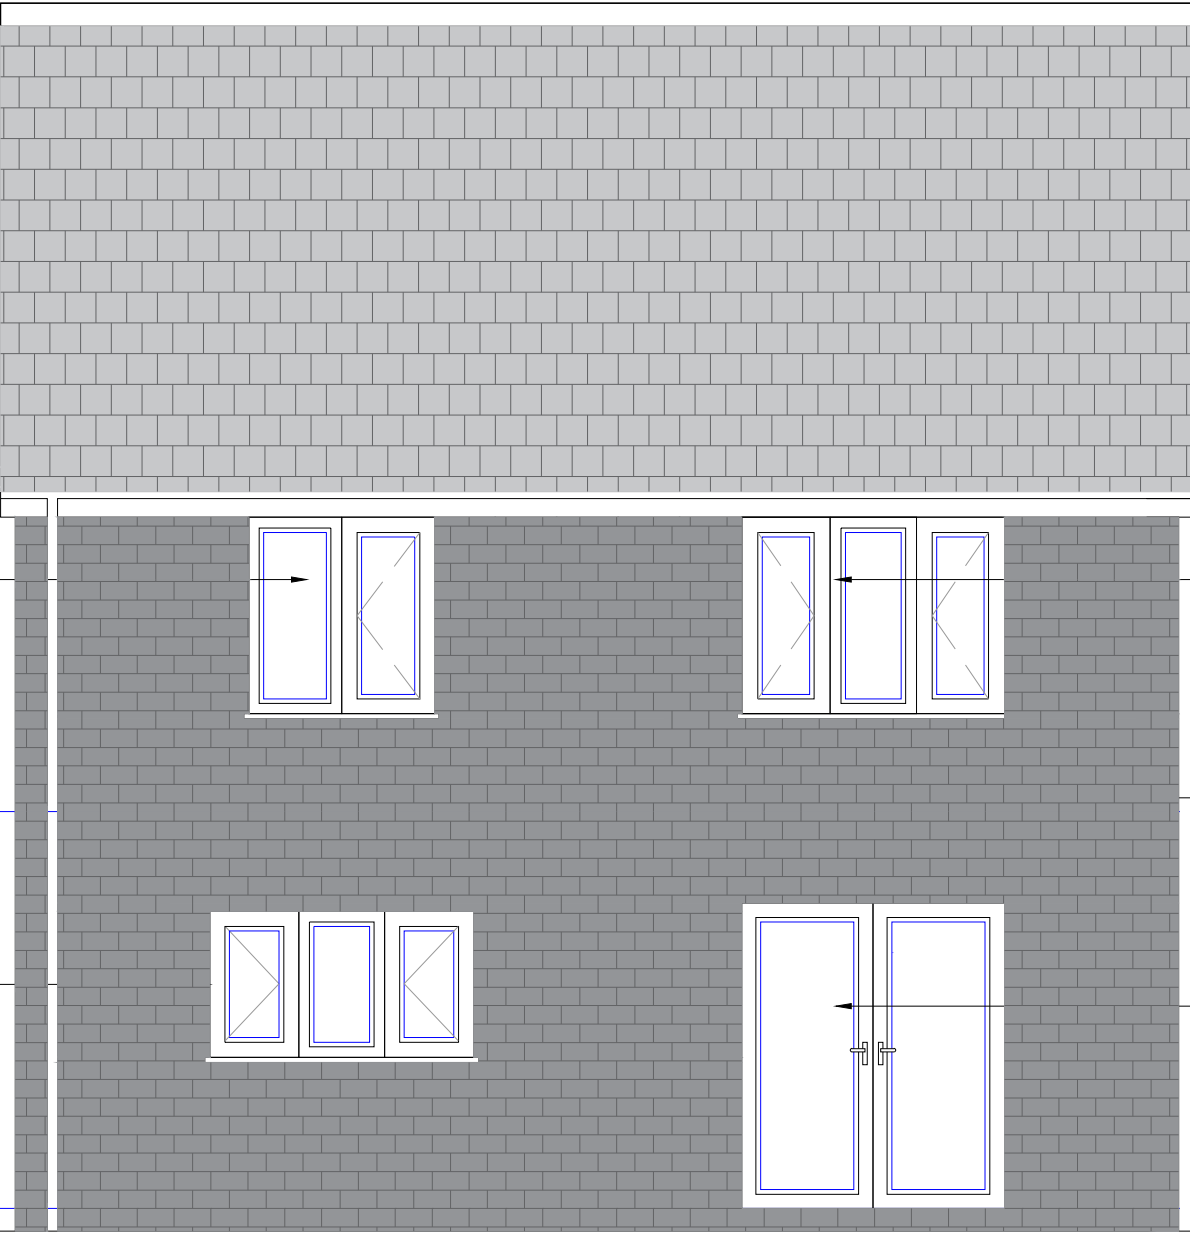

Left Hand Side Hung Grey uPVC Casement Clear Glazed Window 1230mm x 1300mm

Left & Right Hand Side Hung Grey uPVC Casement Clear Glazed Window 1740mm x 965mm

FFL

GFL

REAR ELEVATION
SCALE 1:50@A1


Left & Right Hand Side Hung Grey uPVC Casement Clear Glazed Window 1710mm x 1300mm

Cromwell Split Face Walling Weathered stone

Left & Right Hand Side Hung Grey uPVC Casement Clear Glazed Window 1740mm x 2090mm

FFL

GFL

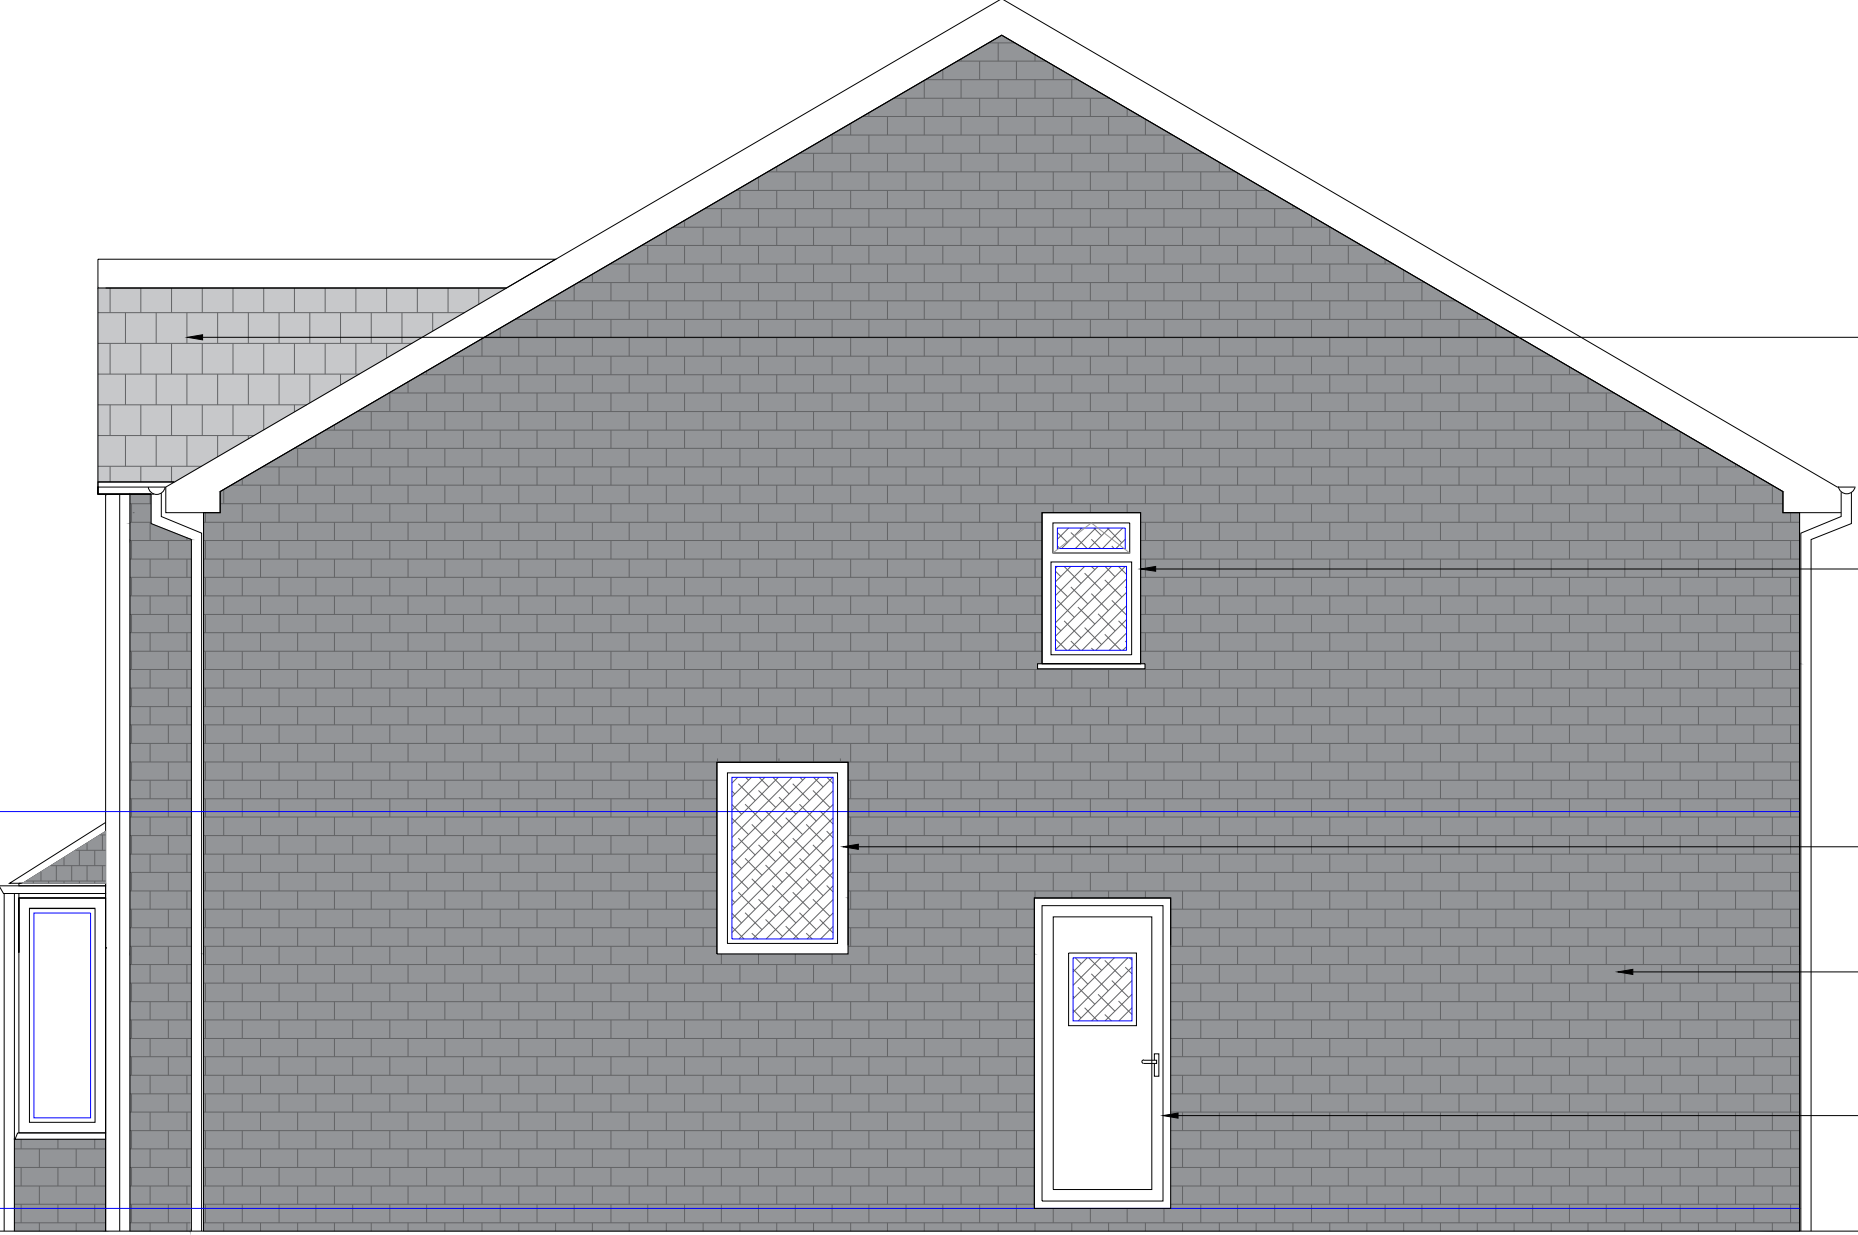

Sandtoft Rivius Slate Clay Tiles

Top Hung uPVC Grey Obscure Glass top hung window 650 x 1010mm

uPVC Grey Obscurefixed window 850 x 1270mm


Cromwell Split Face Walling Weathered stone

Left Hand Hung Pre-hung uPVC White Door 920mm x 2085

SIDE ELEVATION VIEW
SCALE 1:50

GENERAL NOTES

1. The contractor must check the site and the approved drawings before commencing the works and must take any working measurements as necessary and any discrepancy must be reported to the client.
2. Work shall comply with any current relevant BS/codes of practices and confirm to the Building Regulations including the latest amendment. The contractor is responsible for setting out the works.

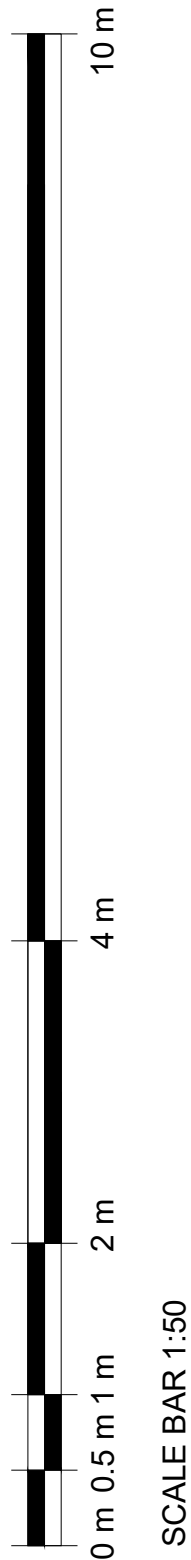

KEY
Boundary

PROJECT ADDRESS

Land Opposite 11-15 New Street
Littleborough
OL15 8LX

PROJECT

Erection of one dwelling

DRAWING No.

DC82-3/23

SCALE

1:50

REVISION

DATE 25/10/23 **STATUS** Planning

DRAWN BY AT

PAPER SIZE A1

AT A. Design
12 Hastings Gardens
Stockport
SK5 8BF
ala_design@hotmail.com
07830039347