




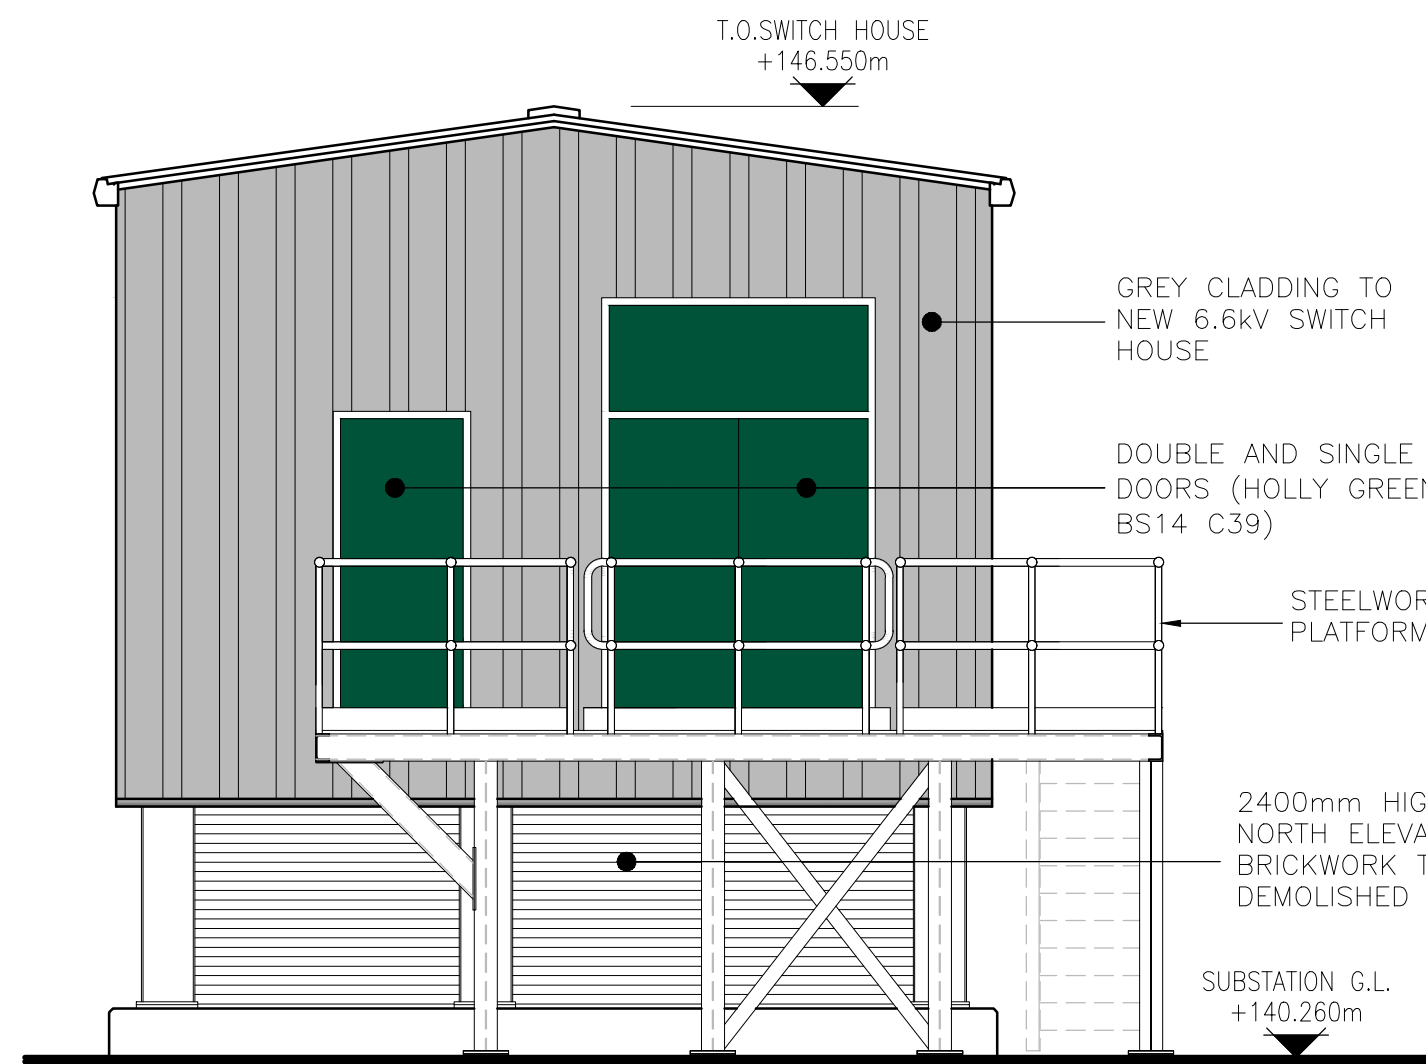

PROPOSED NORTH ELEVATION
(SCALE 1:50)

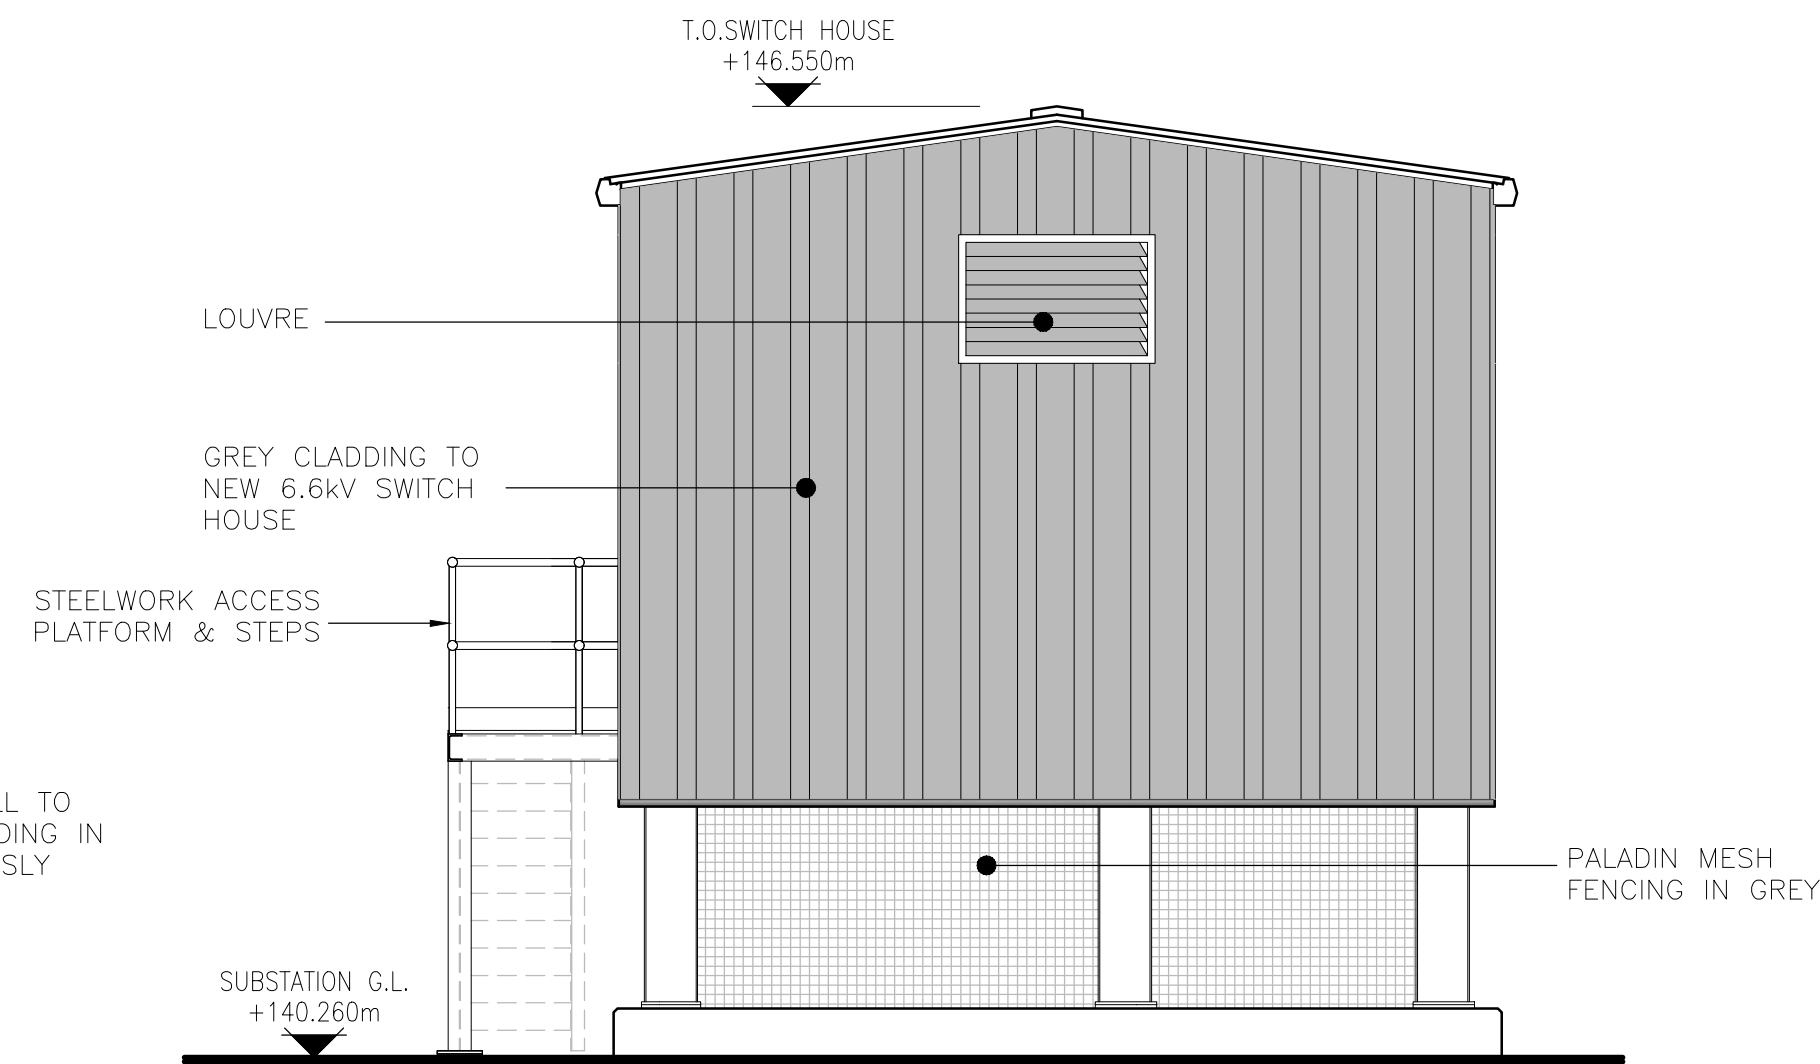

PROPOSED SOUTH ELEVATION
(SCALE 1:50)

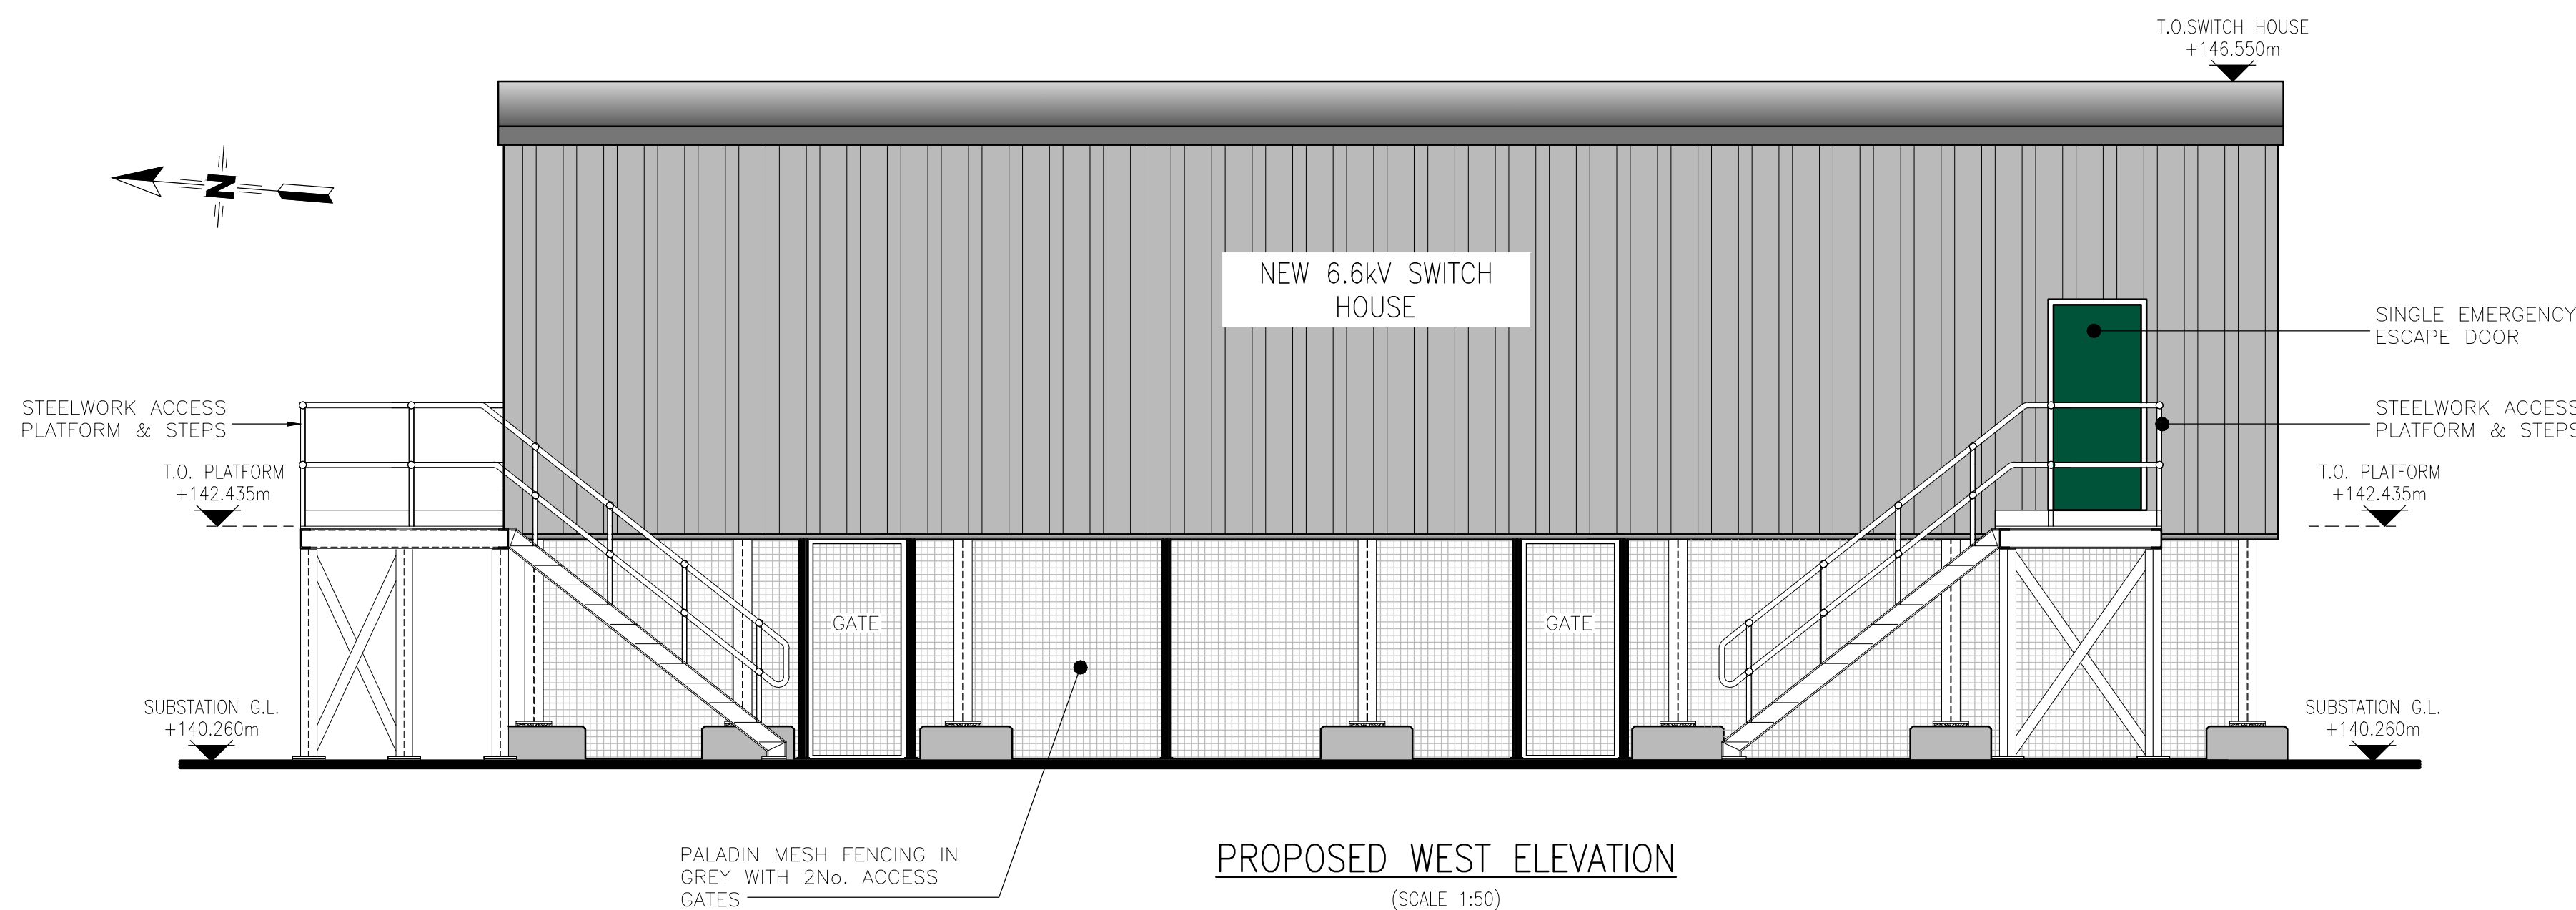

PROPOSED WEST ELEVATION
(SCALE 1:50)



PROPOSED EAST ELEVATION
(SCALE 1:50)

WEST ELEVATION

EAST ELEVATION

NORTH ELEVATION

SOUTH ELEVATION

PROPOSED KEY PLAN
SCALE 1:200



ELECTRICITY NORTH WEST
FREDERICK ROAD
SALFORD M6 6QH

LITTLEBOROUGH PRIMARY SUBSTATION
T11, T12 Tx & 6.6kV SWGR REPLACEMENT

PROPOSED SWITCH HOUSE ELEVATIONS

THIS DRAWING AND ANY INFORMATION OR DESCRIPTIVE MATTER SET OUT HEREON ARE THE CONFIDENTIAL AND COPYRIGHT PROPERTY OF ELECTRICITY NORTH WEST LIMITED AND MUST NOT BE DISCLOSED, LOANED, COPIED OR USED FOR ANY PURPOSE WITHOUT WRITTEN PERMISSION.				
REV	AMENDMENTS	DRAWN	APP.	DATE
001	ISSUED FOR PERMITTED DEVELOPMENT	DH	JAB	24/10/23

3	SCALE	AS NOTED	SITE NAME	LITTLEBOROUGH PRIMARY SUBSTATION		
	DRAWN	D. HADWIN	PROJECT	T11, T12 Tx & 6.6kV SWGR REPLACEMENT		
	APPROVED	JAB	P.F.R. NO.	304884	DWG STATUS	RELEASED
	DATE	OCT 23	DRAWING NUMBER			REVISION
	SHEET SIZE	A1	304884-00096			001
	OLD DWG NO					