

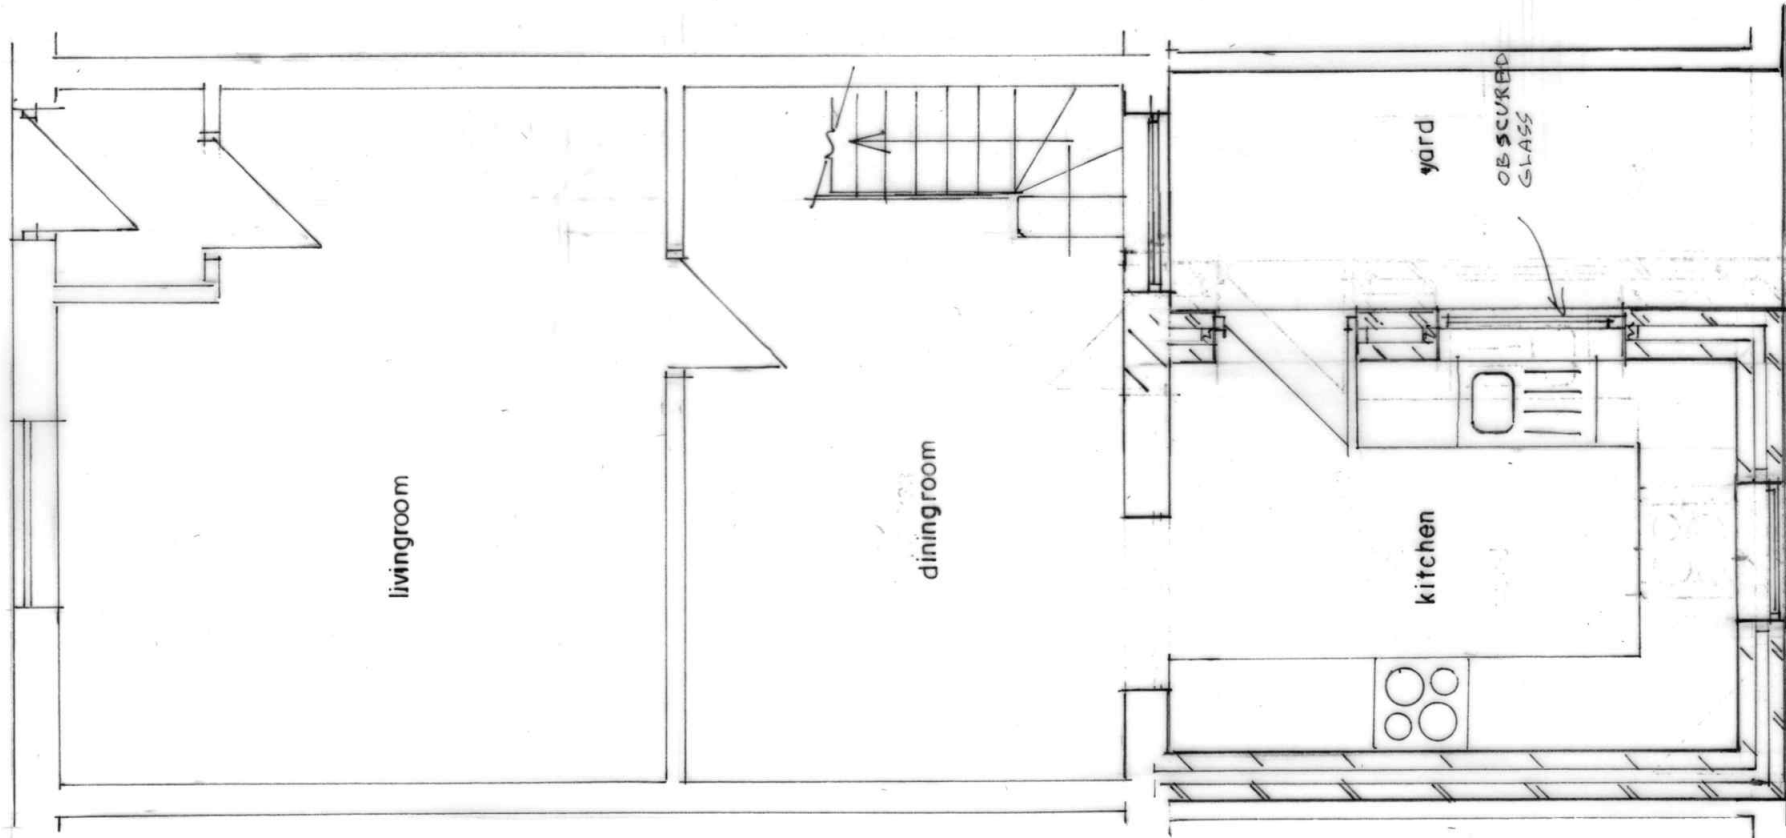


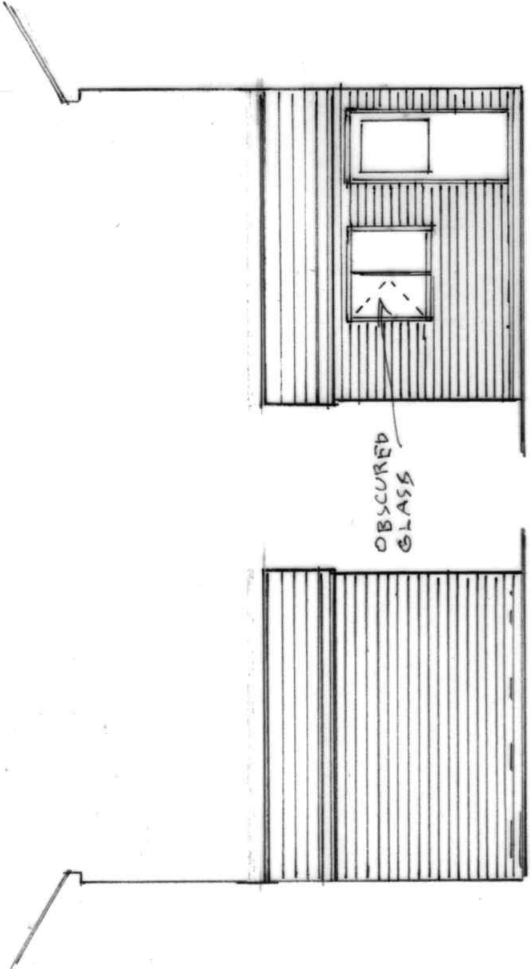

GROUND FLOOR PLAN
(PROPOSED)

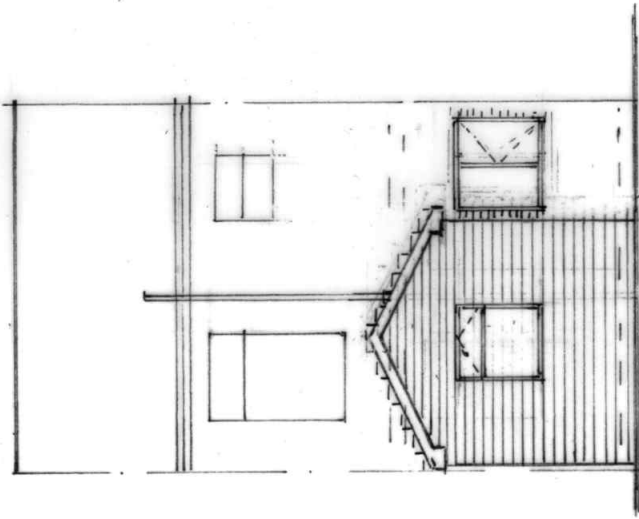

SIDE ELEVATION
(PROPOSED)

SIDE ELEVATION
(PROPOSED)



BUILDING DESIGN SERVICES
M. FAROOQ
418 Bury Road Rochdale OL11 5EU.
Tel: 01706 712231 Mob: 07967605763

**PROPOSED SINGLE STOREY REAR EXTENSION AT
71 BRIDGEFIELD STREET ROCHDALE OL11 4EY**

For: Mr HAFIZ WAQAS ALI

Plan
Elevation

Scale 1:50
Scale 1:100

2084/2