




Notes: Do not scale from this drawing. This drawing is to be read in conjunction with all relevant design team specifications and drawings.
All dimensions are to be checked on site prior to commencement of work any variations to be notified to the Project Architect.
All components and materials are to be stored, protected, handled and installed in accordance with the manufacturer's recommendations.
© Harry Walters & Livesey Ltd

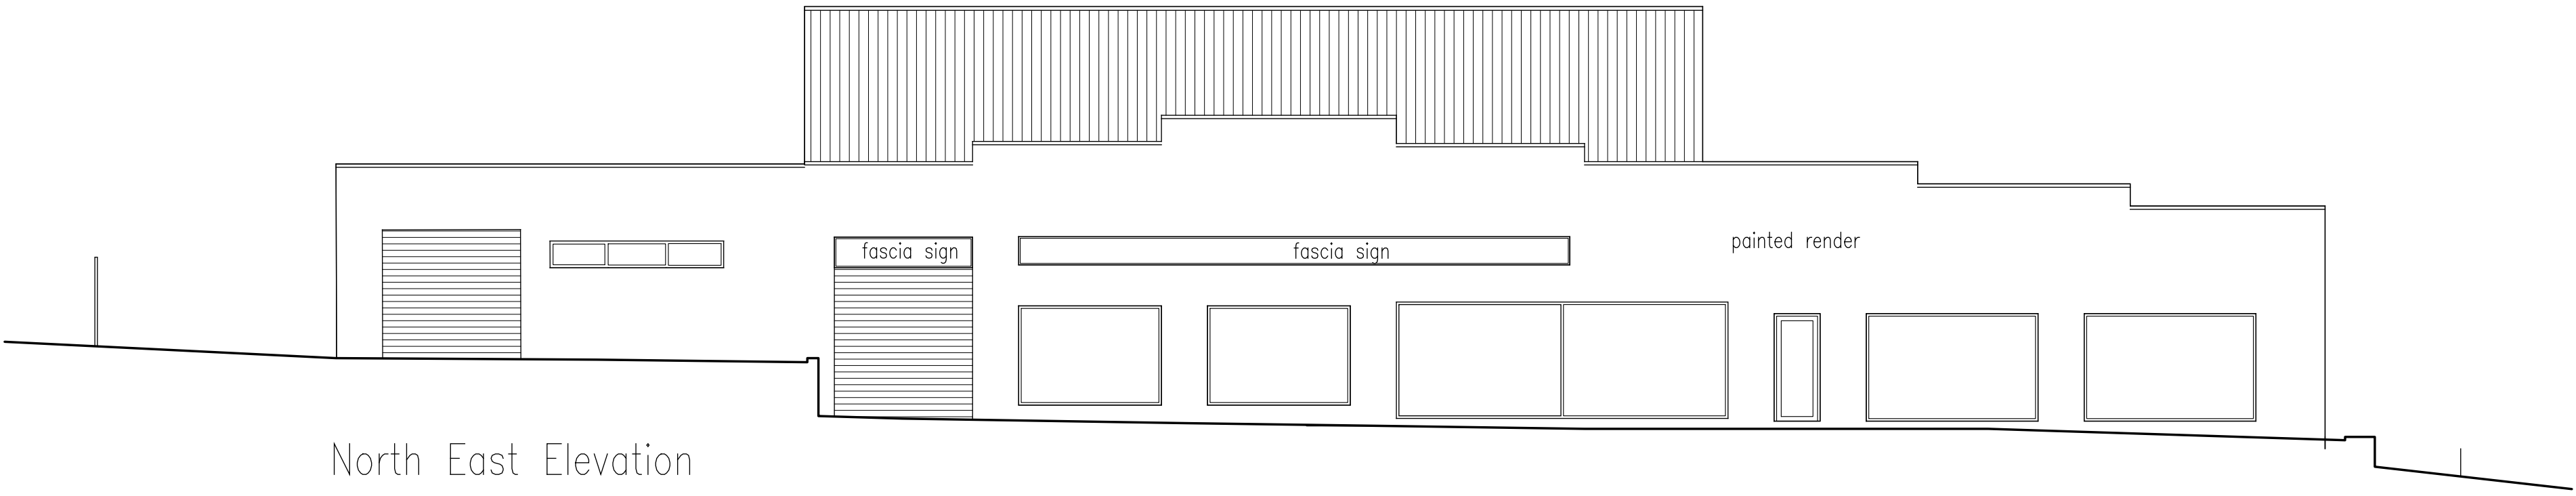


North East Elevation

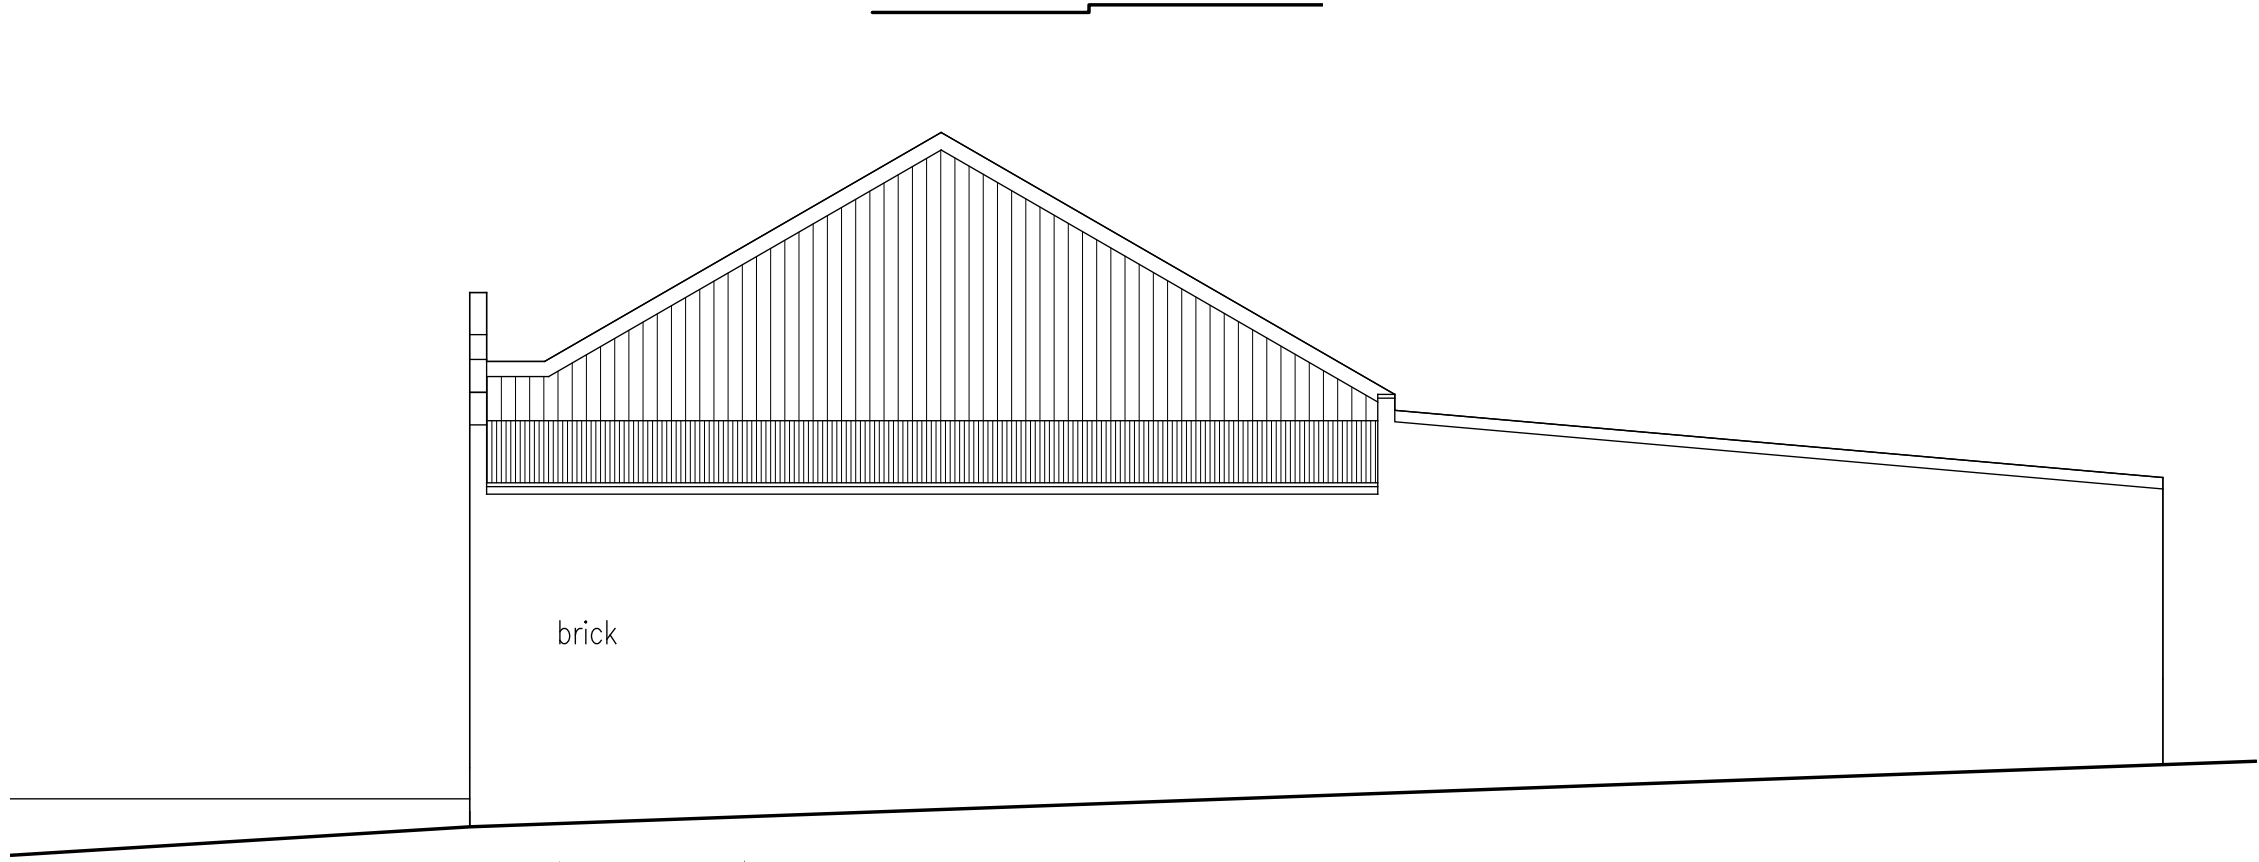



North West Elevation

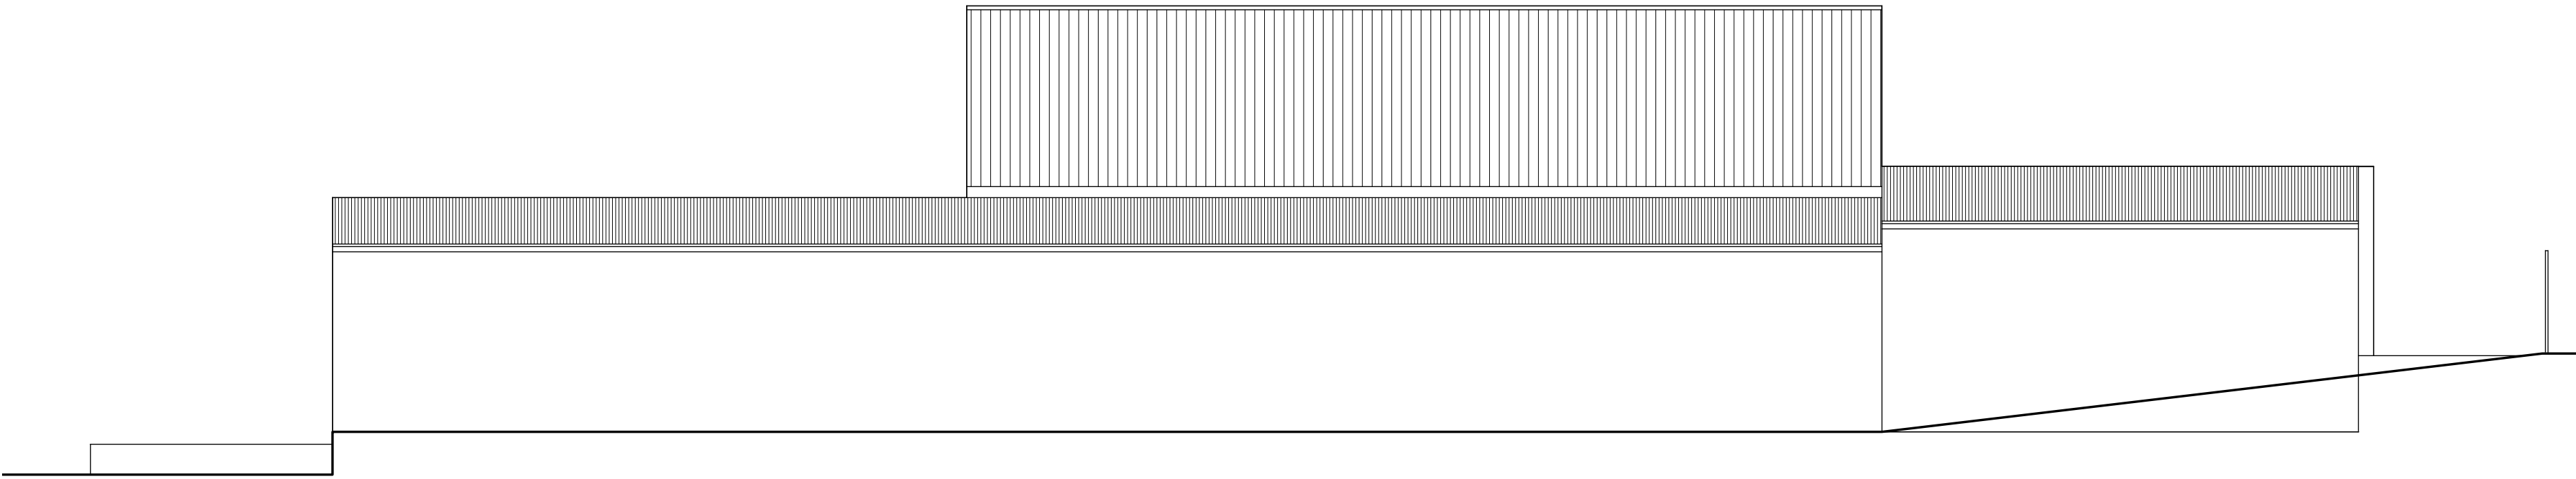

South West Elevation

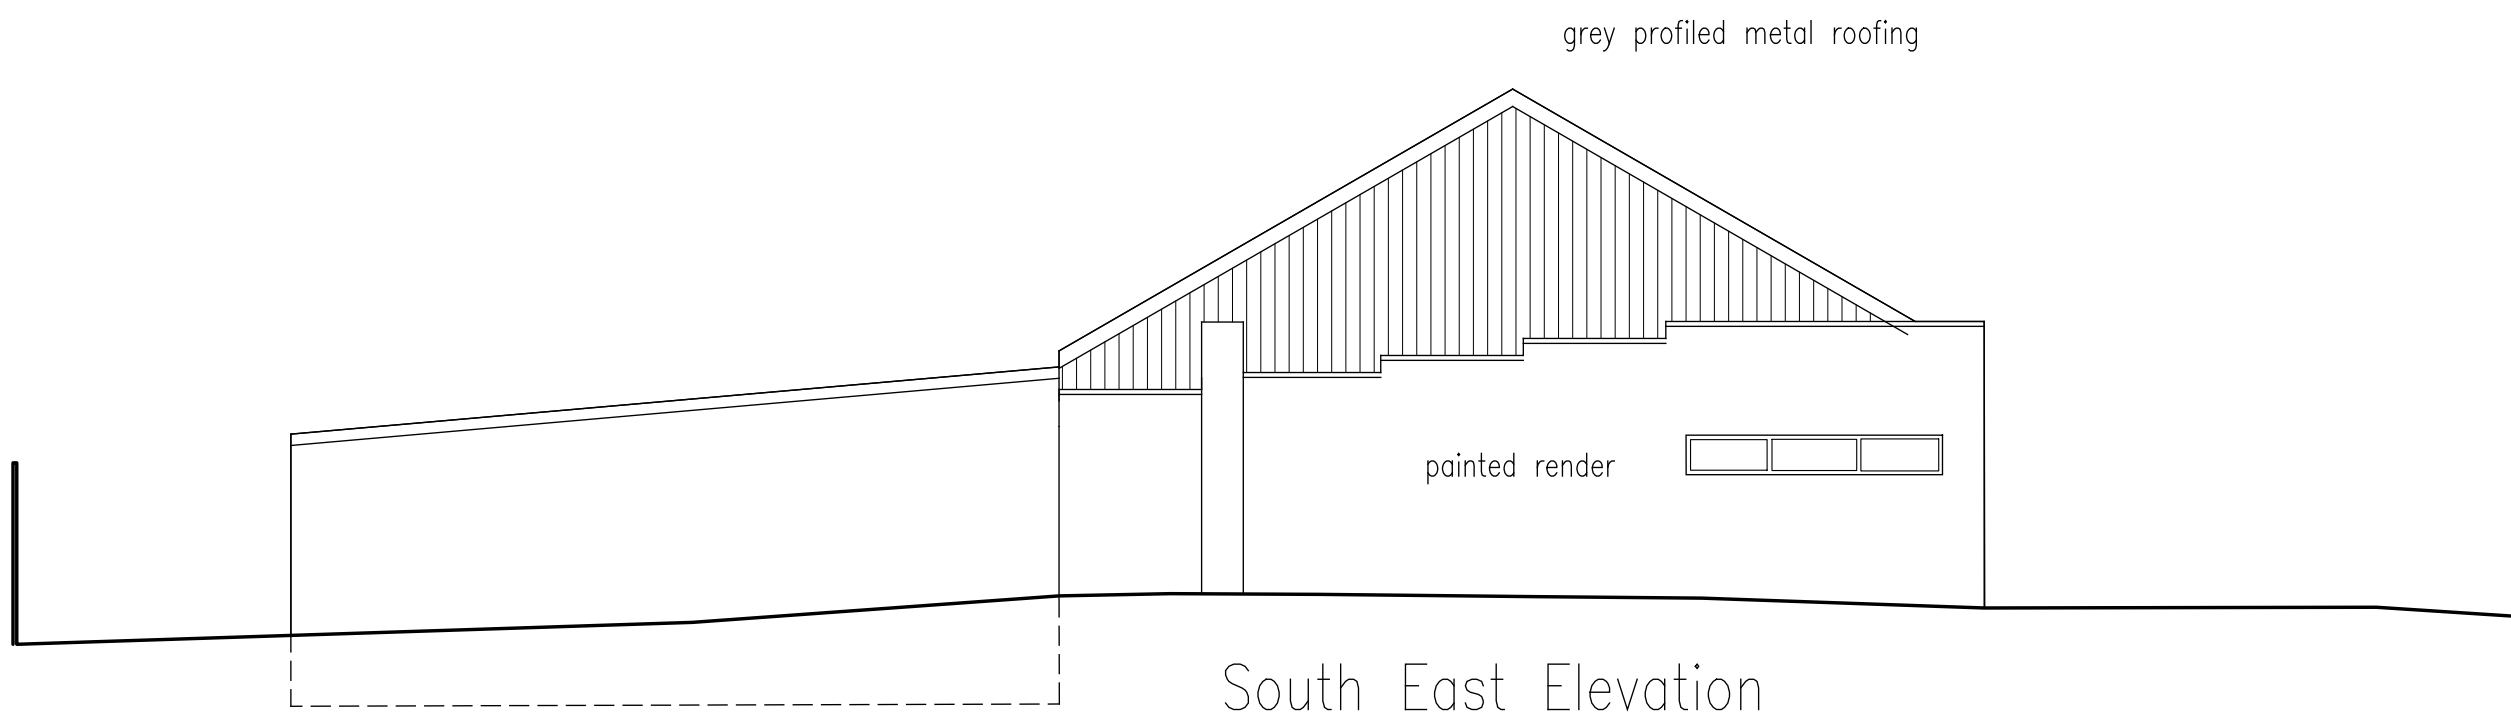

South East Elevation

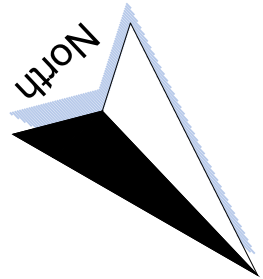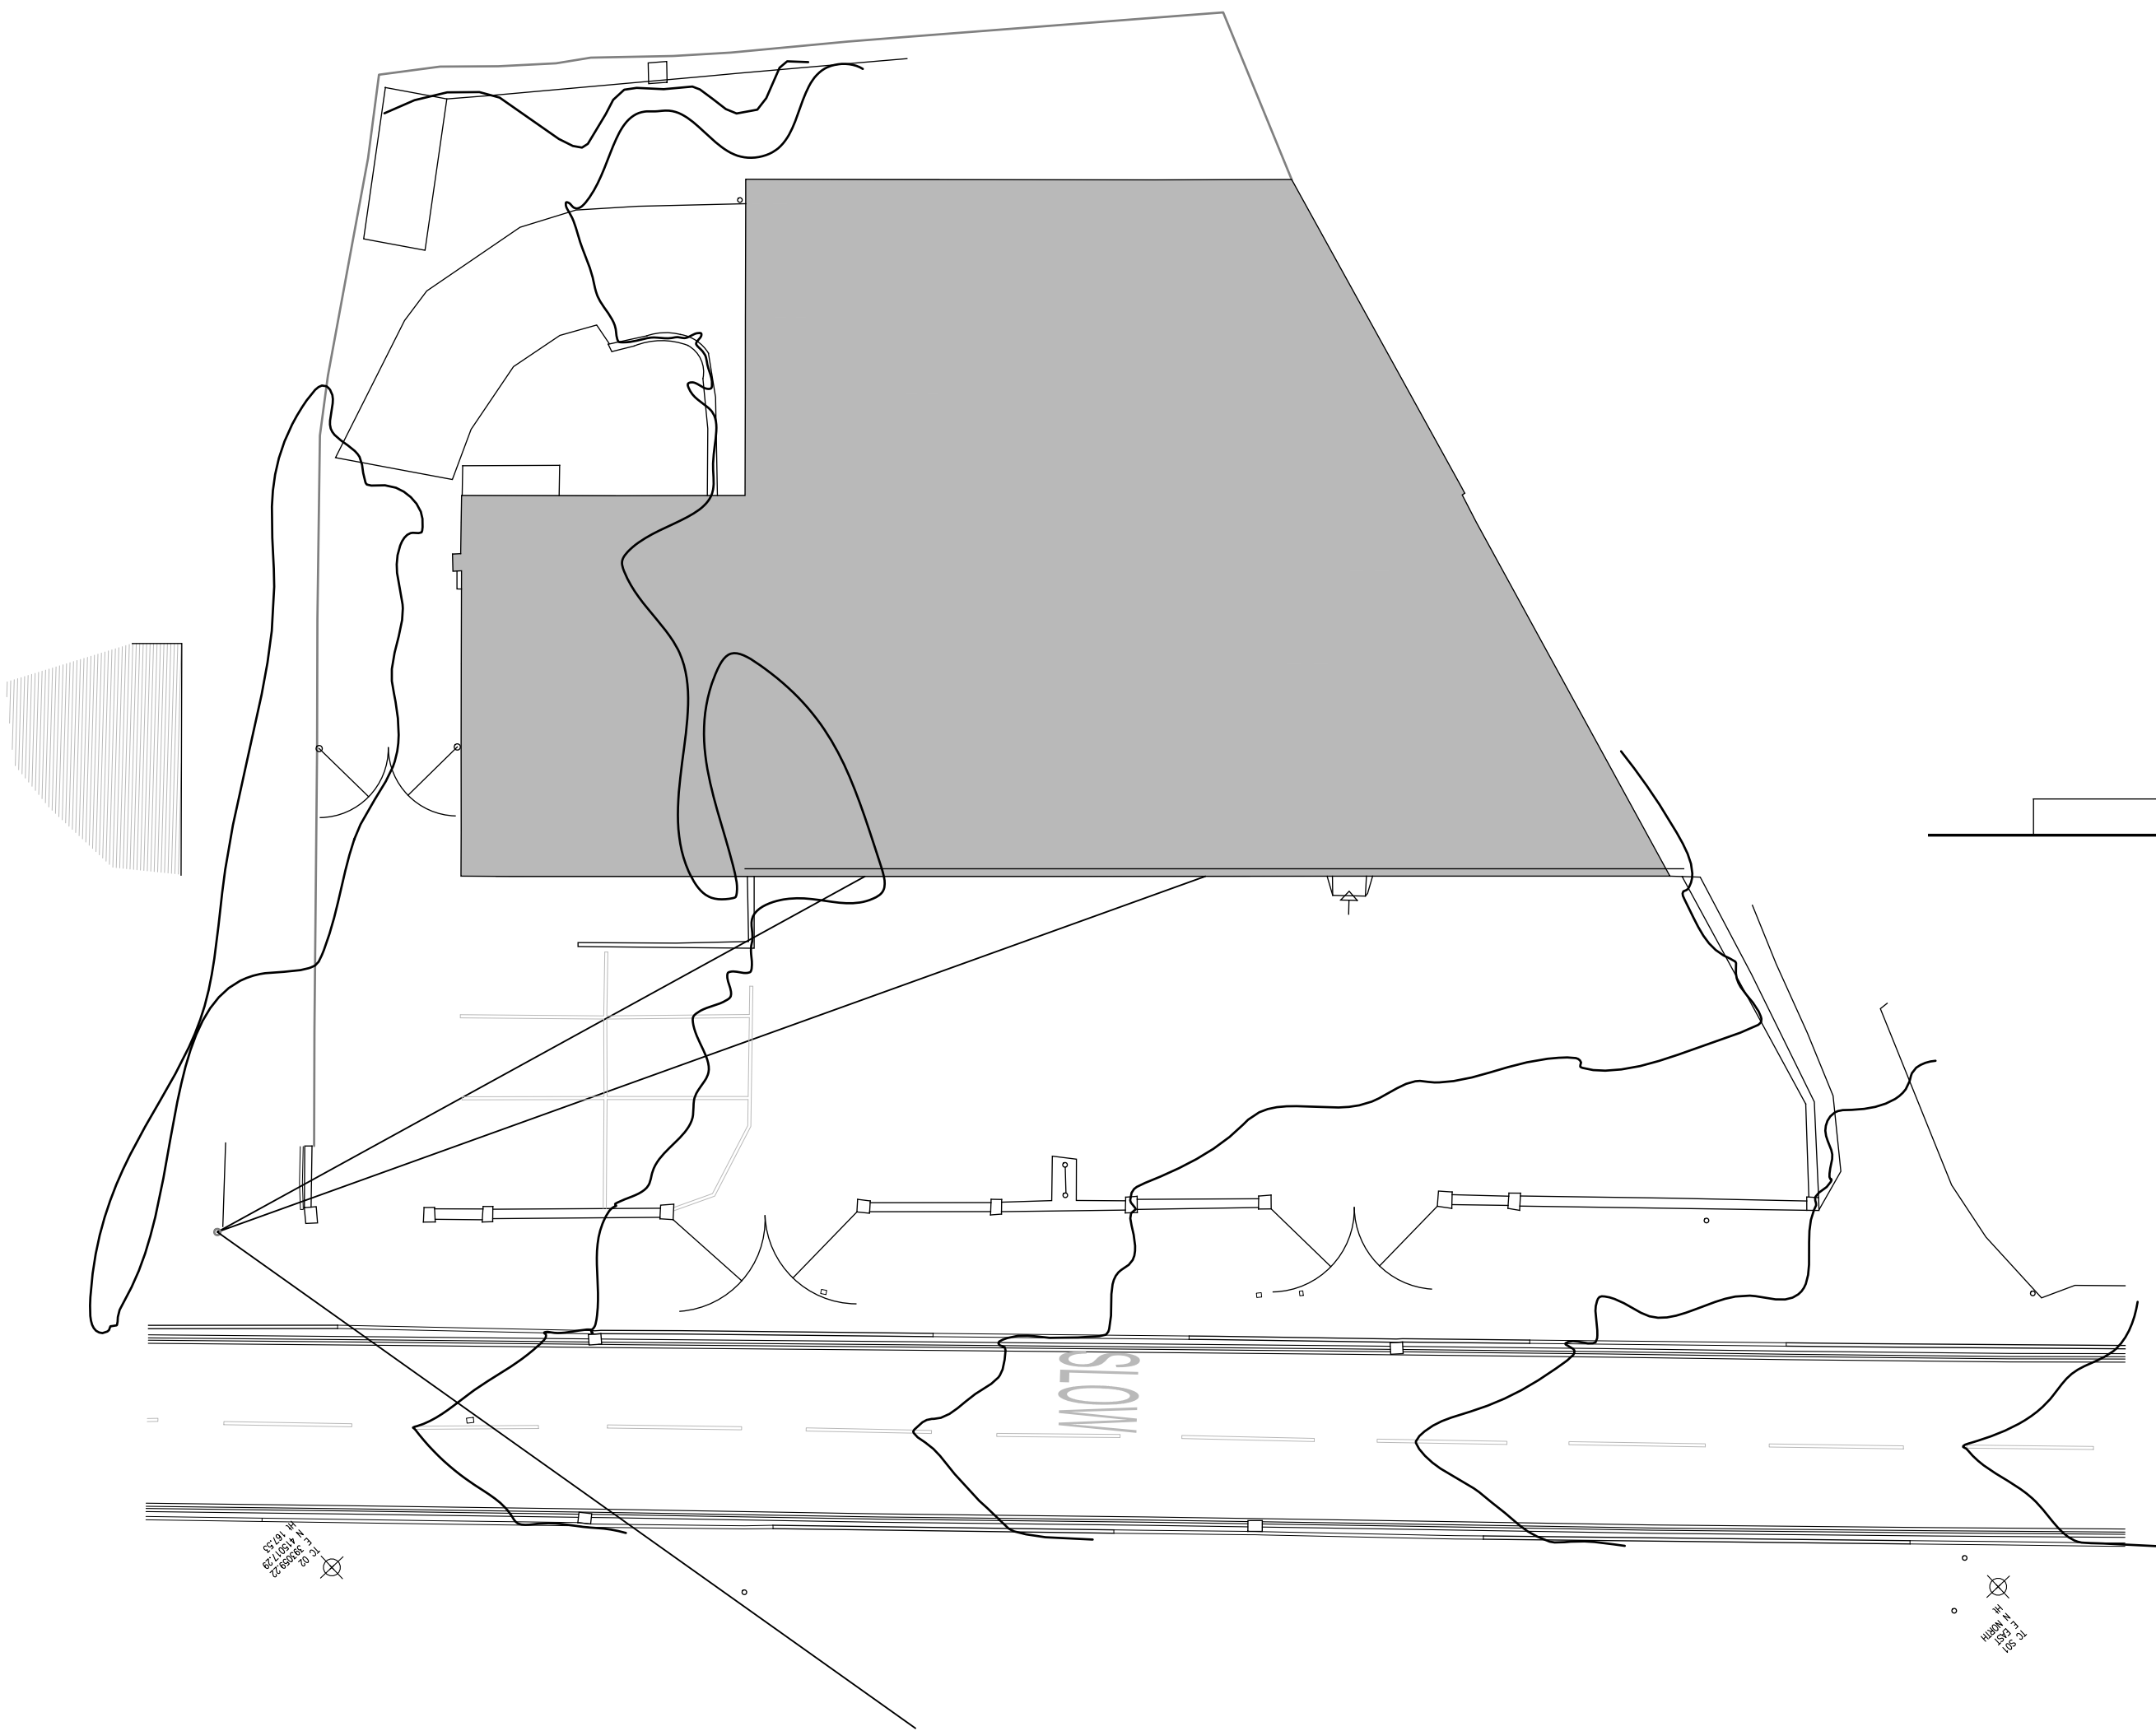

HWL
HARRY WALTERS & LIVESEY Ltd

CLIENT James Hall & Co Ltd	PROJECT NAME Smithy Bridge Road, Littleborough.	DRAWN BY KM
DRAWING NAME Existing Plans & Elevs	SCALE 1:200, 100 @ A2	REV No
DATE Dec. 2016	JOB NUMBER 2016-333	DWG No EX-01
Registered Office • James Hall Spar Distribution Centre Bowland View Fulwood • Preston • Lancashire • PR2 5QT • Company No: 0628823		K.M. McFadyen, Dip. Arch. R.I.B.A. Tel No: 01772 706696 Email: office@HWL1.com