





Proposed Front Elevation
Scale: 1:100

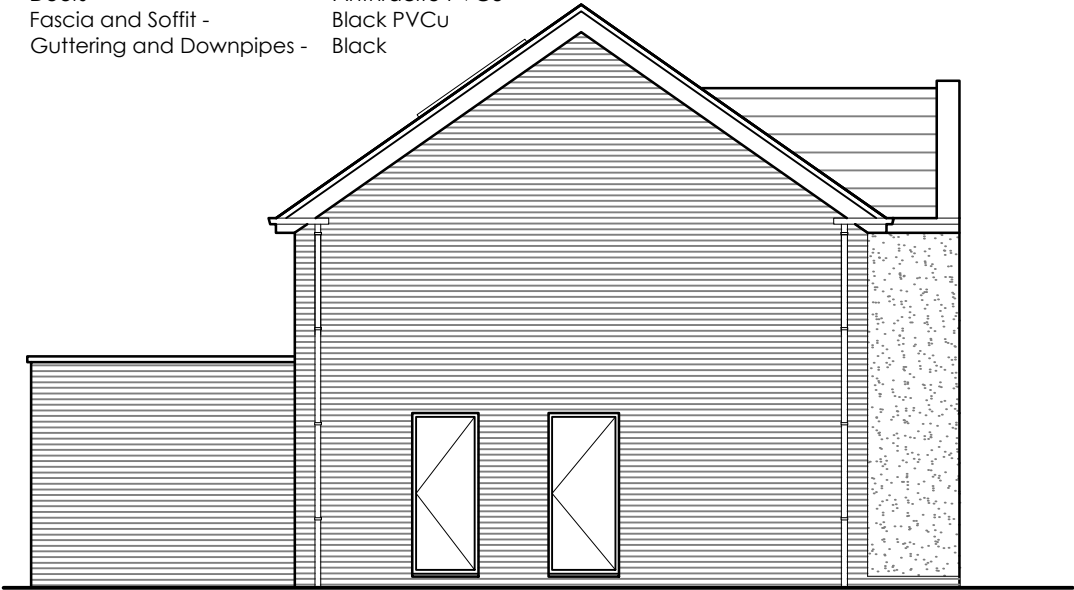

Proposed Side Elevation
Scale: 1:100



Proposed Rear Elevation
Scale: 1:100

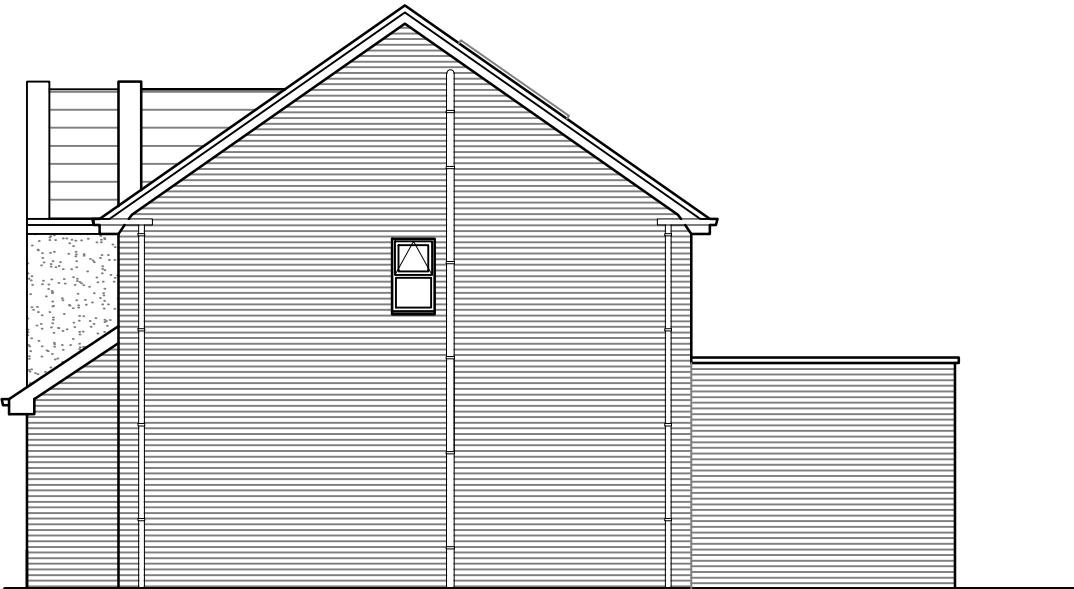

Proposed Side Elevation
Scale: 1:100

Materials

- Walls -

Roof -

Windows -

Doors -

Fascia and Soffit -

Guttering and Downpipes -
- White Render and Red / Orange bricks


Mid grey concrete tile

Anthracite PVCu

Anthracite PVCu

Black PVCu

Black

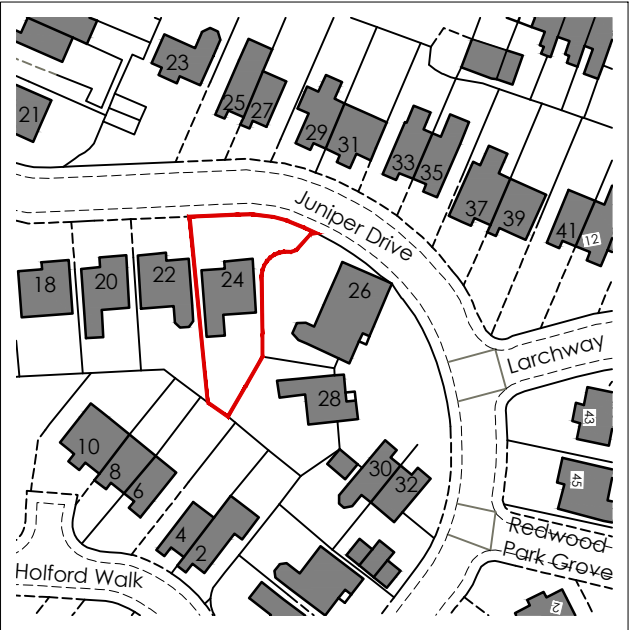

Site Location Plan
Scale: 1:1250



Key

Site Boundary

REV	Notes	Date	By
E	Roof light added	09.10.23	smh
D	West elevation updated	06.10.23	smh
C	Front door updated	04.10.23	smh
B	Juliet balcony added	02.10.23	smh
A	Balcony screens and door removed	27.09.23	smh

CRISP architecture Email: crisparchitecture@gmail.com Chartered Institute of Architectural Technologists Chartered Practice	
Project: 24 Juniper Drive, Firgrove Rochdale, OL16 3BG	
Drawing Title: Proposed Elevations	
Project No: 2304	File Identifier:2304_72_07
Drawing No: 72_07	Revision: E
Drawn By: SMH	Checked By:SMH
Scale: 1:50 @ A3	Date: 21/07/2023
Purpose of Issue: F E A S I B I L I T Y	
Drawing Status: P L A N N I N G	