



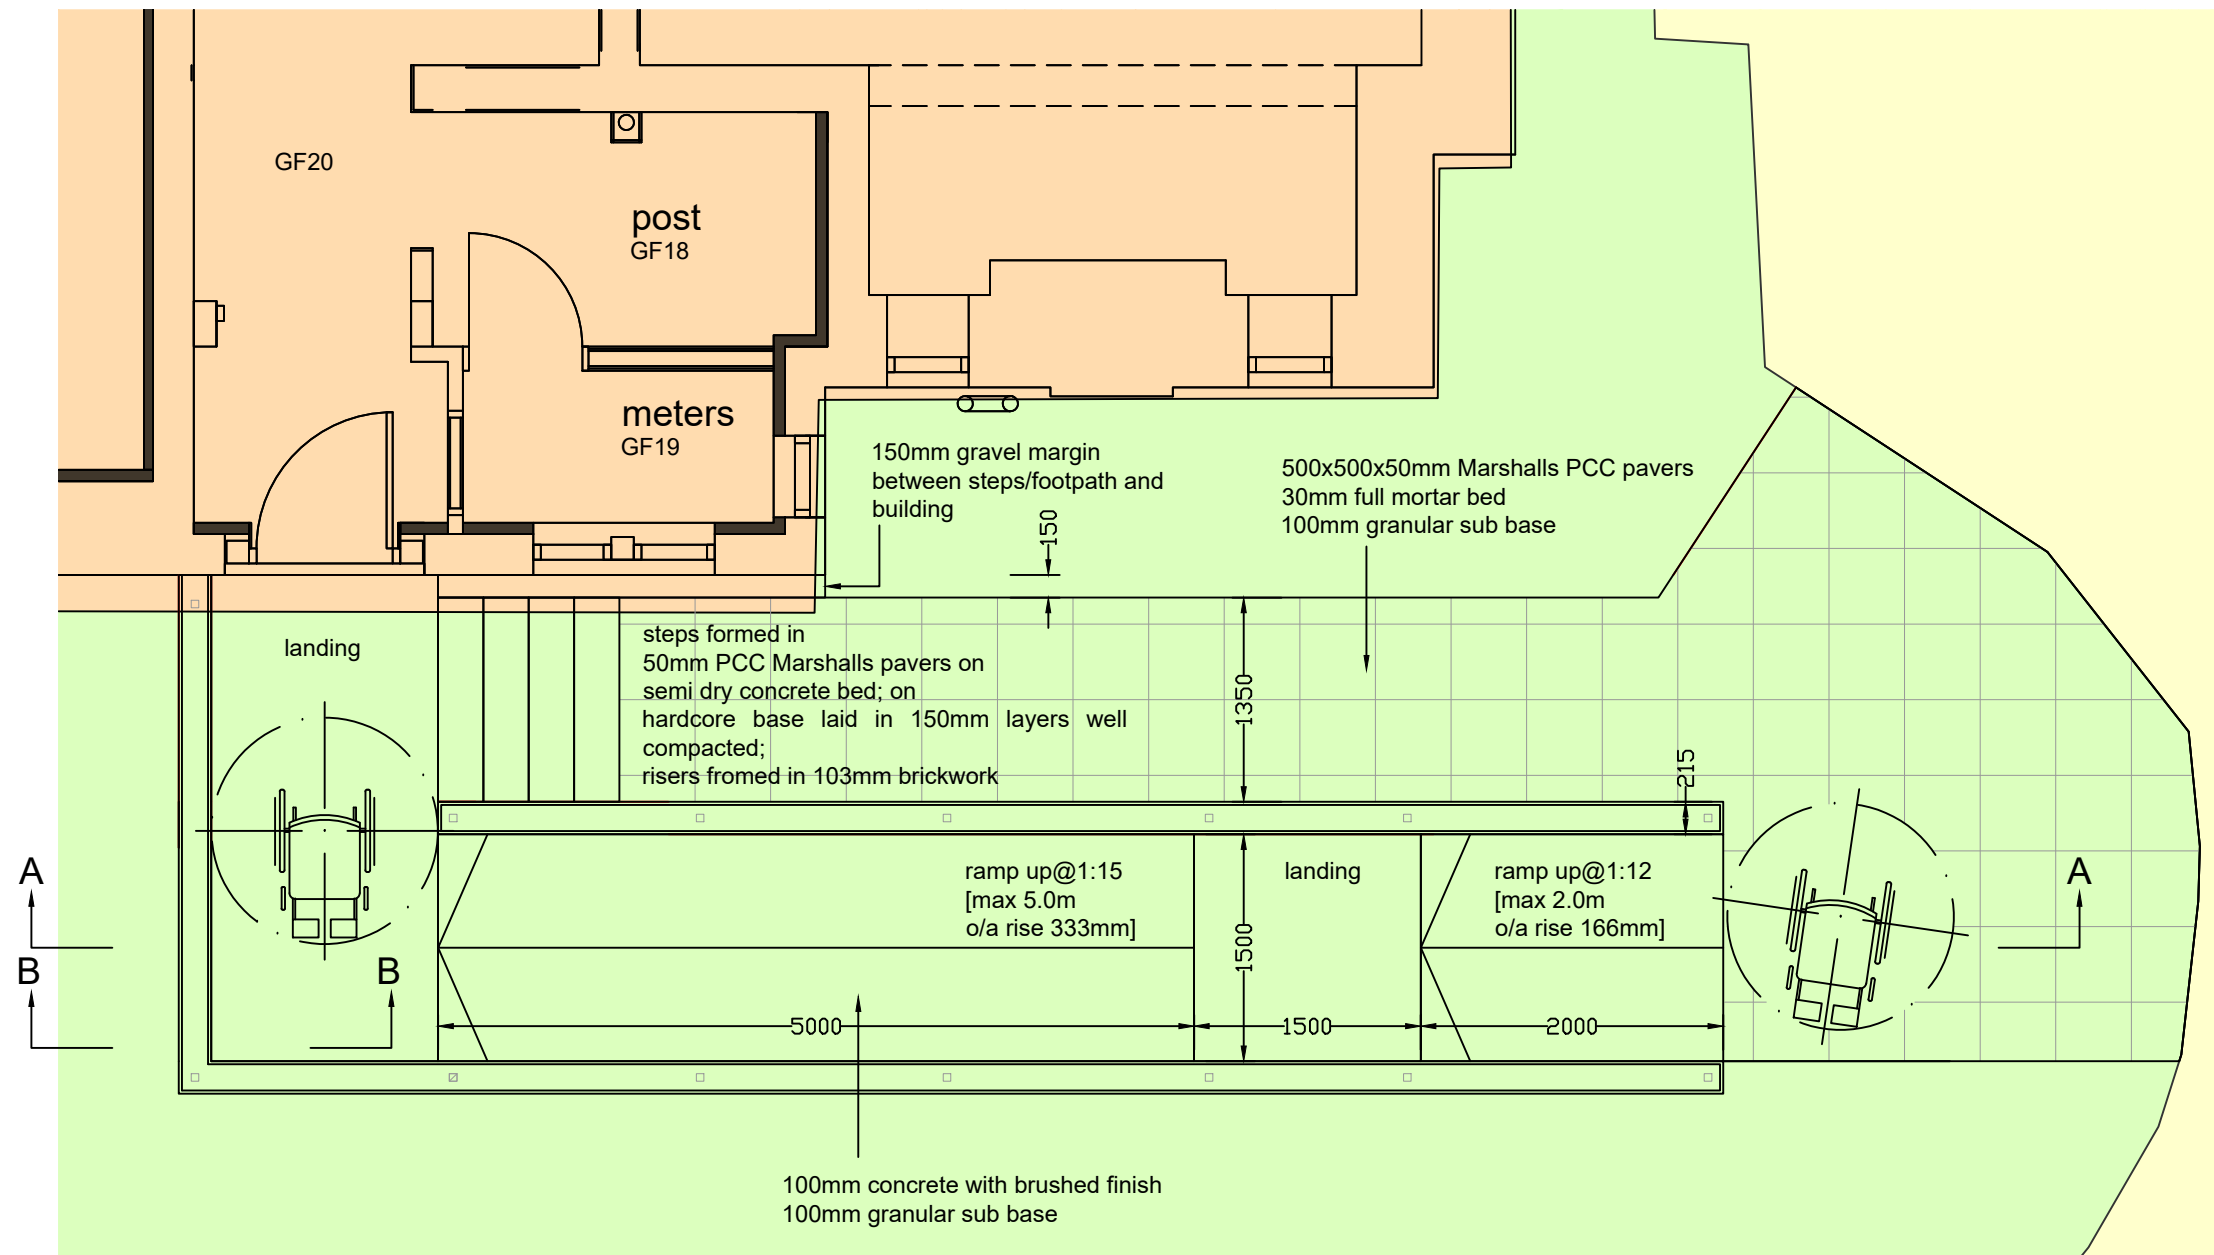

PART SITE PLAN

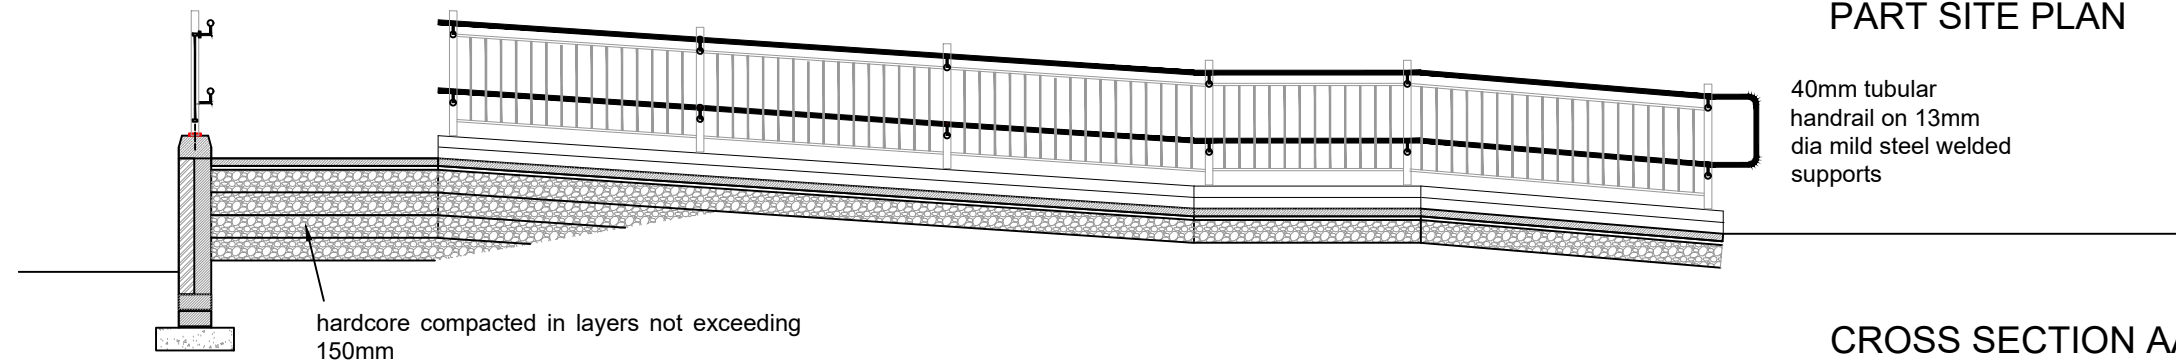

CROSS SECTION AA

all metalwork to balustrades and handrails to be powder coated [black]


40mm tubular handrail on 13mm dia mild steel welded supports

50x50mm mild steel standards core drilled and resin fixed to coping; 6mm thick mild steel patress plates over core drilled hole
13mm dia mild steel balusters @ 100mm cts between 38x8mm mild steel top and bottom rails

215x150mm bespoke art stone coping

215mm comprising smooth red facing brick to LPA approval with 100mm dense concrete backing leaf ties at 450mm centres vertically and 900mm cts horizontally

2nr courses 100mm dense concrete blockwork laid on face
150mm thick concrete foundation

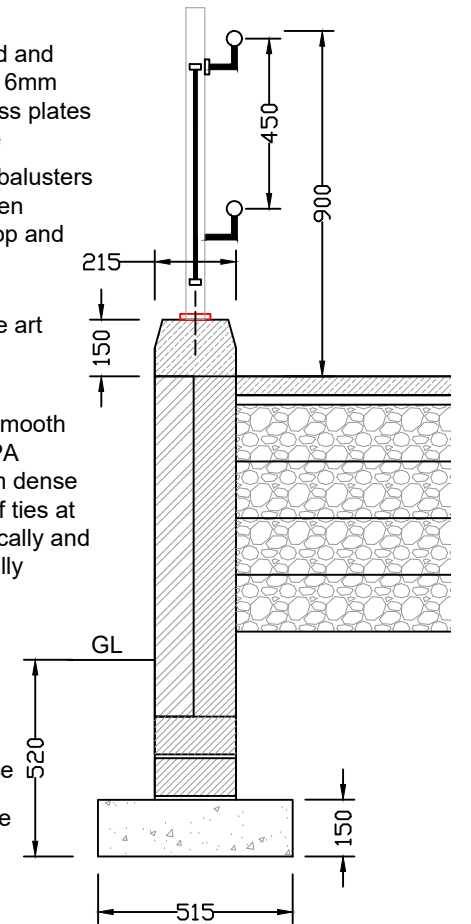

CROSS SECTION BB
scale 1-20

AJ Cocker Associates
176 Drake Street
Rochdale
OL16 1UP
Tel: 01706 764880
Fax: 01706 764881

Project:
Denehurst House
Denehurst Park
Rochdale

www.ajcockerassociates.co.uk
mail@ajcockerassociates.co.uk

Client: RMBC: Strategic Housing Services

rev	date	description

scale: 1/50 @ A3

date: Oct 2019

drawn: IS

Dwg. Nr. R339-112 rev A