


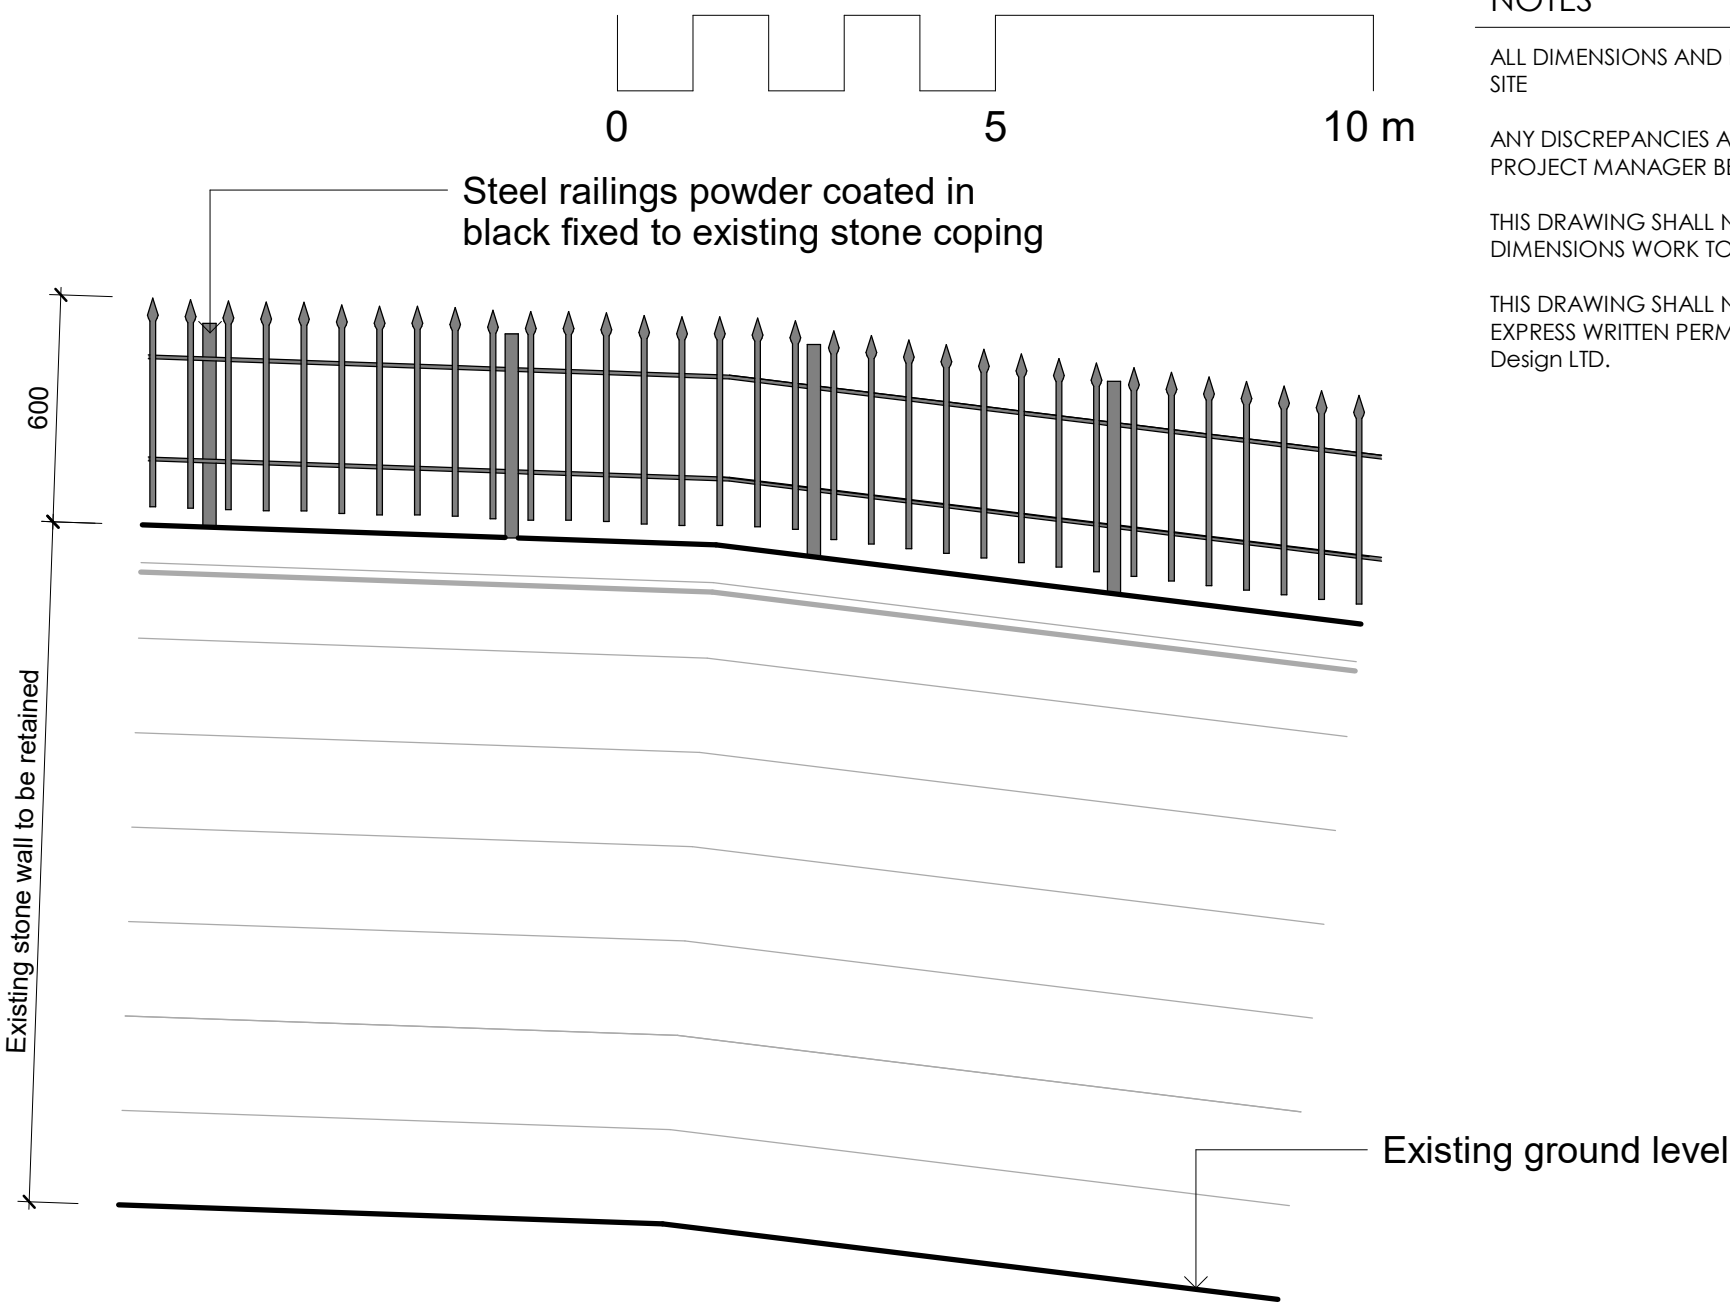

1 Proposed Site Plan
1 : 500

Blue dashed line indicating proposed steel railings in black as detail to be fixed to the top of the existing stone wall to provide additonal security to the building

2 Proposed Boundary Elevation
1 : 20



3 Proposed Parking Layout
1 : 200

NOTES
ALL DIMENSIONS AND LEVELS ARE TO BE CHECKED ON SITE
ANY DISCREPANCIES ARE TO BE REPORTED TO THE PROJECT MANAGER BEFORE ANY WORK COMMENCES
THIS DRAWING SHALL NOT BE SCALED TO ASCERTAIN ANY DIMENSIONS WORK TO FIGURED DIMS ONLY
THIS DRAWING SHALL NOT BE REPRODUCED WITHOUT EXPRESS WRITTEN PERMISSION FROM Clarkes Bespoke Design LTD.


P4	08.05.23	BC	hardstanding amended to suit highways comments
P3	01.05.23	BC	Planning comments
P2	Date 2	BC	note amended for buffer strip
P1	06.04.22	BC	First Issue

Rev No.	Rev Date	Rev By	Description
---------	----------	--------	-------------

project
Partnership house

location
Partnership house
Sparrow Hill, Rochdale
OL16 1QT

client
Rashad Nazir

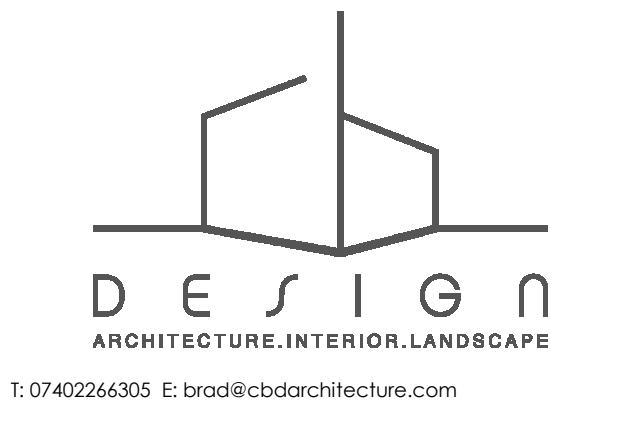

drawing title
Proposed Site Plan

dwg purpose
PRELIMINARY

scale As indicated	drawn BC	checked BC
@ sheet size A1	rev date 08.05.23	
22-031	PL-X-002	P4
job number	drawing number	revision