
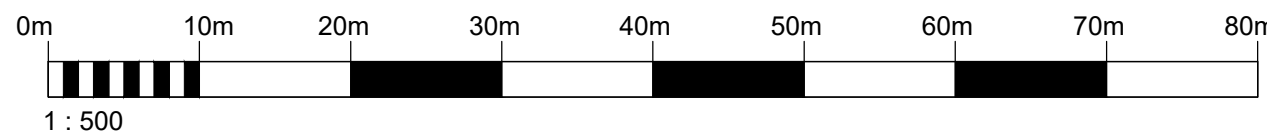
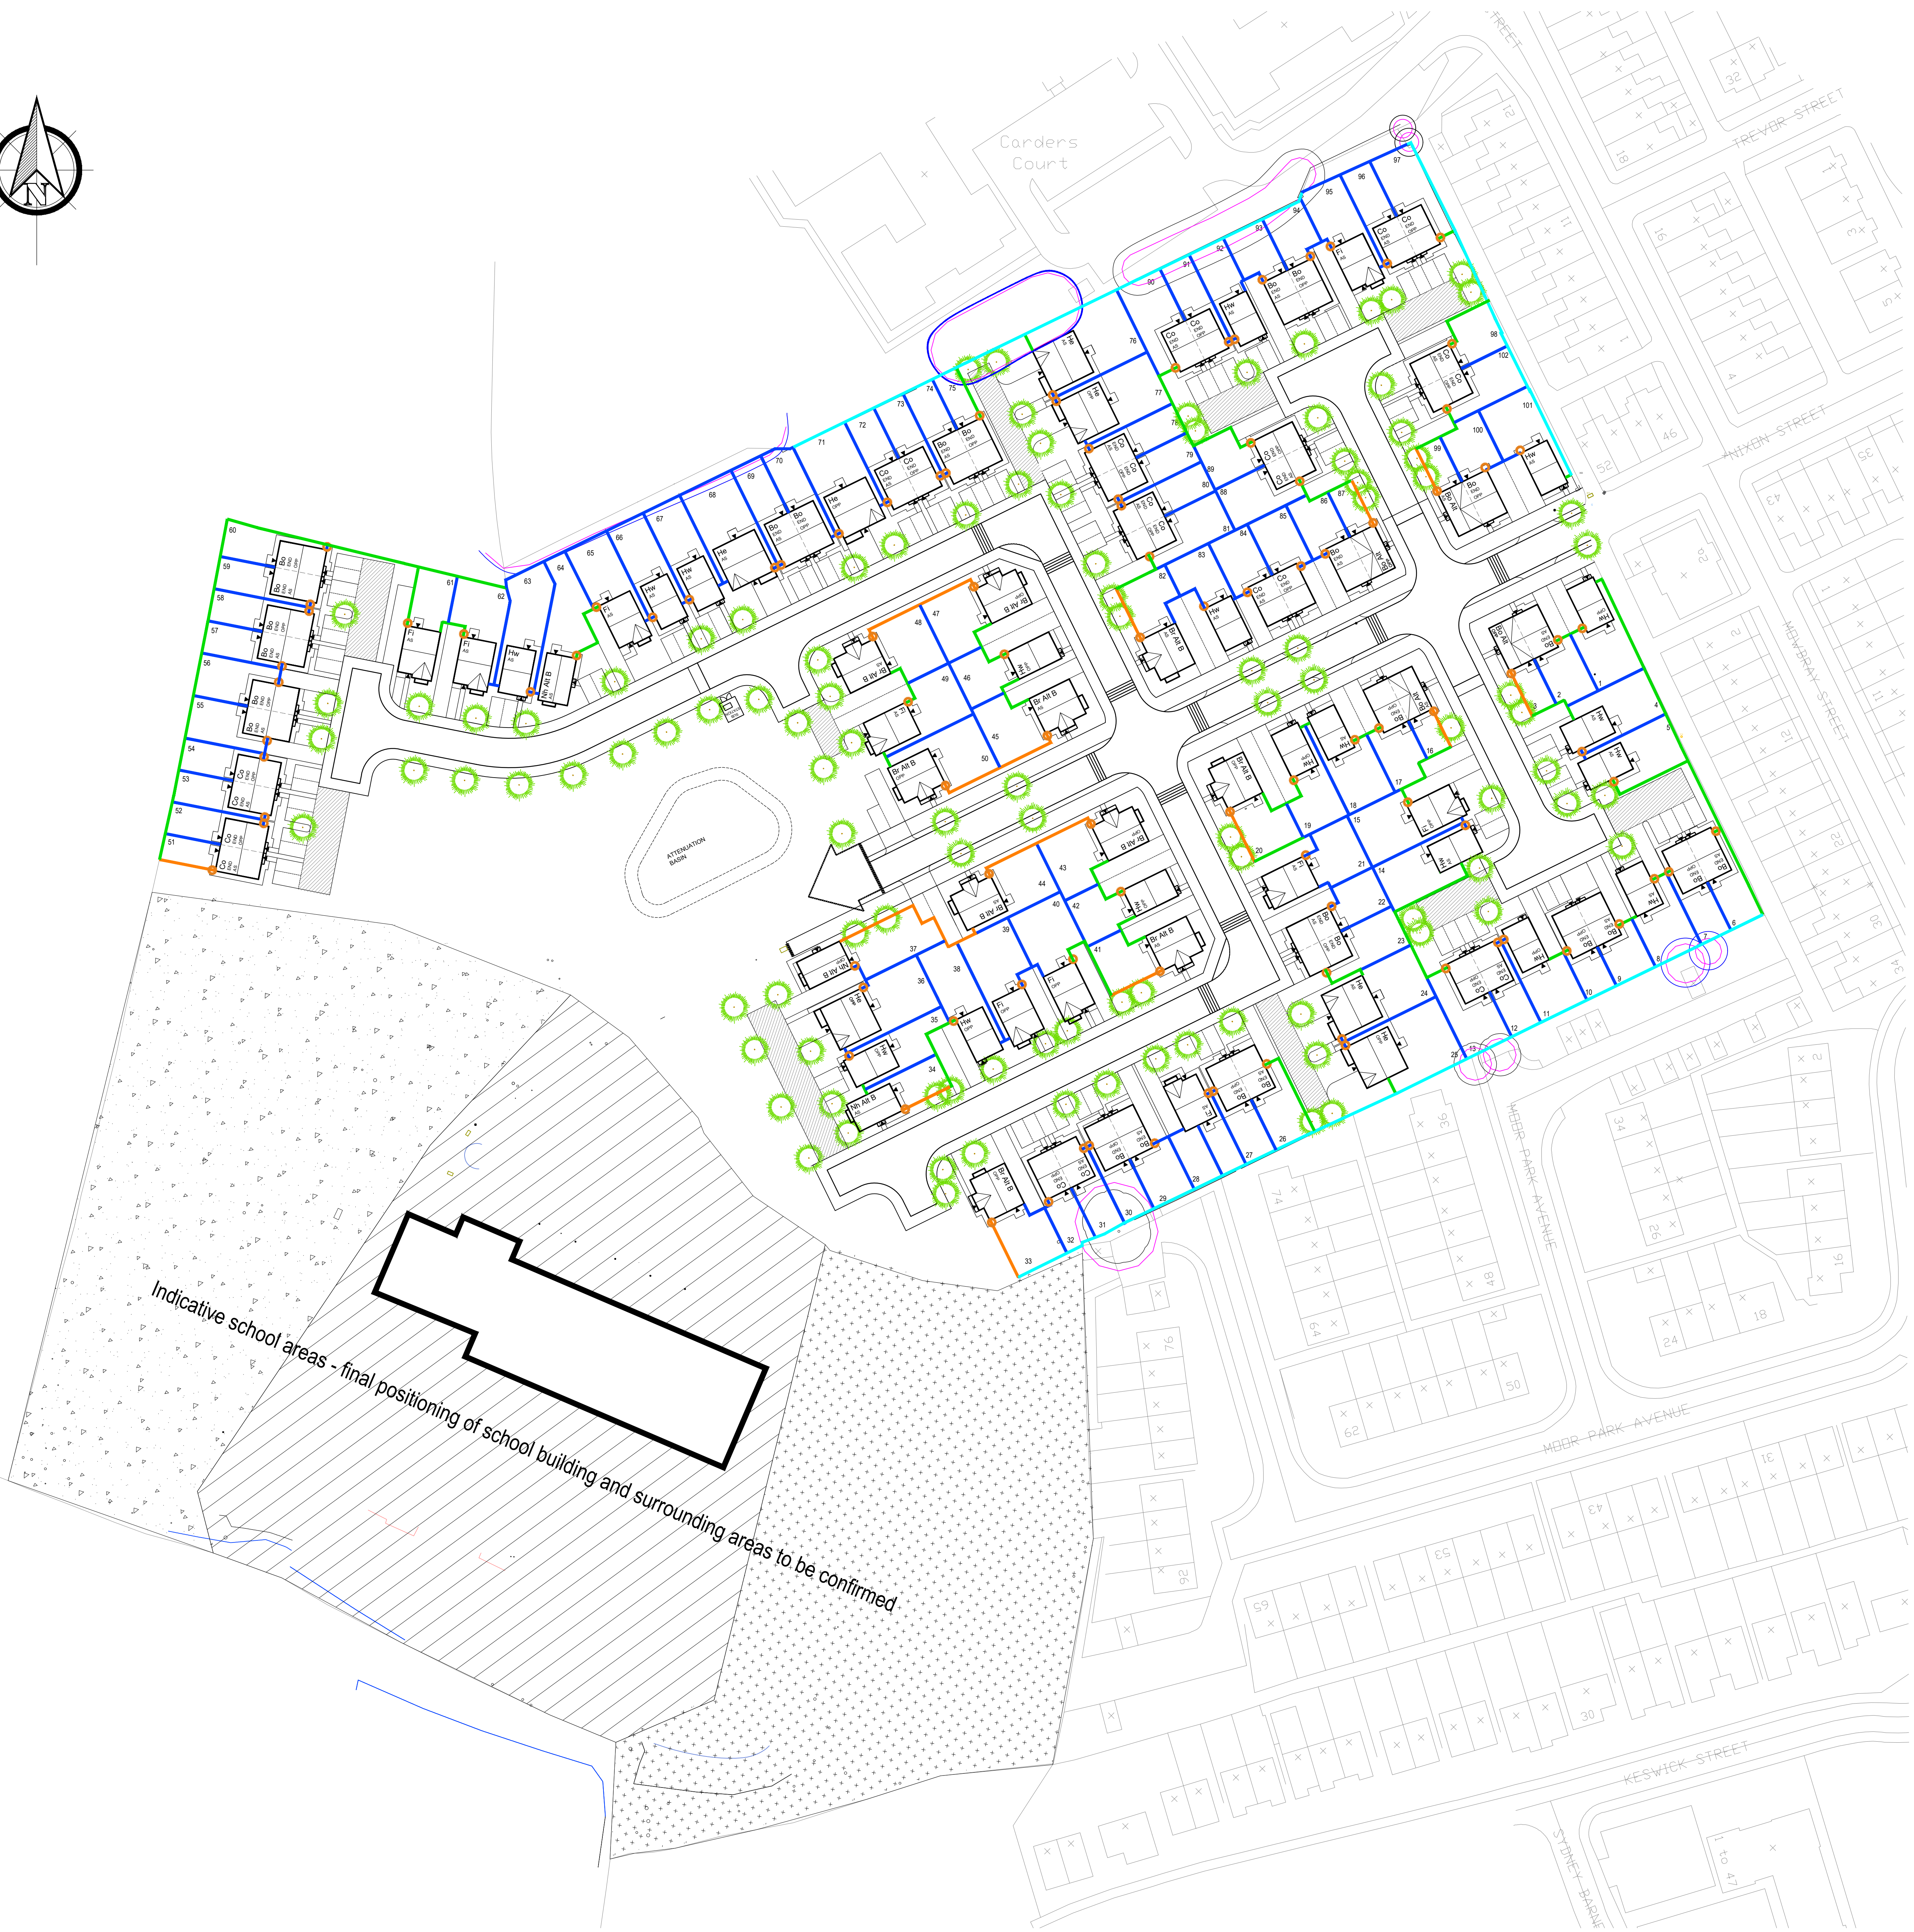


ENCLOSURES

- 1.8m high close boarded feathered fence (see detail FB01)
- 1.8m high close boarded feathered fence with 0.3m trellis (see detail FB02)
- 1.8m high boundary, with low wall and piers and timber panel infills (see detail BW01)
- Existing wall to be retained/repaired
- 1.8m high close timber gate (see detail TG01)

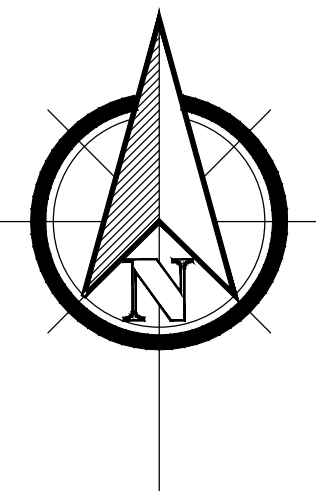

H	02.02.24	WL	Site plan updated to match Rev P - gardens increased for plots 14, 15 & 16
G	24.10.23	WL	Updated to match Rev O - northern boundary updated to match legal plan
F	20.04.23	ELC	Minor amendments
E	18.10.22	WL	Site layout updated with Sub-Station & basin location
D	14.07.22	WL	Updated to match layout rev L
C	20.01.22	WL	Treatment to boundaries added
B	17.01.22	WL	New 1.8m fence with 0.3m trellis added to boundary plan
A	16.12.20	WL	REMOVED GARAGE FOR PLOTS 26, 40, 41, 43, 45, 47 & 48

Rev. Date By Description

Client:



mck associates limited

architecture | building surveying | urban design
burnaby villa ■ 48 walling street road ■ fulwood ■ Preston ■ pr2 8ba
tel: 01772 774510 fax: 01772 774511 email: mck@mckassociates.co.uk

Project:
**NIXON STREET
ROCHDALE**

Drawing Title:
BOUNDARY TREATMENT PLAN

Drawn: WL	Checked:	Scale: 1:500	Date: OCT 2020
Job No: 18-109	Drawing No: BT01	Rev: H	