
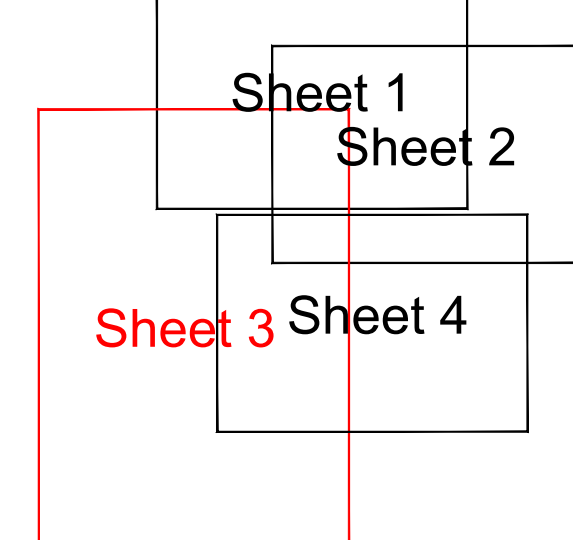


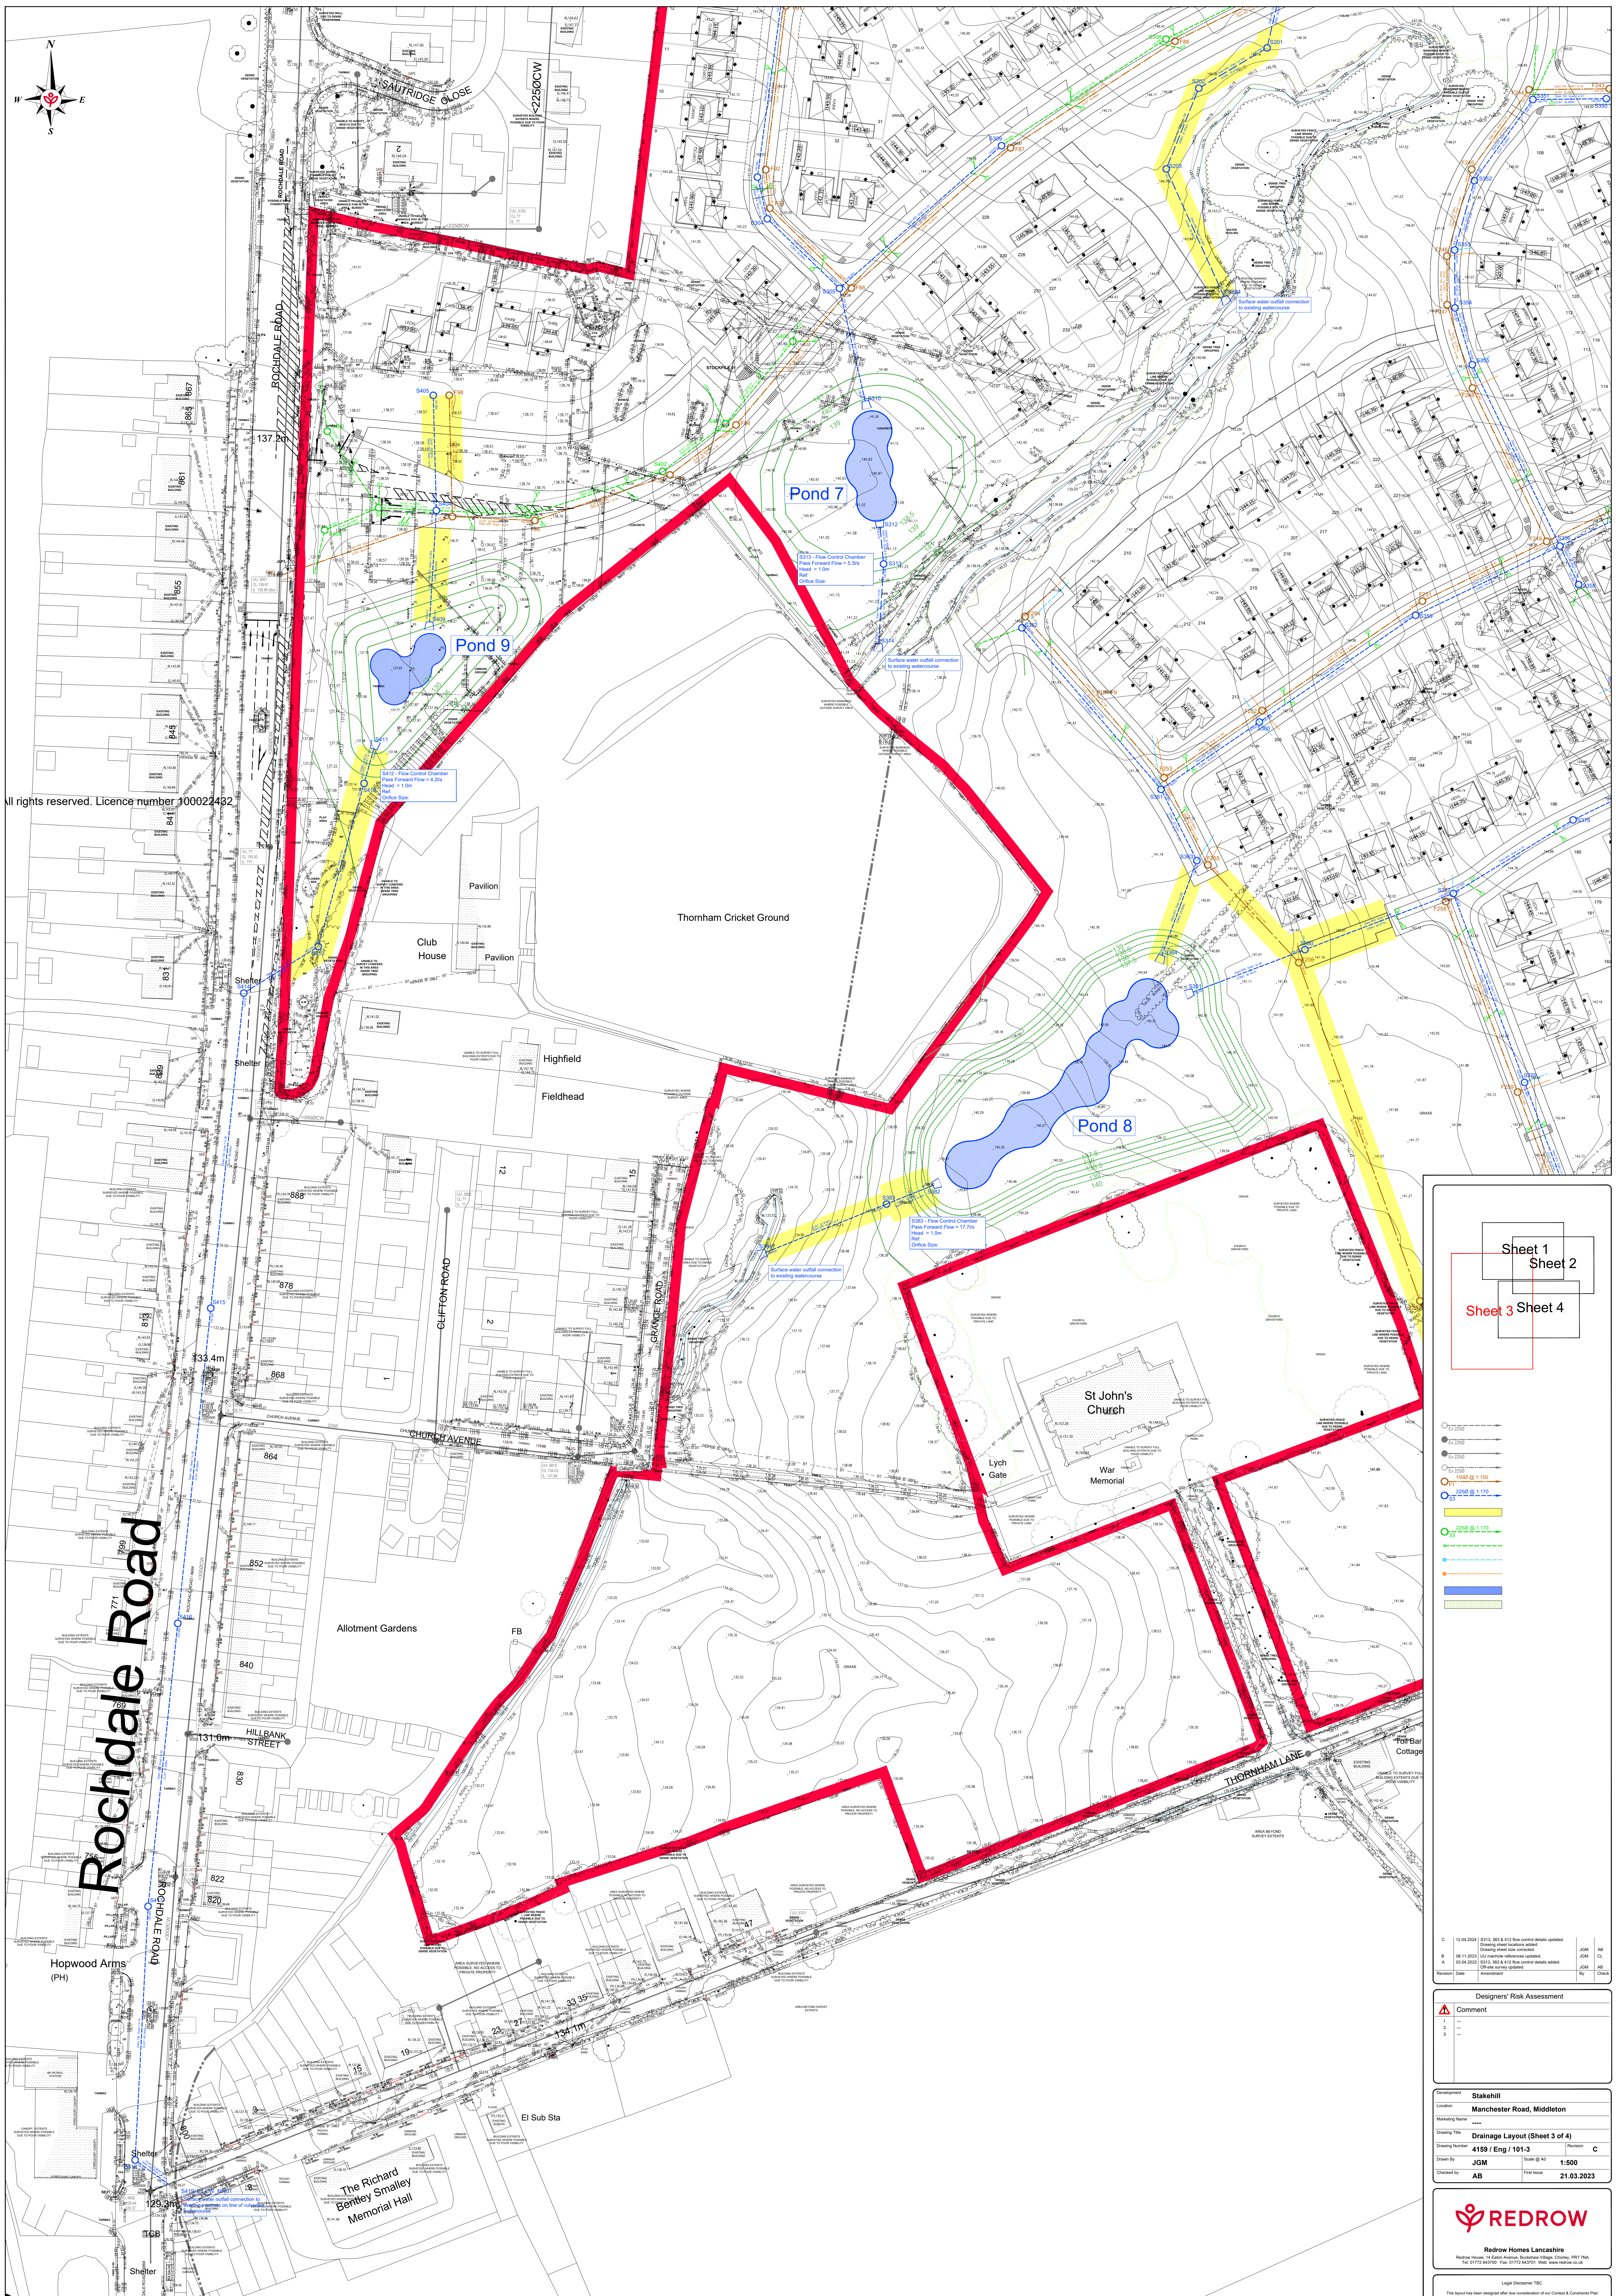

-

C	12.04.2024	S315, 383 & 412 flow control details updated. Drawing sheet locations added. Drawing sheet size corrected.	JGM	AB
B	08.11.2023	UU manhole references updated.	JGM	CL
A	03.04.2023	S313, 383 & 412 flow control details added. Off site survey updated.	JGM	AB
Revision	Date	Amendment	By	Check

Designers' Risk Assessment	
	Comment
1.	—
2.	—
3.	—

Development	Stakehill		
Location	Manchester Road, Middleton		
Marketing Name	----		
Drawing Title	Drainage Layout (Sheet 3 of 4)		
Drawing Number	4159 / Eng / 101-3	Revision	C
Drawn By	JGM	Scale @ A0	1:500
Checked by	AB	First Issue	21.03.2023



Redrow Homes Lancashire
Redrow House, 14 Eaton Avenue, Buckshaw Village, Chertsey, PR7 7NA
Tel: 01772 643700 Fax: 01772 643701 Web: www.redrow.co.uk

Legal Disclaimer TBC

This layout has been designed after due consideration of our Context & Constraints Plan