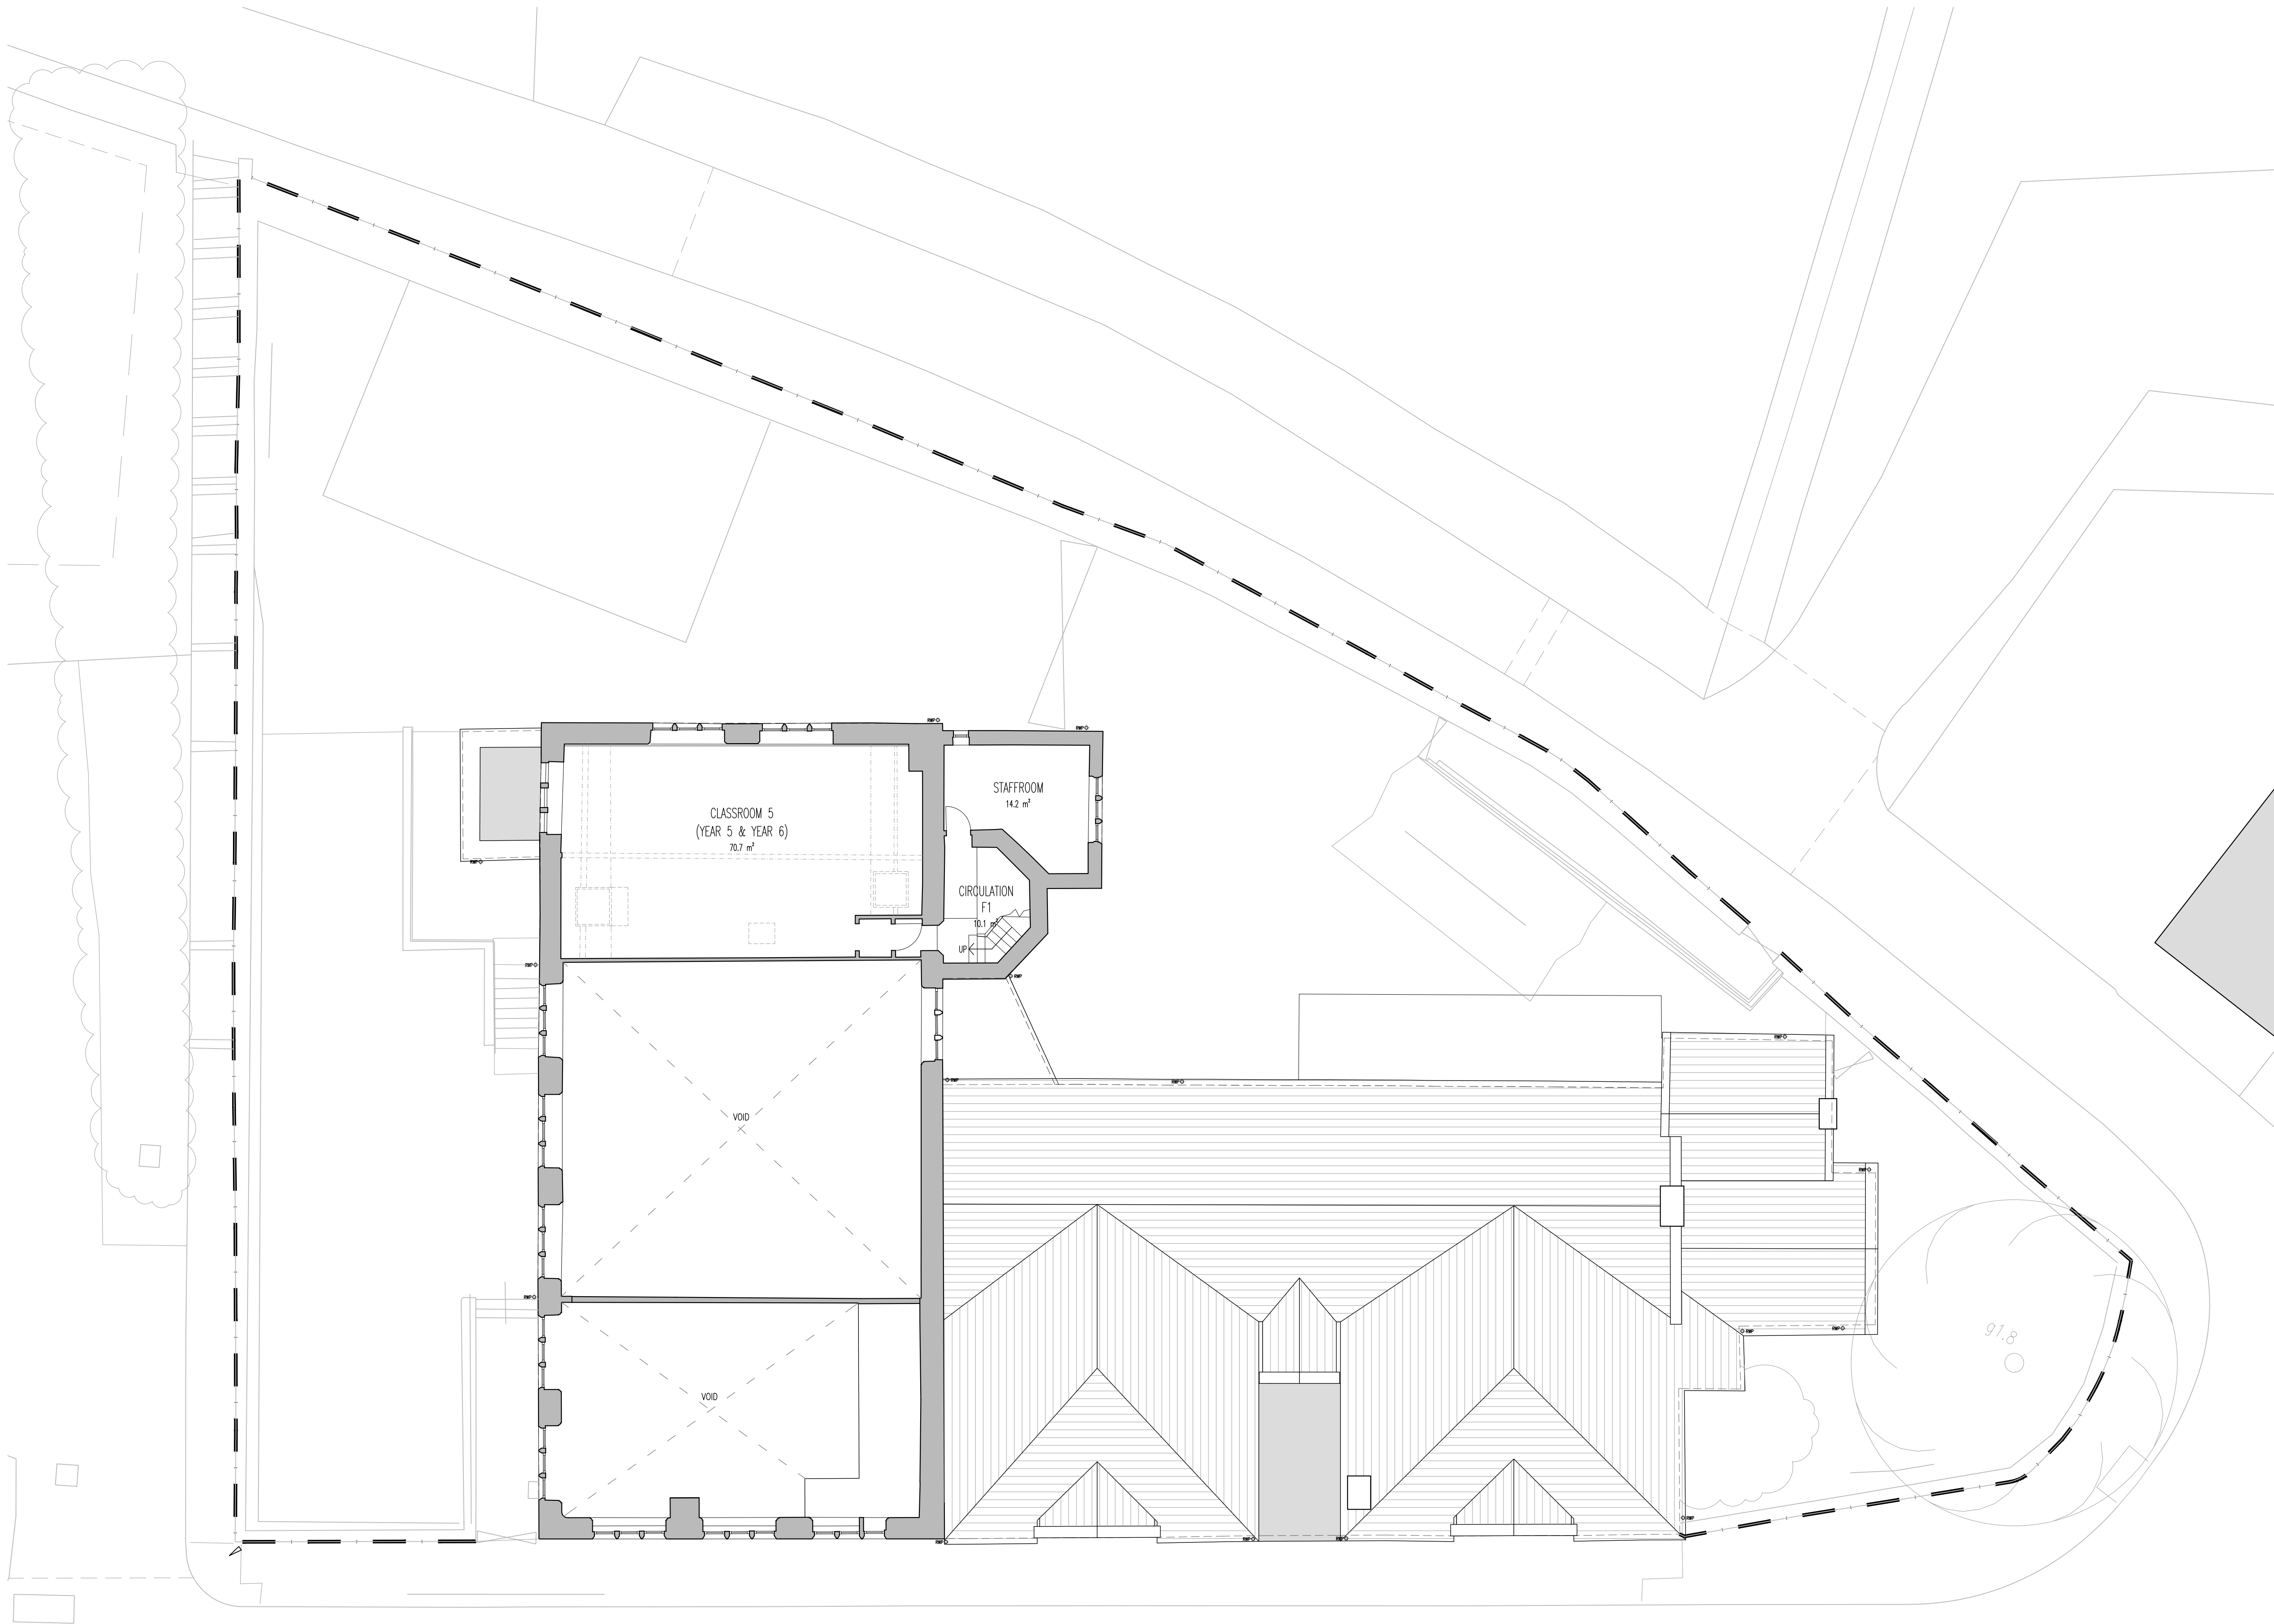


Schedule of Accommodation

Existing Gross Internal Floor Area:

First Floor: 101.0 m²

B	LABELLING UPDATED FOR PLANNING	19.10.23	RB	MDM
A	LAYOUT UPDATED.	07.09.23	RB	MDM
Rev	Description	Date	By	CHK

Status	Purpose for Issue			
Planning	☒ Tender	☐		
Construction	☐ As Built	☐	PLANNING	

Client
THE GOVERNORS OF ST. THOMAS' C. OF E.
PRIMARY SCHOOL, NEWHEY, ROCHDALE

Contract
PROPOSED NEW ENTRANCE, ADMIN BLOCK
STAFF AREAS + TOILETS

Drawing
EXISTING FIRST FLOOR PLAN

bateandtaylor

architects

www.bate-taylor.co.uk

macintosh house
cambridge street
manchester m1 5gg
tel: 0161 236 0999
fax: 0161 236 0404
mail@bate-taylor.co.uk

Drawing No.	MH1393-04	Revision	B
Scales	1:100 @ A1	Date	SEPT '23
Drawn	RB	Checked	MDM

This drawing is the copyright of the Architect and may not be reproduced without licence.
DO NOT scale from this drawing.