




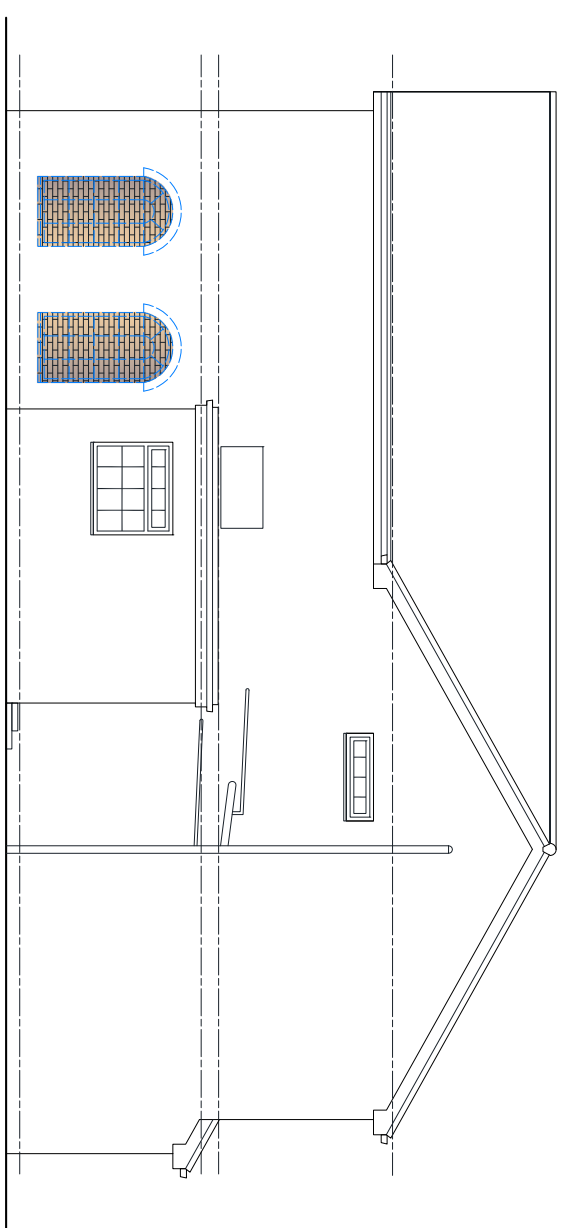


PROPOSED SIDE ELEVATION scale 1:100

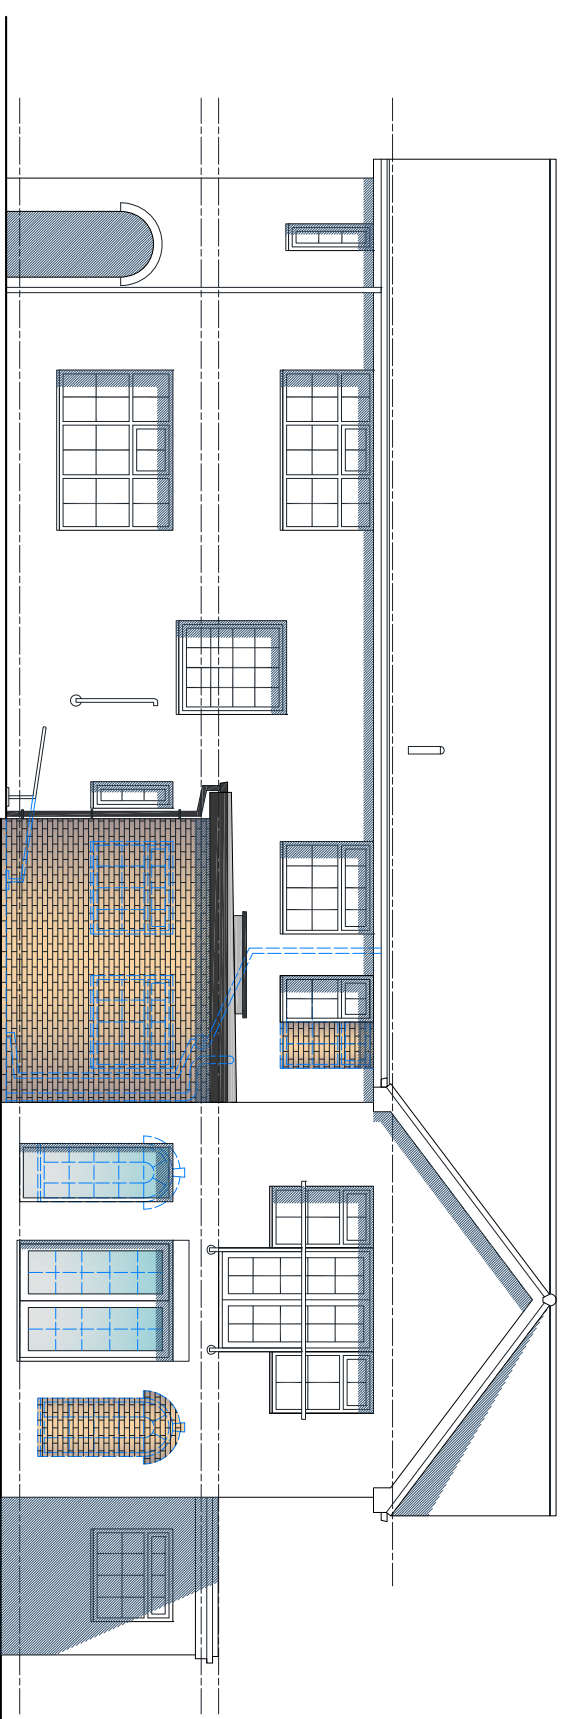


PROPOSED REAR ELEVATION scale 1:100

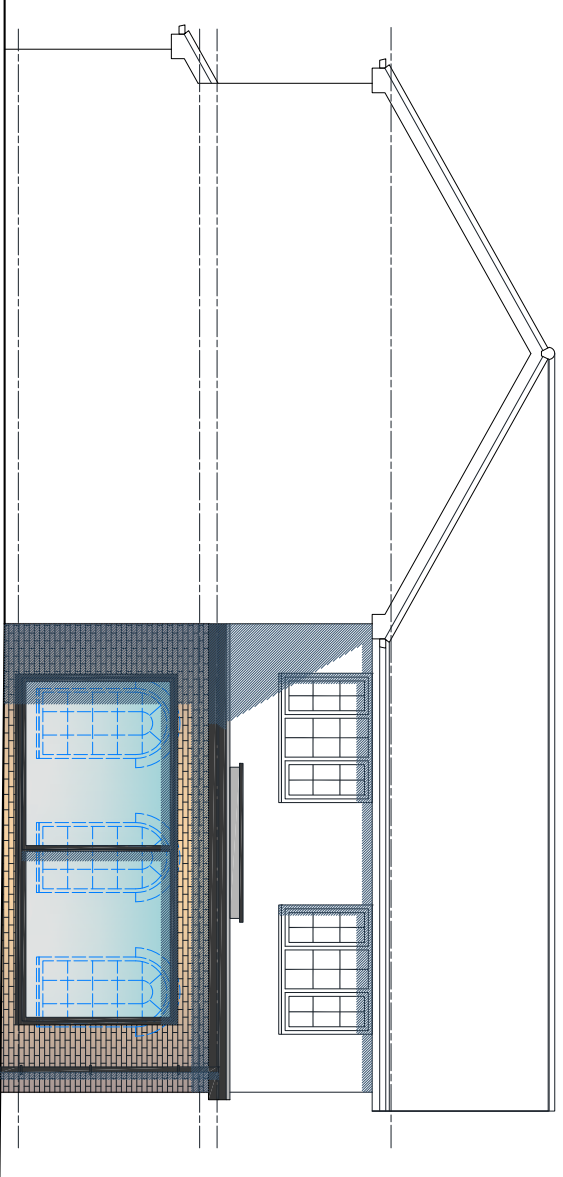


PROPOSED SIDE ELEVATION scale 1:100

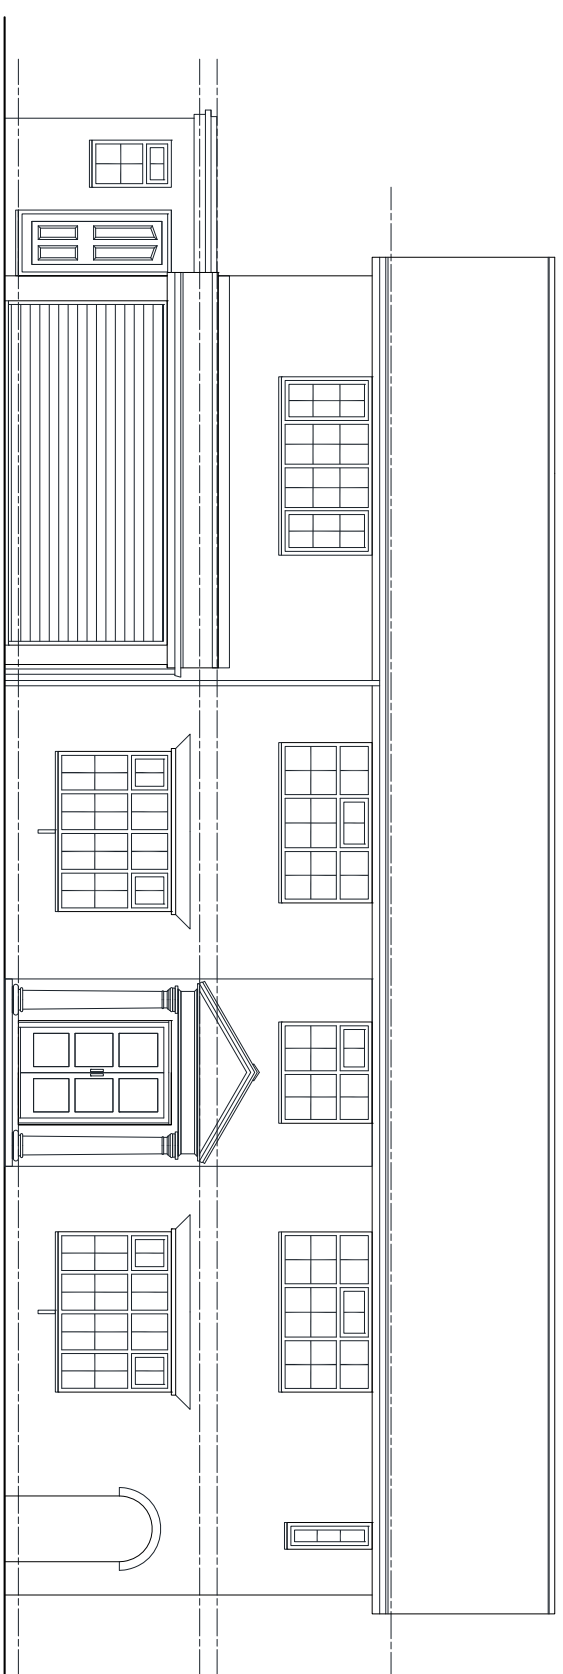


PROPOSED FRONT ELEVATION scale 1:100

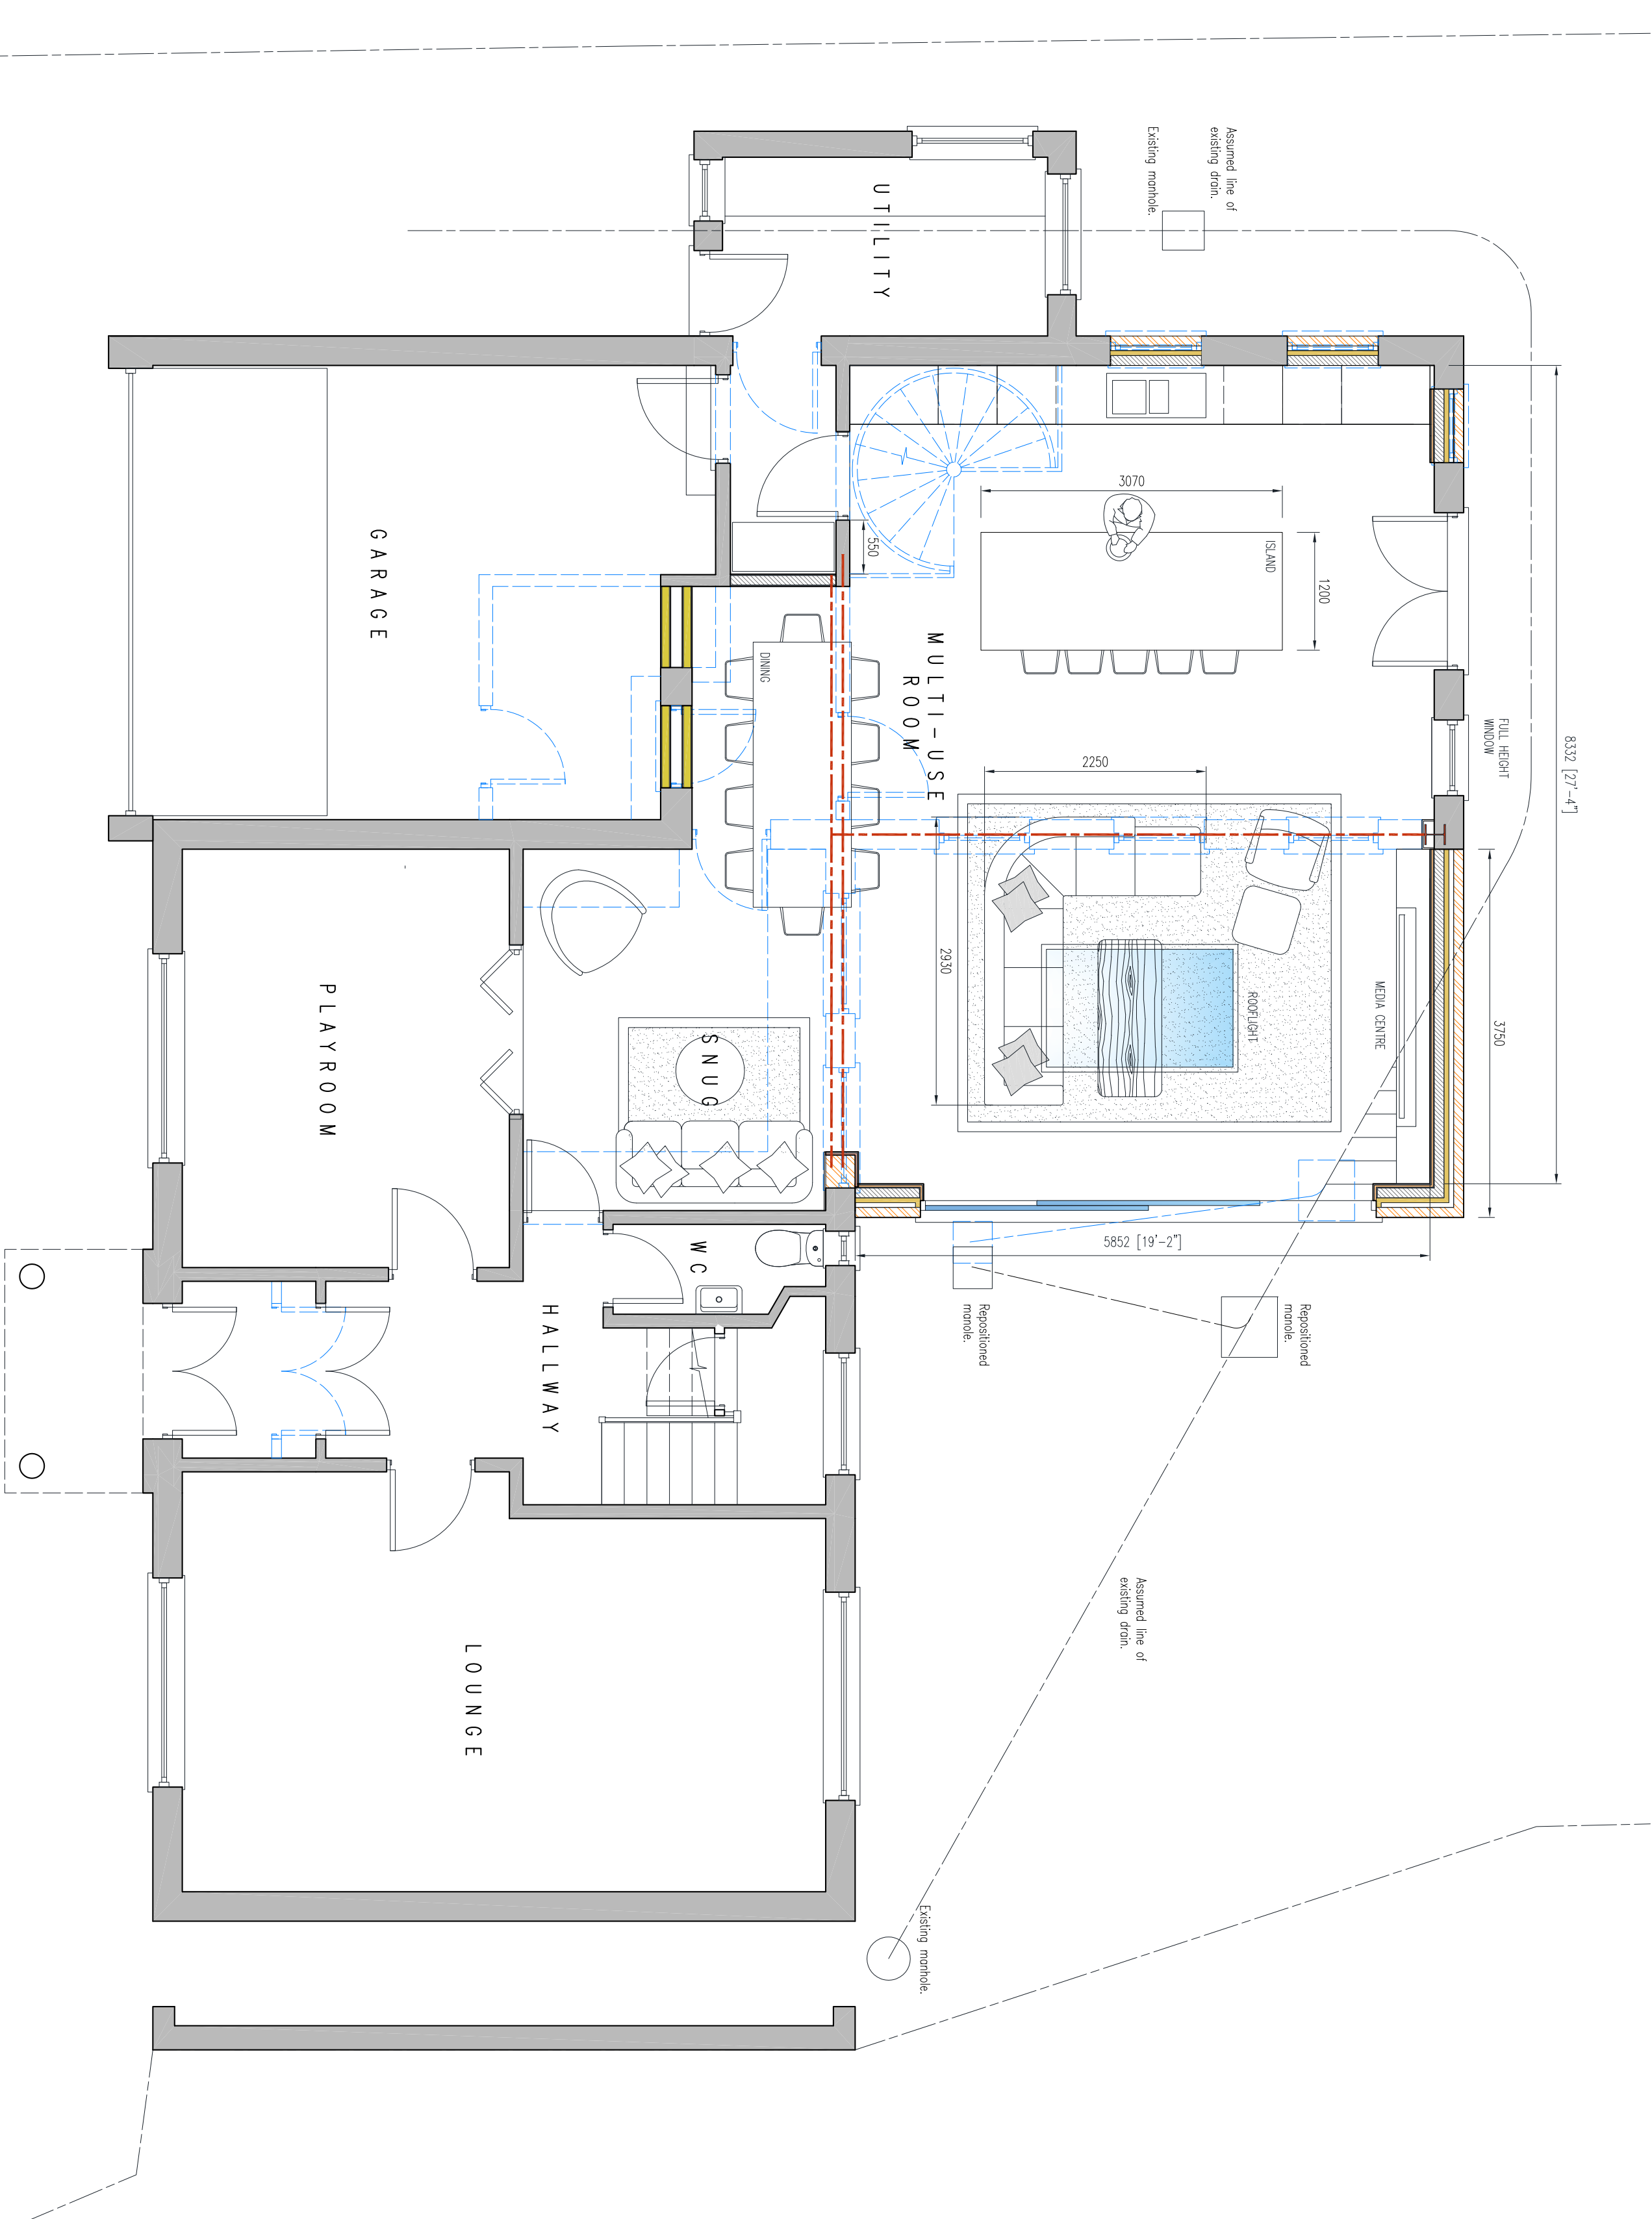

PROPOSED GROUND FLOOR PLAN scale 1:150

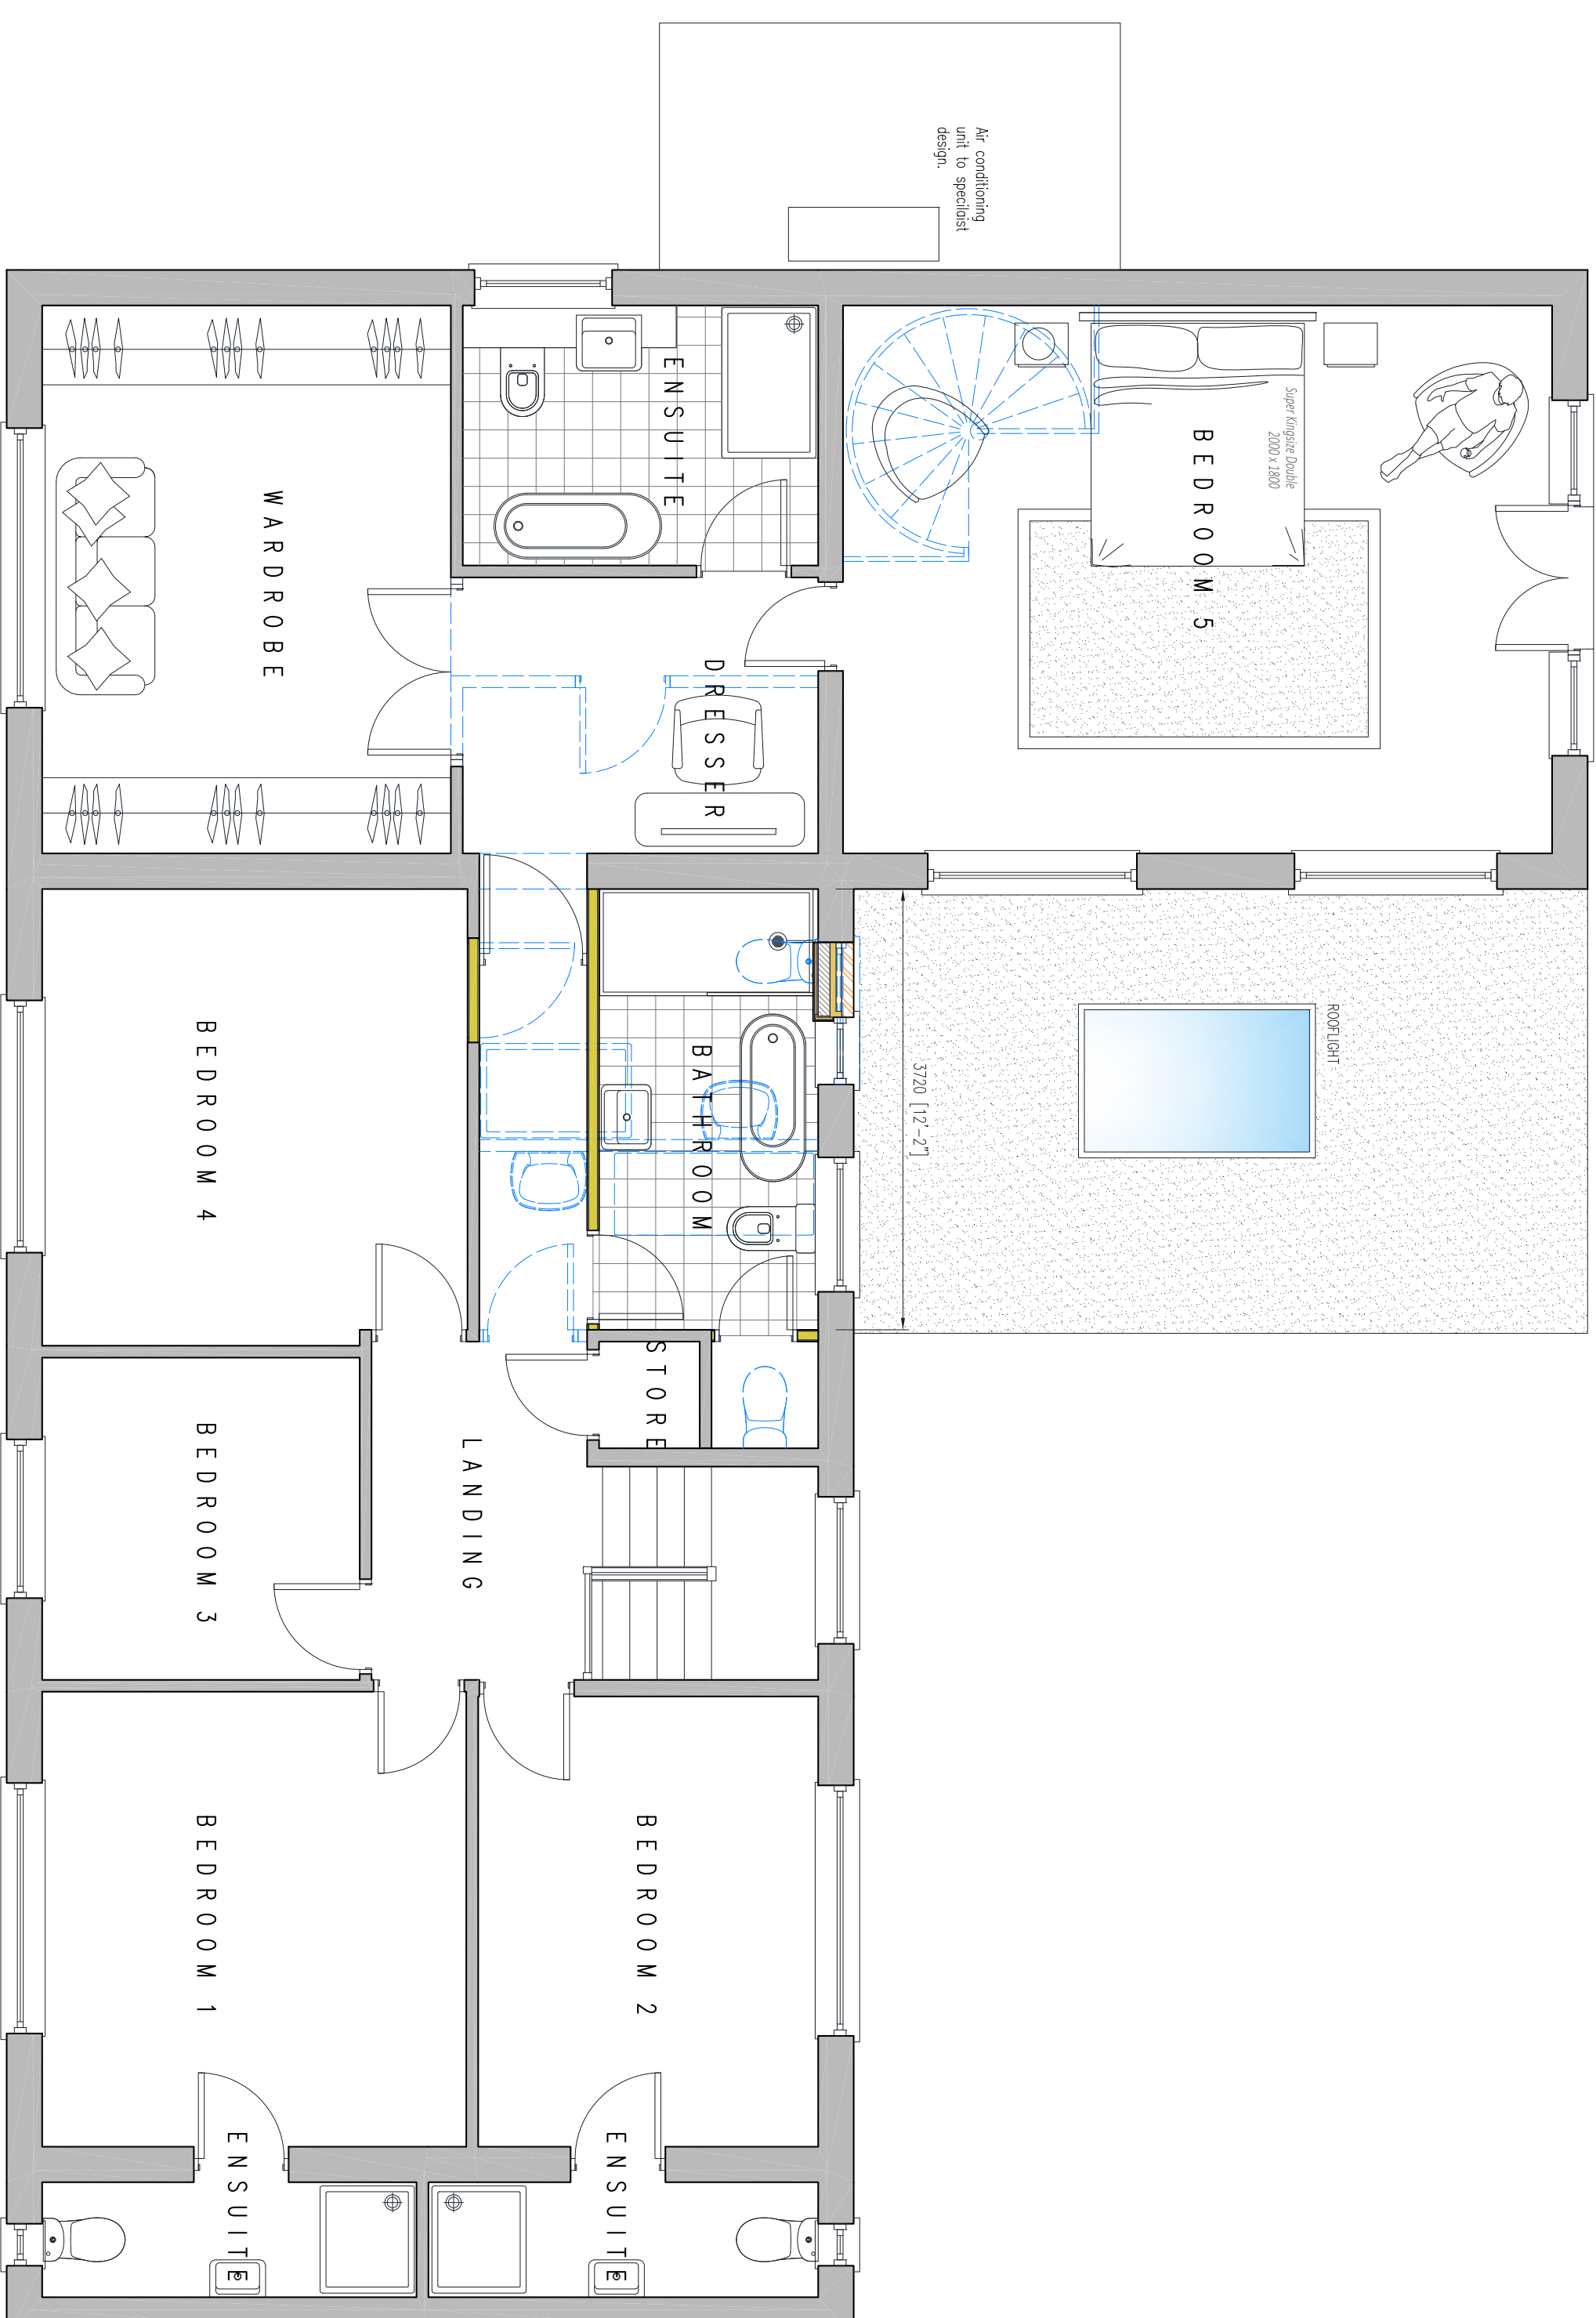

PROPOSED FIRST FLOOR PLAN scale 1:150

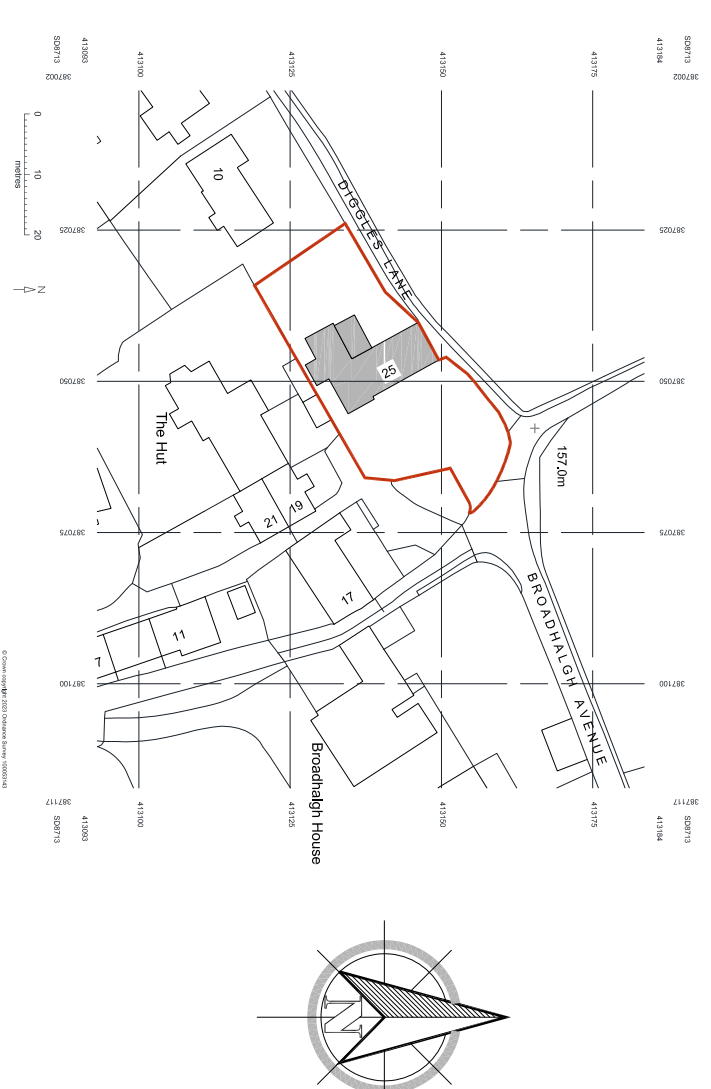

LOCATION PLAN scale 1:1250



Denotes: Outline of Existing Dwelling