


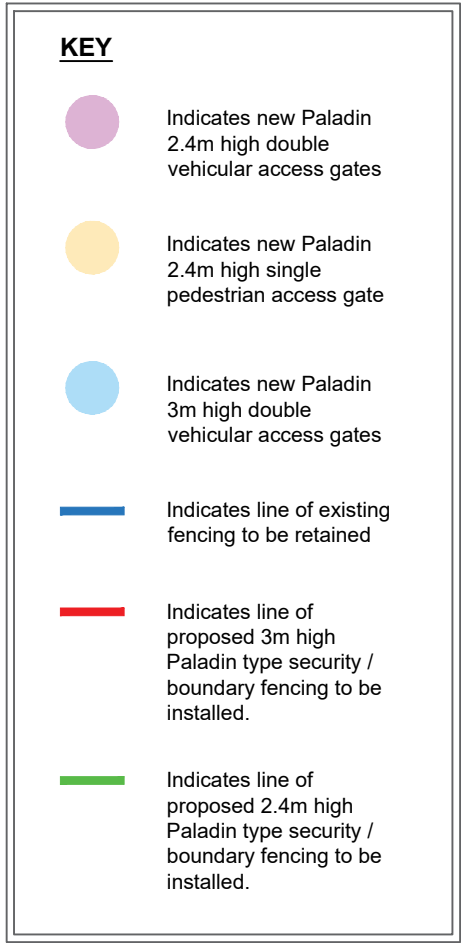

Site Plan as Proposed
Scale: 1:500

PLANNING

No.	Date	Description	Issued by
-----	------	-------------	-----------

St. Mary's R.C. Primary School,
Whitelees Road,
Littleborough

Boundary Fencing Improvements

Site Plan as Proposed

Project number	317-11		
Date	29.03.2023		P-03
Drawn by	DM		
Checked by	OL3	Scale @ A0	As indicated

STUDIO OL3
ARCHITECTURAL DESIGN