



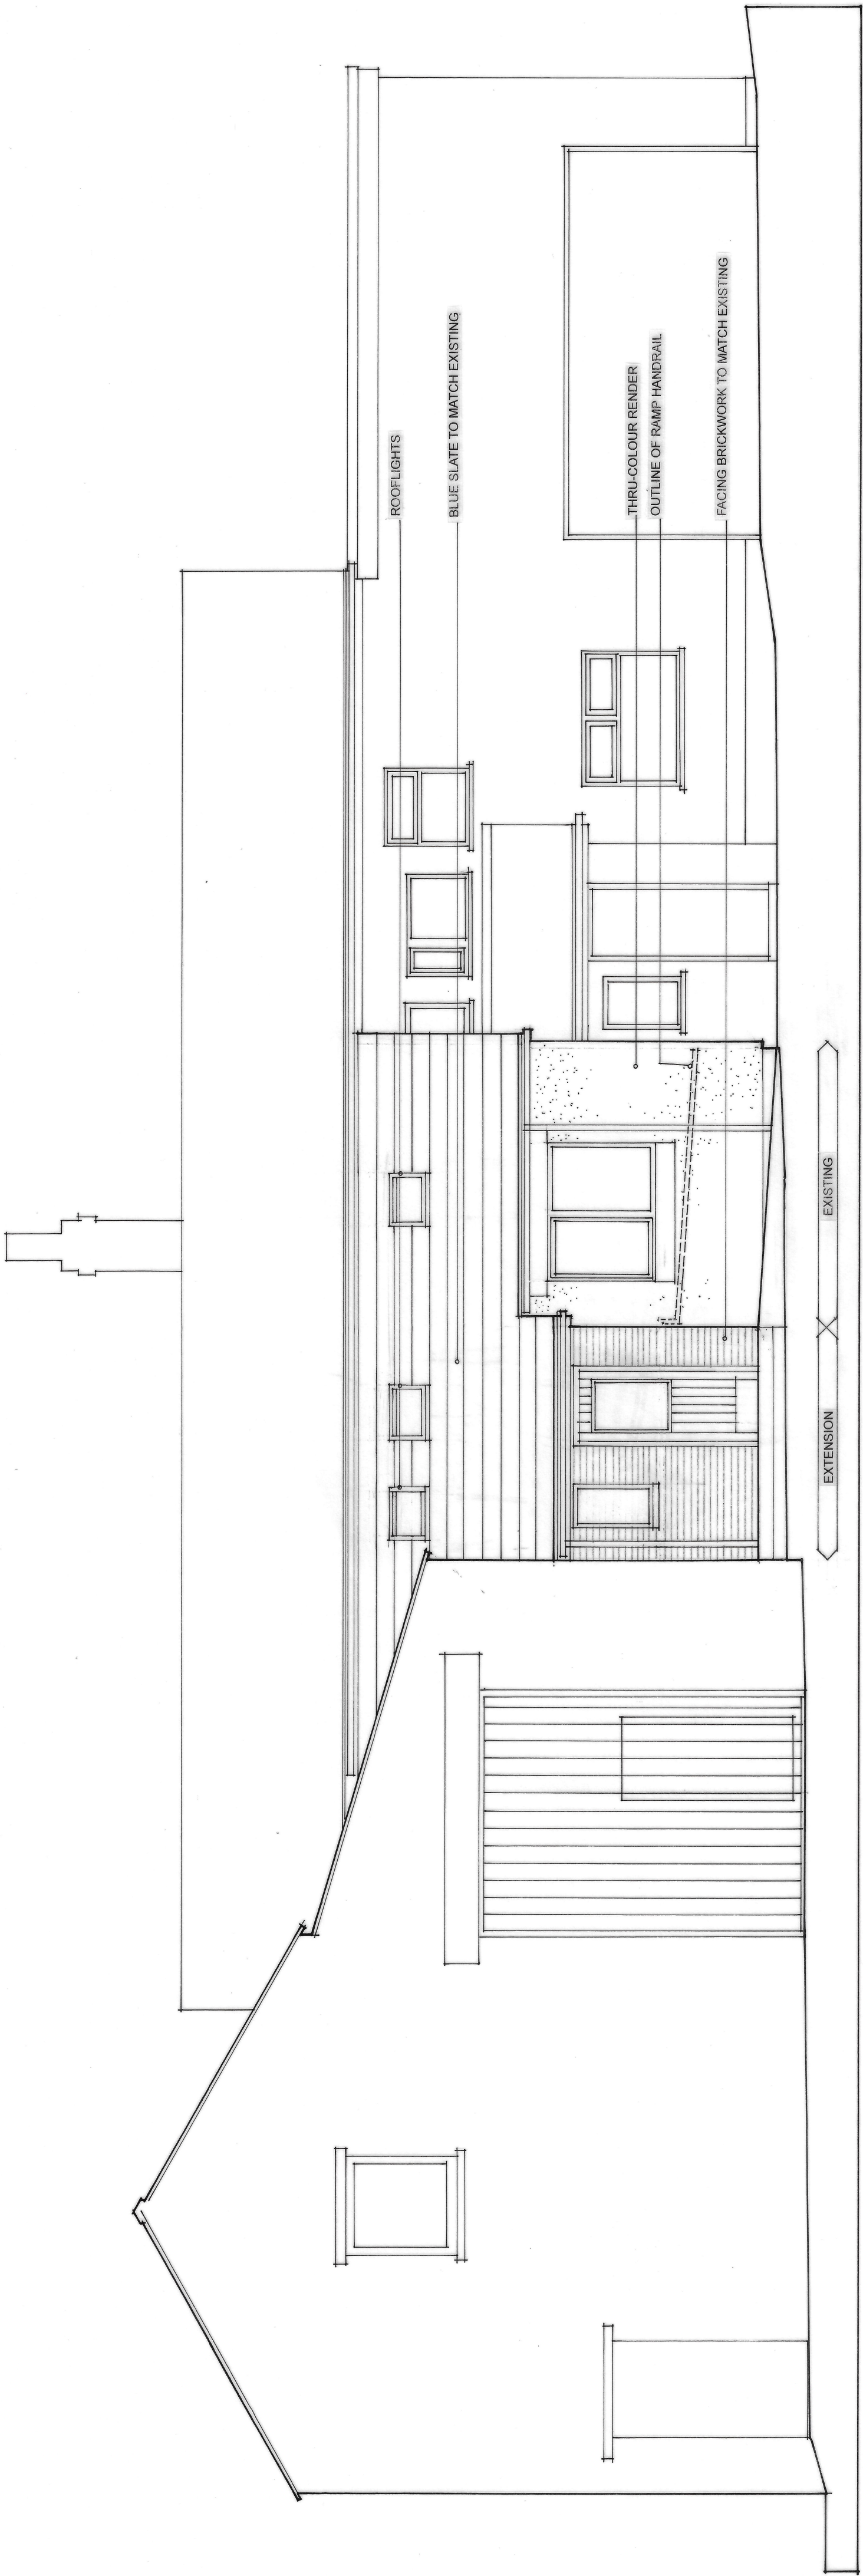

EAST ELEVATION

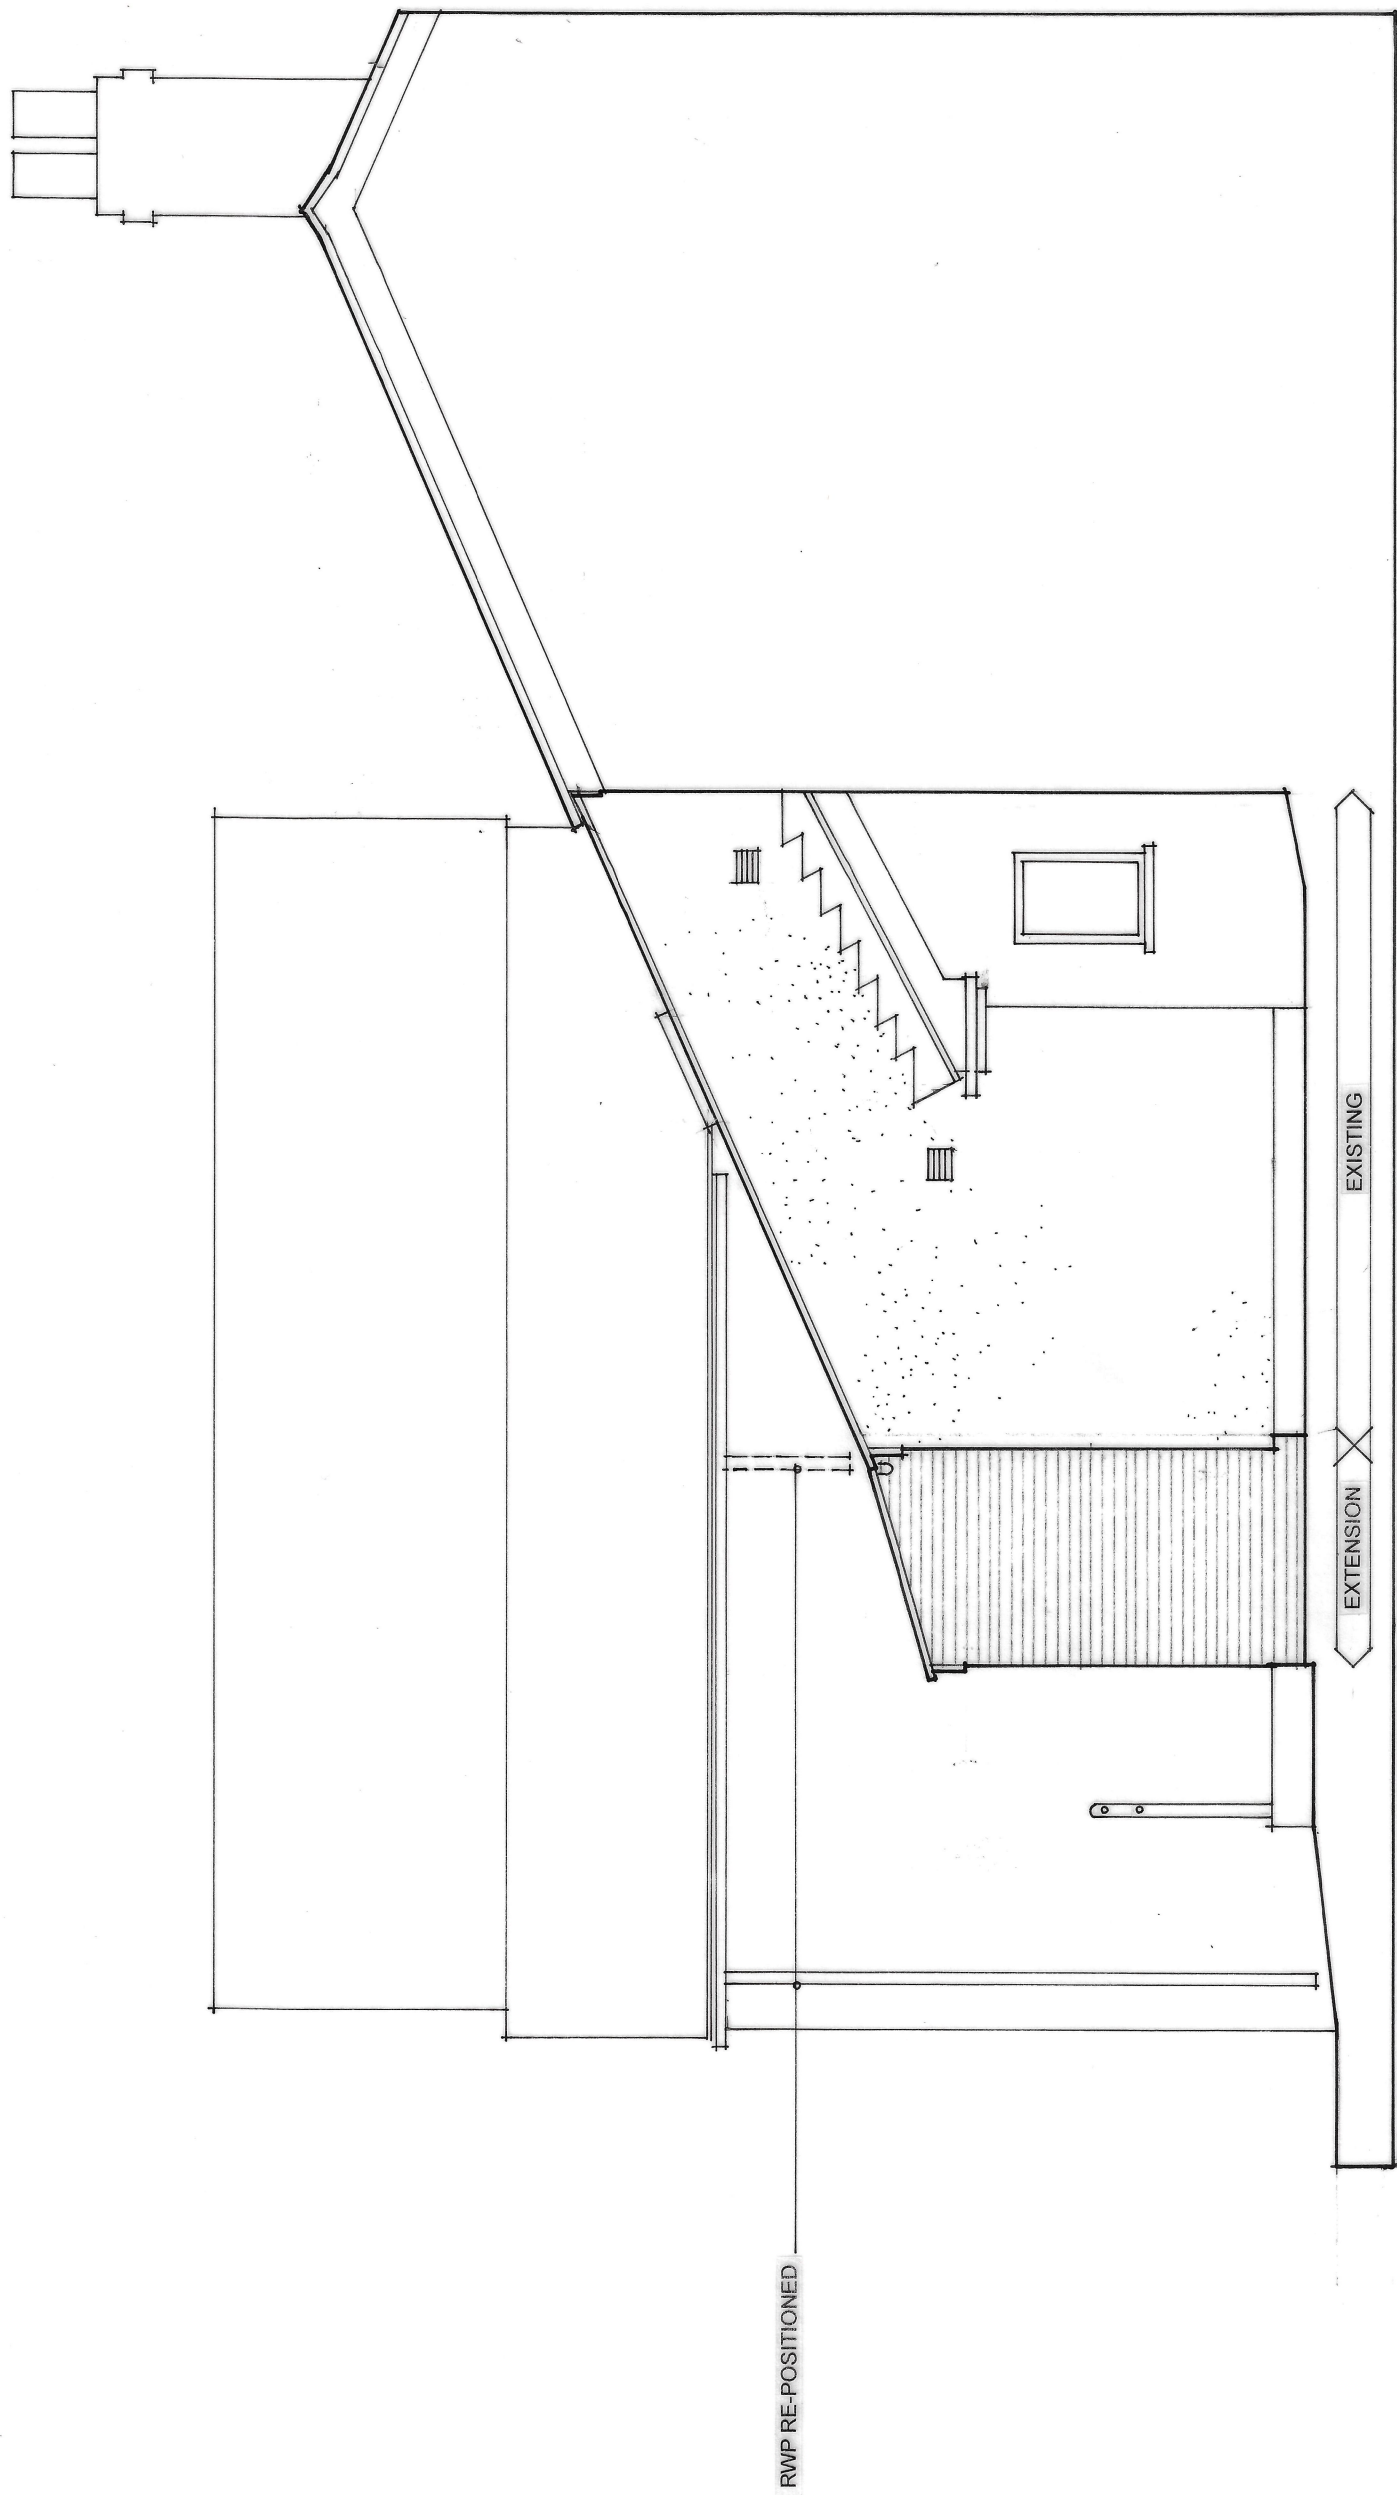

NORTH ELEVATION

- NOTES
- This drawing is copyright. No unauthorised copying of drawing without the express permission of the architect.
  - Do not scale from prints. Use figure dimensions only.
  - Contractors to check all dimensions on site prior to commencement of works.
  - All works to be carried out in accordance with current statutory Health and Safety Regulations.
  - This drawing is to be read in conjunction with all relevant consultants' and / or specialists' drawings / documents and any discrepancies or variations are to be notified to the architect before affected work commences.

| REV. | AMENDMENTS | DATE |
|------|------------|------|
|------|------------|------|

|           |                                     |
|-----------|-------------------------------------|
| Project   | Dairy Conversion, Ley Farm, Hopwood |
| Drawing   | PROPOSED ELEVATIONS                 |
| Client    | MR & MRS D HOLCOMBE                 |
| Drawn By  | WJH                                 |
| Scale     | 1: 50 @ A1                          |
| Dwg. No.  | 22.633.08                           |
| Dwg. Size | A1                                  |
| Date      | JULY 2023                           |

JOHN HOLT ARCHITECTS LTD.

3 MANCHESTER ROAD BURY LANCASHIRE BL9 0DR  
TELEPHONE 0161 764 5314 FACSIMILE 0161 764 6955  
E-MAIL [info@johnholt.co.uk](mailto:info@johnholt.co.uk)  
DO NOT SCALE DRAWING