



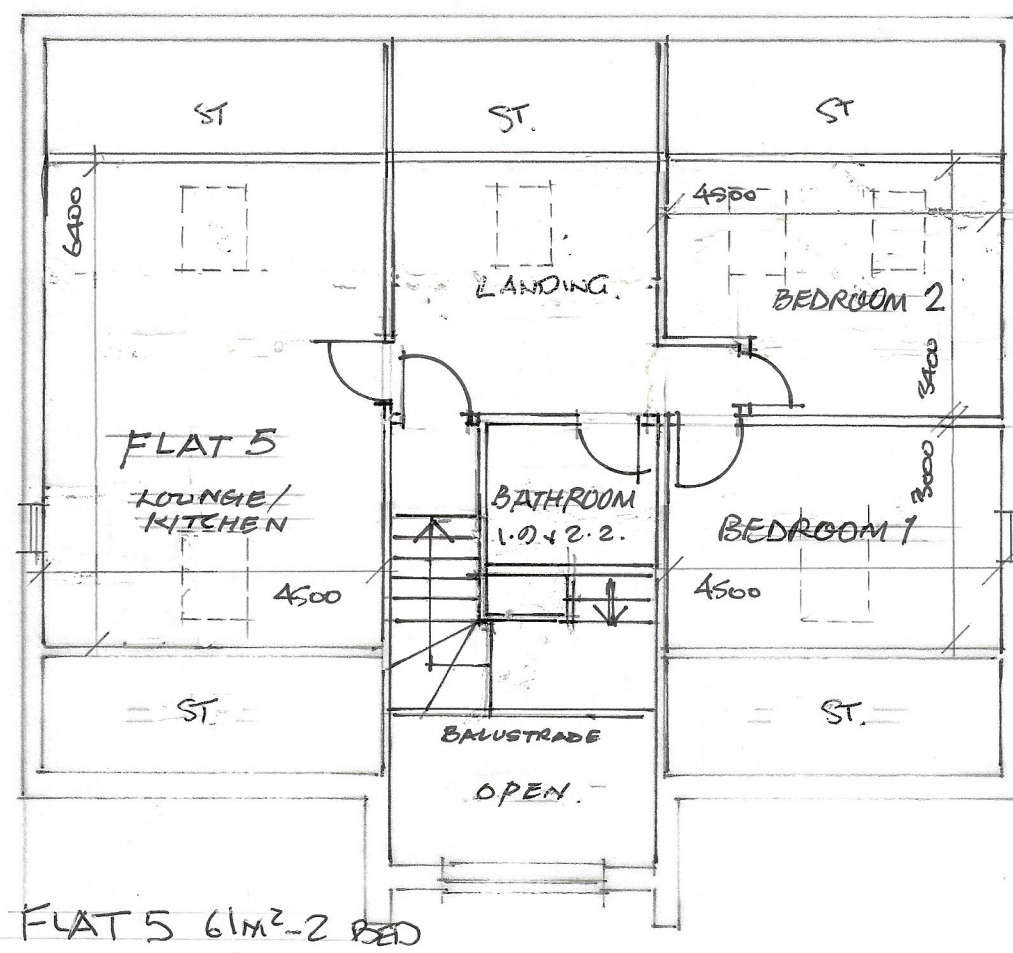

FLAT 5 61m² - 2 BED



SECOND FLOOR PLAN

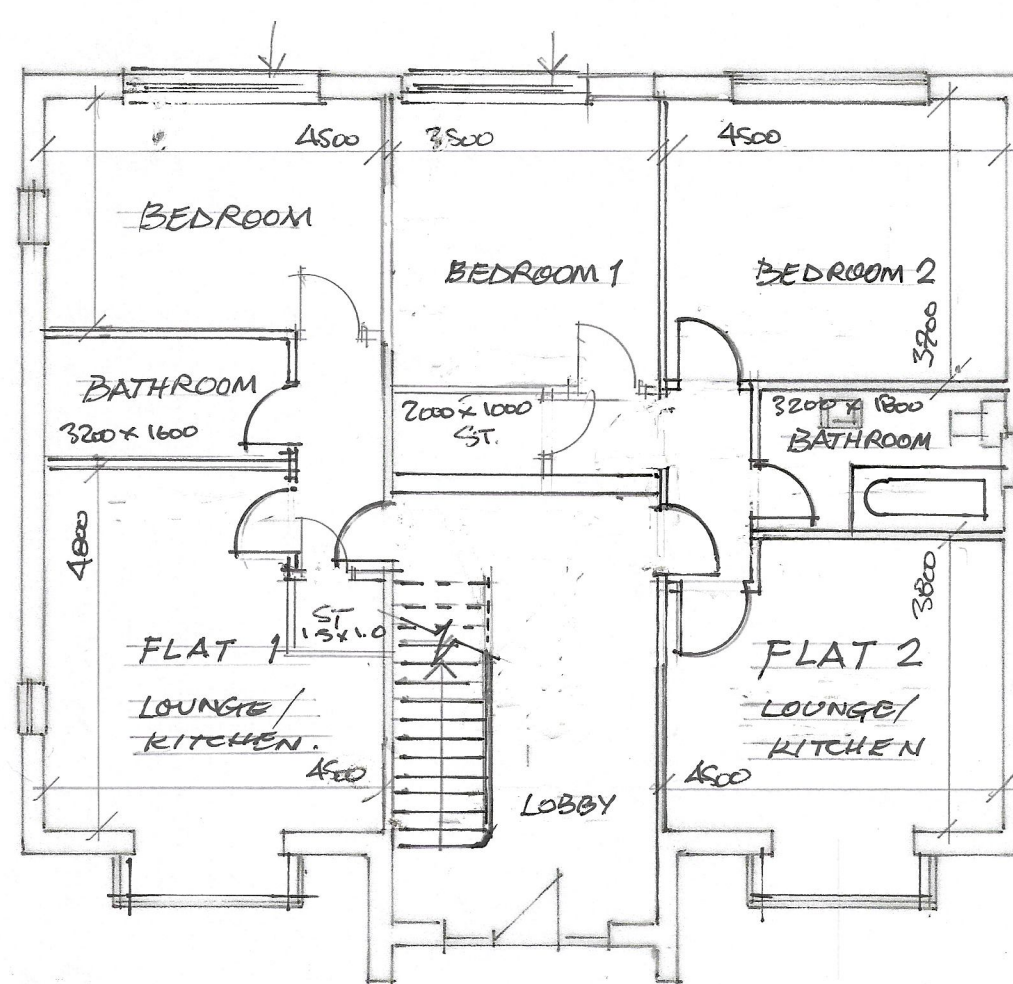

FLAT 1 45m² - 1 BED
FLAT 2 61m² - 2 BED

GROUND FLOOR PLAN

SCALE 1:100 @ A2

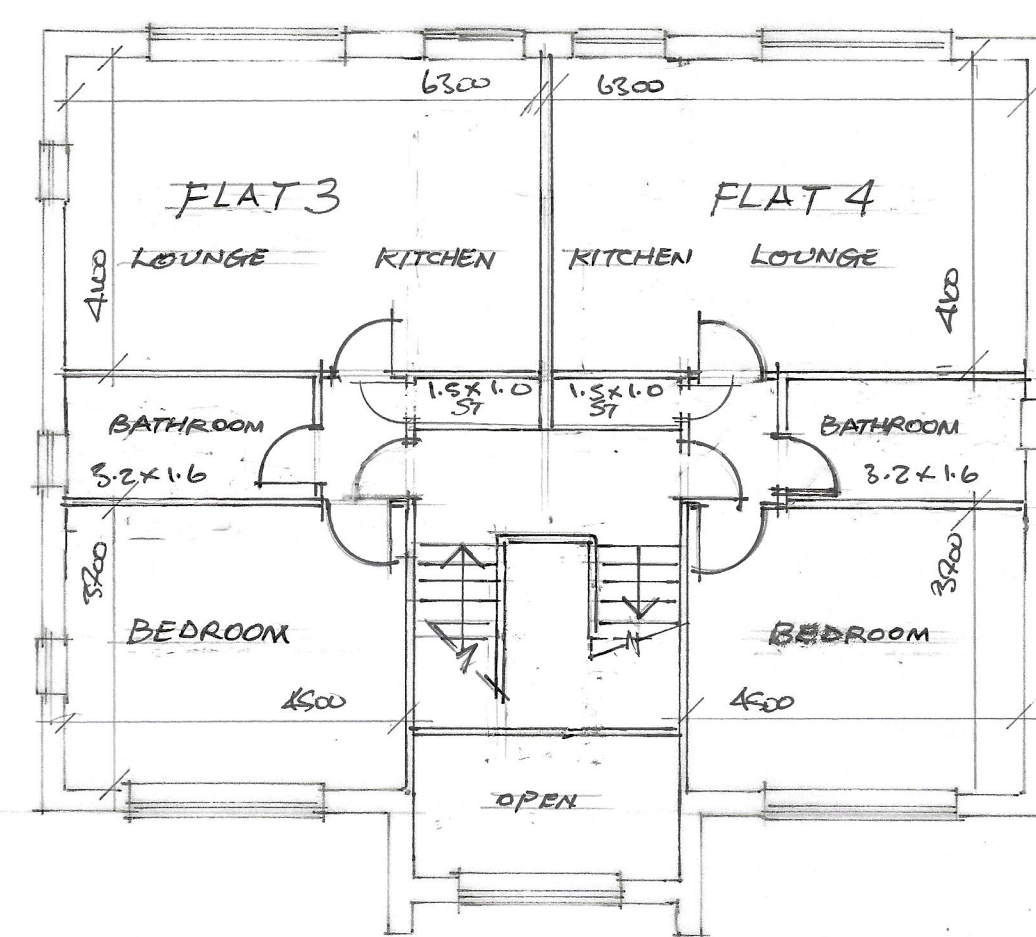 

FLAT 3 51m² - 1 BED
FLAT 4 51m² - 1 BED

FIRST FLOOR PLAN

CLIENT	
MR. A. KHAN 15, WORCESTER STREET ROCHDALE OL11 3QE	
JOB TITLE	
PROPOSED 5 NO. SELF-CONTAINED FLATS	
DRAWING TITLE	
PLANS AS PROPOSED	
HOLBOROW ORMESHER + LIMITED architectural & interior design	
COMPANY ADDRESS: 15 OVERTON CLOSE MIDDLEWICH CHESHIRE CW10 0PZ PHONE: 0770 834 939	
ISSUE	ORIGINAL 1 2 3 4 5 6 7
REVISION	A B
DATE	24/03/08
DRAWN	AMR
CHECKED	
APPROVED	
SCALE 1:100 AT A2	
DRAWING NUMBER	2343/24/03*8