





1

Existing Site Plan

1 : 500

 

VISUAL SCALE 1:100 @ A3

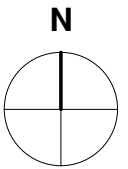

Notes:
This drawing is copyright. Figured dimensions are to be followed in preference to scaled dimensions and particulars are to be taken from the actual work where possible. Any discrepancy must be reported to the architect immediately and before proceeding. If in doubt, ask.



2

Site Location Plan

1 : 1250



VISUAL SCALE 1:1250 @ A3

Location Plan Legend

- Site boundary
- Any other land under the applicants ownership

rev	description	date
Revision Schedule		
Rev No:		
Drawn by: DW		
Project No: DWA-2421		
Project: 4 Norford Way, Rochdale, OL11 5QS		
Drawing Title: Block Plan and Site Location Plan		
Drawing No: DWA-2421- PL-01		
Date: 29/07/24	Scale: As indicated	@A3
Client: Dr Sarwar		
Architect: Dan Worden Architecture		
Tel: 07581 584180		
Email: enquiries@danwordenarchitecture.co.uk		
Web: danwordenarchitecture.co.uk		