


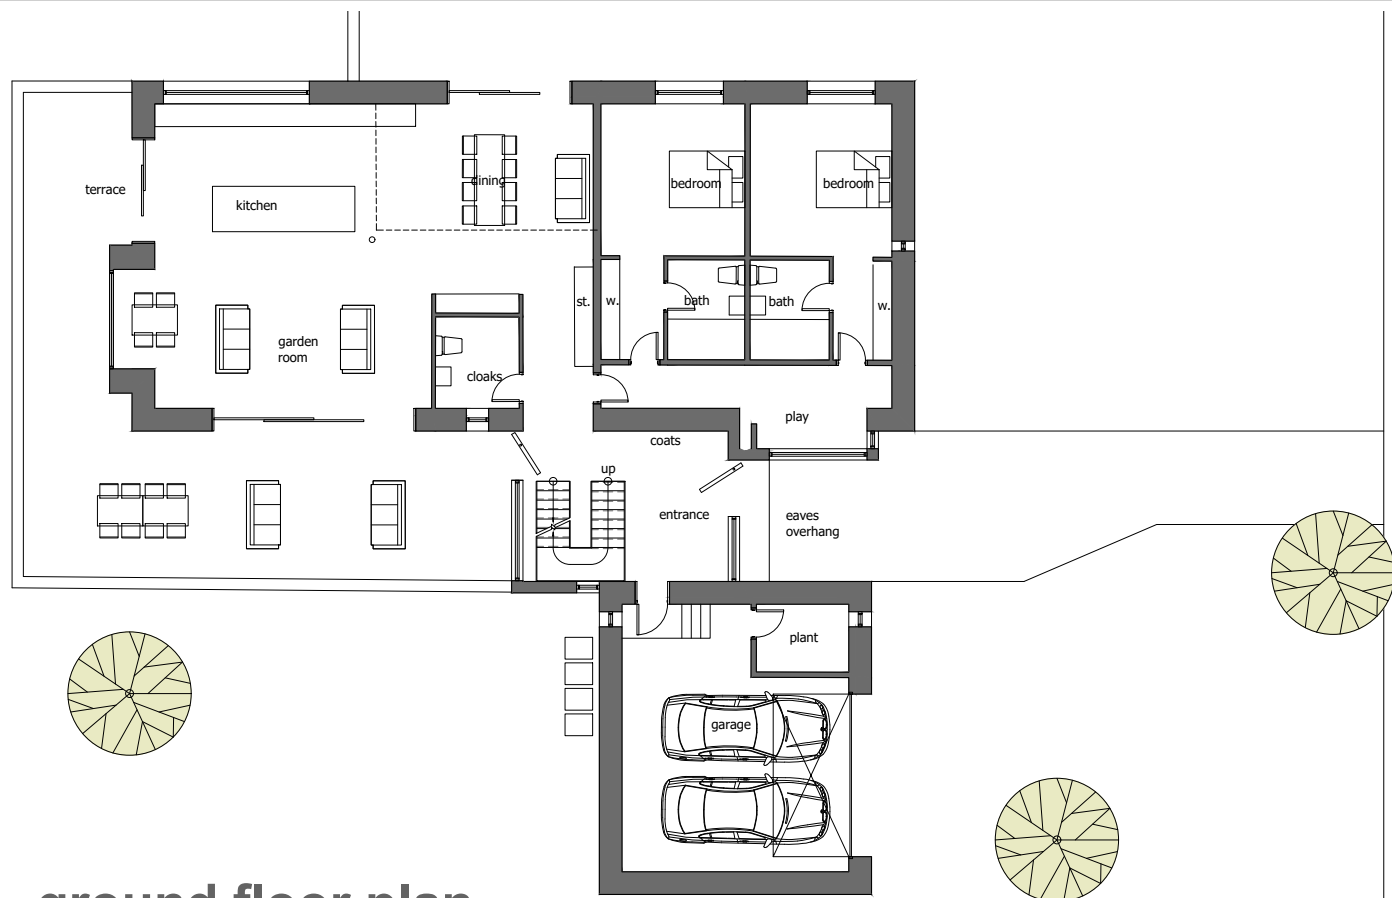


ground floor plan



first floor plan




south elevation

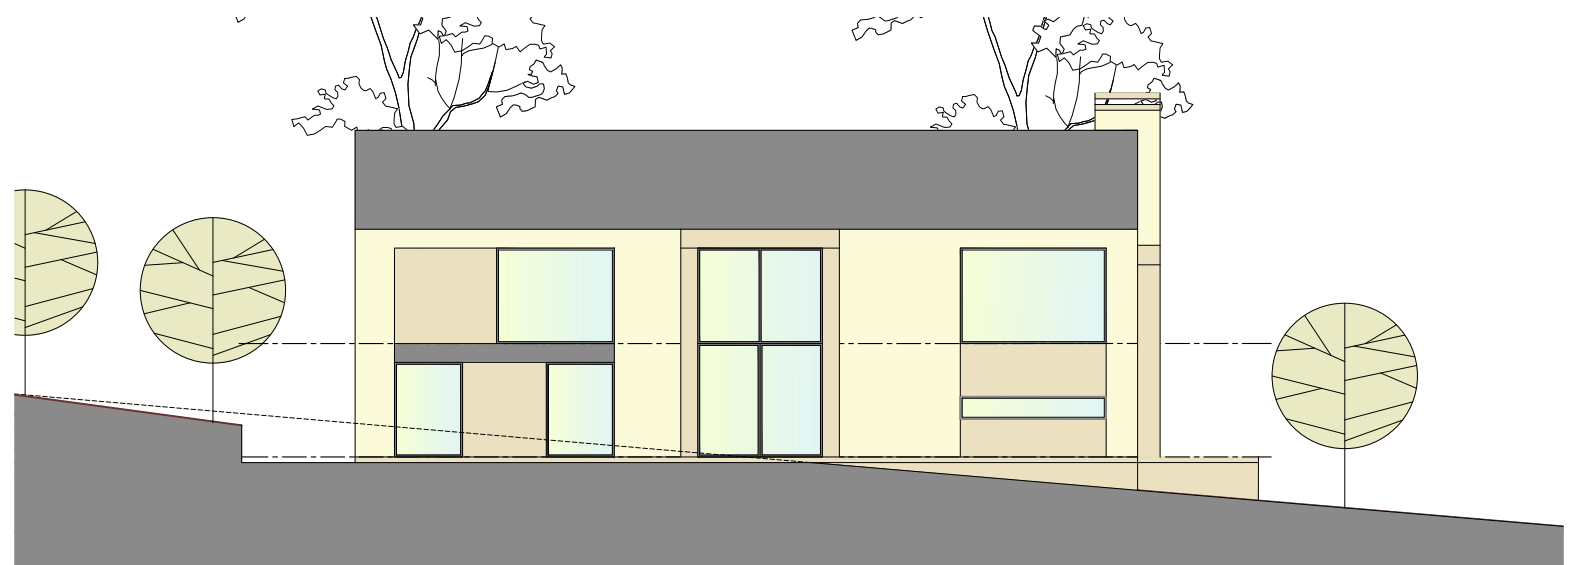

north elevation



west elevation

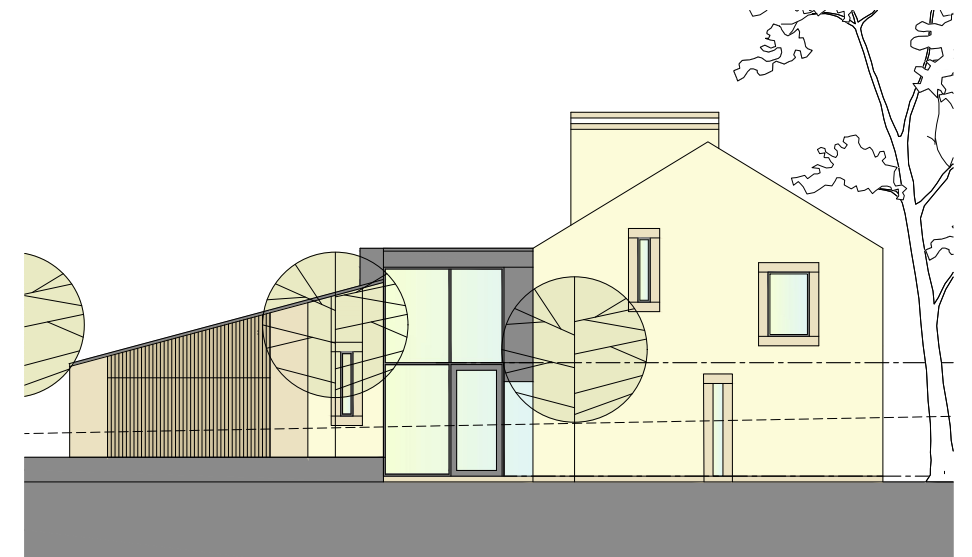

east elevation

Mike and Christine Morris
Proposed Dwelling
Wildhouse Court
Widhouse Lane
Milnrow

Plans as Proposed SK02

work to figured dimensions

© CJ Partnership owns the copyright of this design / drawing which must not be reproduced in whole or in part without the written permission of CJ Partnership

contract no

3573 03

drawn by

drawing no

3573 03

date
July 2020

revision

F

scale @ A3
1:200

Revisions:
A. Study and utility room added.PDC, July 2020
B. Scheme design amended.PDC,November 2020
C. Plan and elevations amended.PDC,September 2021
D. Layout and design amended.PDC,December 2022
E. Overall building height reduced and garage layout + external materials amended.PDC,October 2023
F. Plant room added.PDC,July 2024

planning

Blue Pit Mill Queensway
Castleton Rochdale OL11 2PG

+44 (0)1706 631347
info@cjpartnership.com
www.cjpartnership.com

CJPARTNERSHIP
ENVIRONMENTAL ARCHITECTS

