


KINGSWAY PLOT W SITE ENTRANCE FEATURE



ENTRANCE SIGNAGE WALL 1:50

Plan View

 


ENTRANCE SIGNAGE WALL

Section AA'



STONE PIER

Section BB'

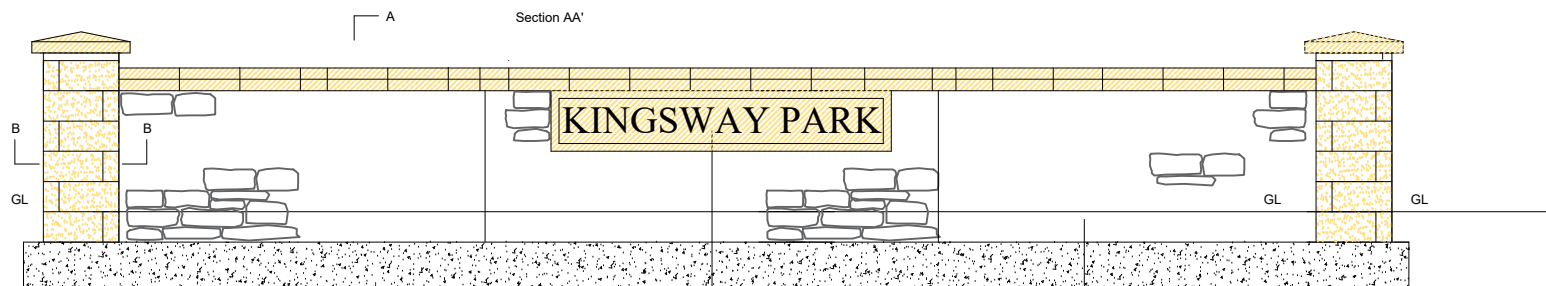

ENTRANCE SIGNAGE WALL 1:50
Front Elevation


A'

Concrete foundation to
Engineers specification

Signage text sandblasted
into sandstone unit.
Font: Times New Roman, double spaced.
Font height: 200mm

Random rubble brought
to course. Stonework to match
vernacular detailing of traditional housing.

MATERIALS KEY

 

Forticrete Stone Pyramid Cap
Ref: PC4
Colour: Bath
Size: 650 x 140mm



Forticrete Stone Coping
Ref: TBC
Colour: Bath
Size: 400 x 140mm




Forticrete Walling Stone
Colour: Black Old Weathered
Finish: Split
Size: 440 x 140mm



Random Course Stone
Supplier TBC

Development Name Stone
Sandblast Sign Company
www.sandblastsignco.co.uk
01449 722252

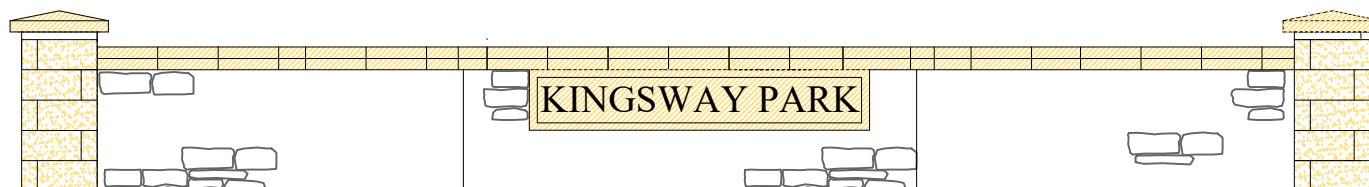

Rev	Amendment	Drawn/Date

**BARRATT
HOMES**

**DAVID WILSON HOMES**
WHERE QUALITY LIVES

Barratt / David Wilson Homes
North West
303 Bridgewater Place
2nd Floor
Warrington
Cheshire
WA3 6XP
TEL: 01925 846500

Project
PLOTt - W
KINGSWAY
ROCHDALE

Drawing Title
SITE ENTRANCE
FEATURE

Status
For Comment

Scale
1:50 @ A4

Date
22.06.2022

Drawn By
NS



Drawing Ref
H5651-SE-01

Revision