

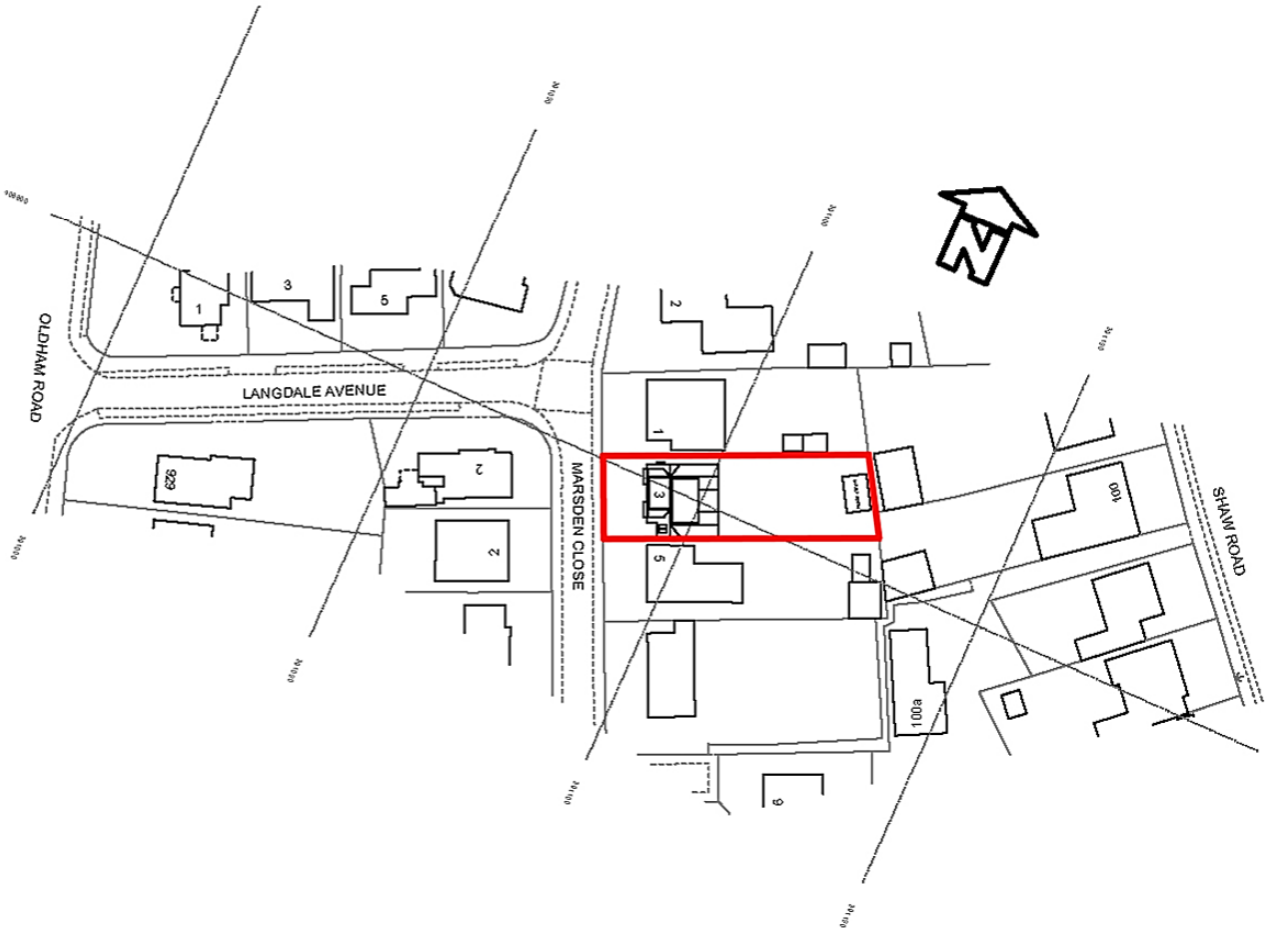


DRAWING TITLE
site plans

SCALE
as shown @ A3

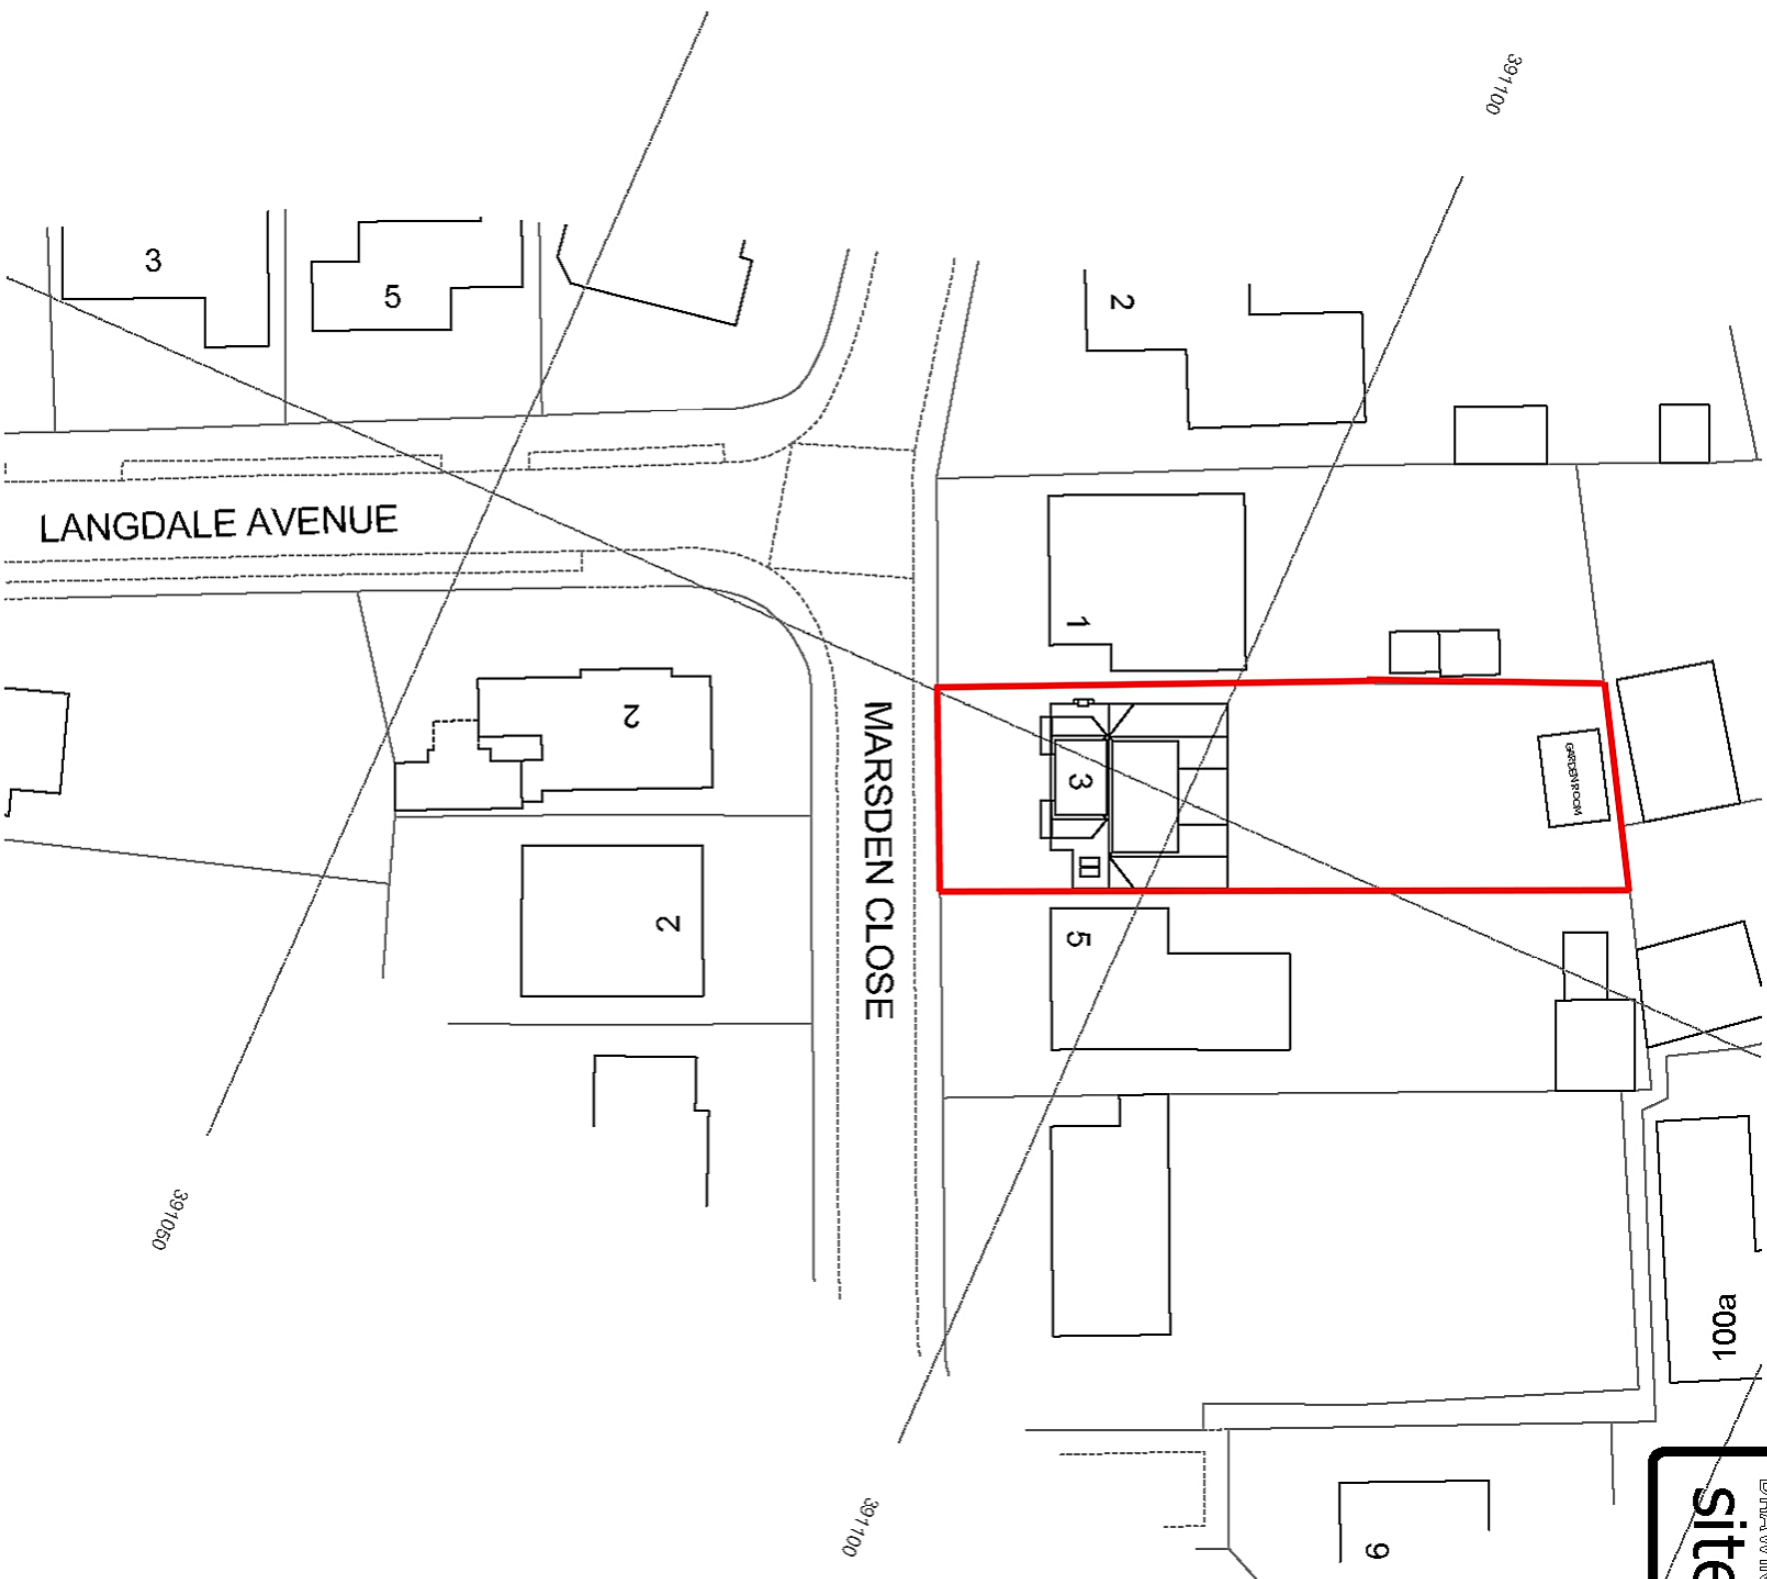

SITE PLAN - 1:500

 

LOCATION PLAN - 1:1250

Winkler Design

50 OLDHAM STREET
GLASGOW G14 5PB
T: 0141 552 4558
E: INFO@WINKLERDESIGN.CO.UK
WWW.WINKLERDESIGN.CO.UK

PROJECT
3 Marsden Close
Thornham, OL16 4SD

DATE
Oct 2022

DRAWN
LH
REVISION

NUMBER
3945.3