




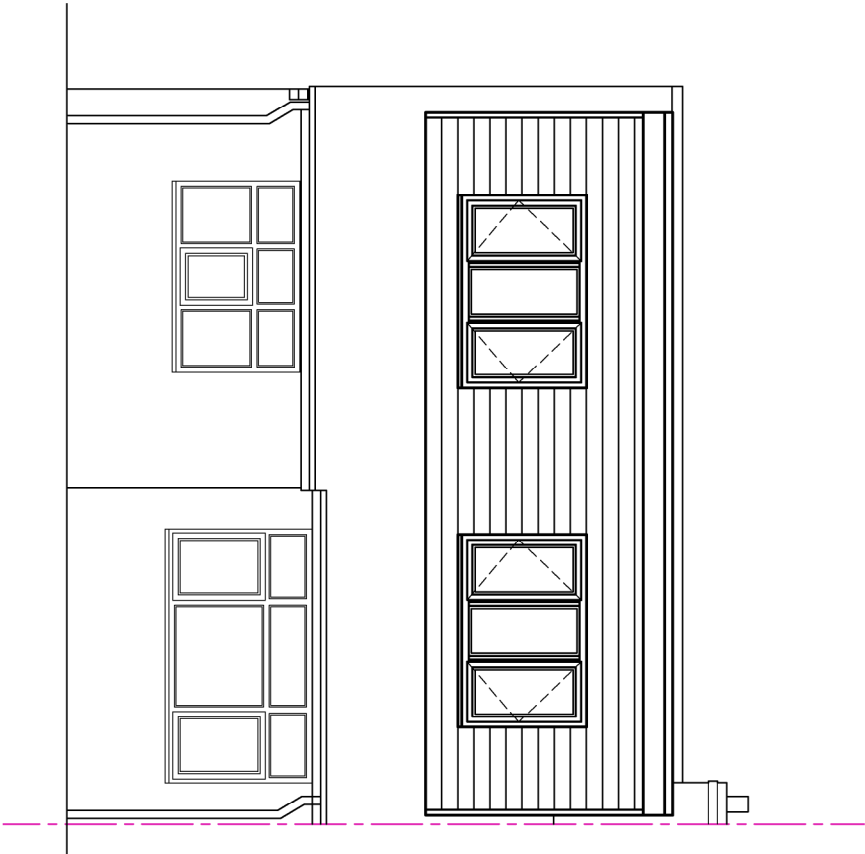


FRONT ELEVATION

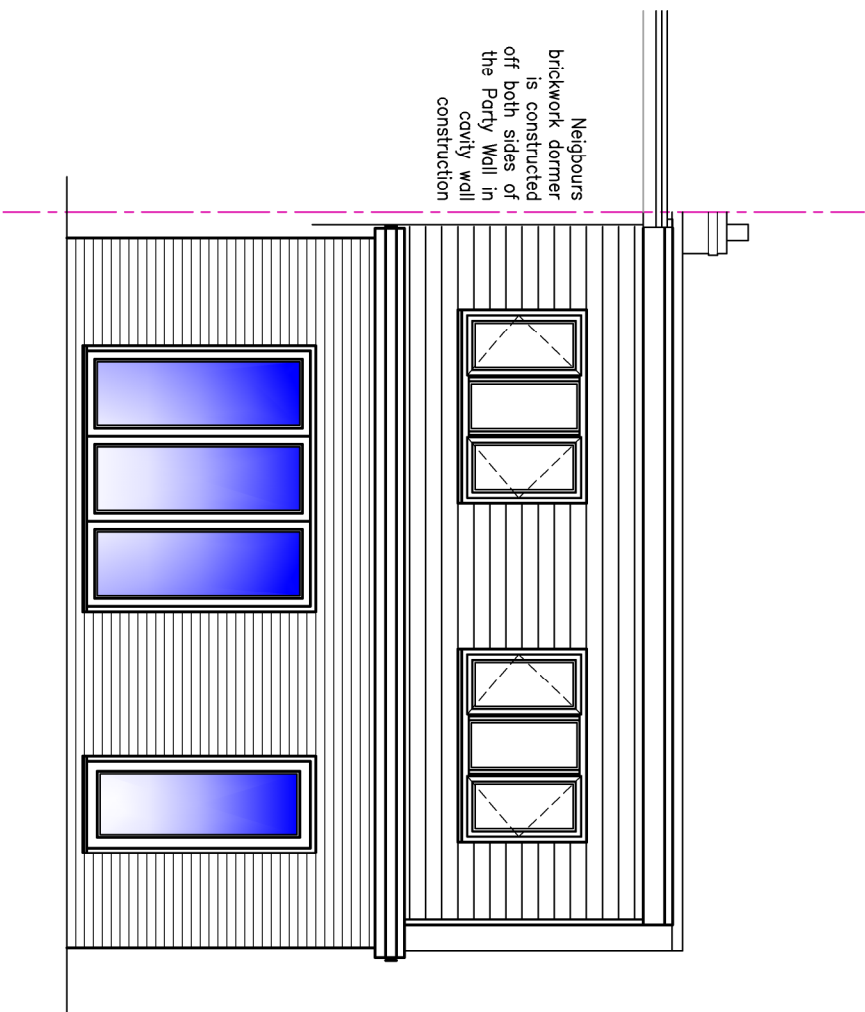


REAR ELEVATION

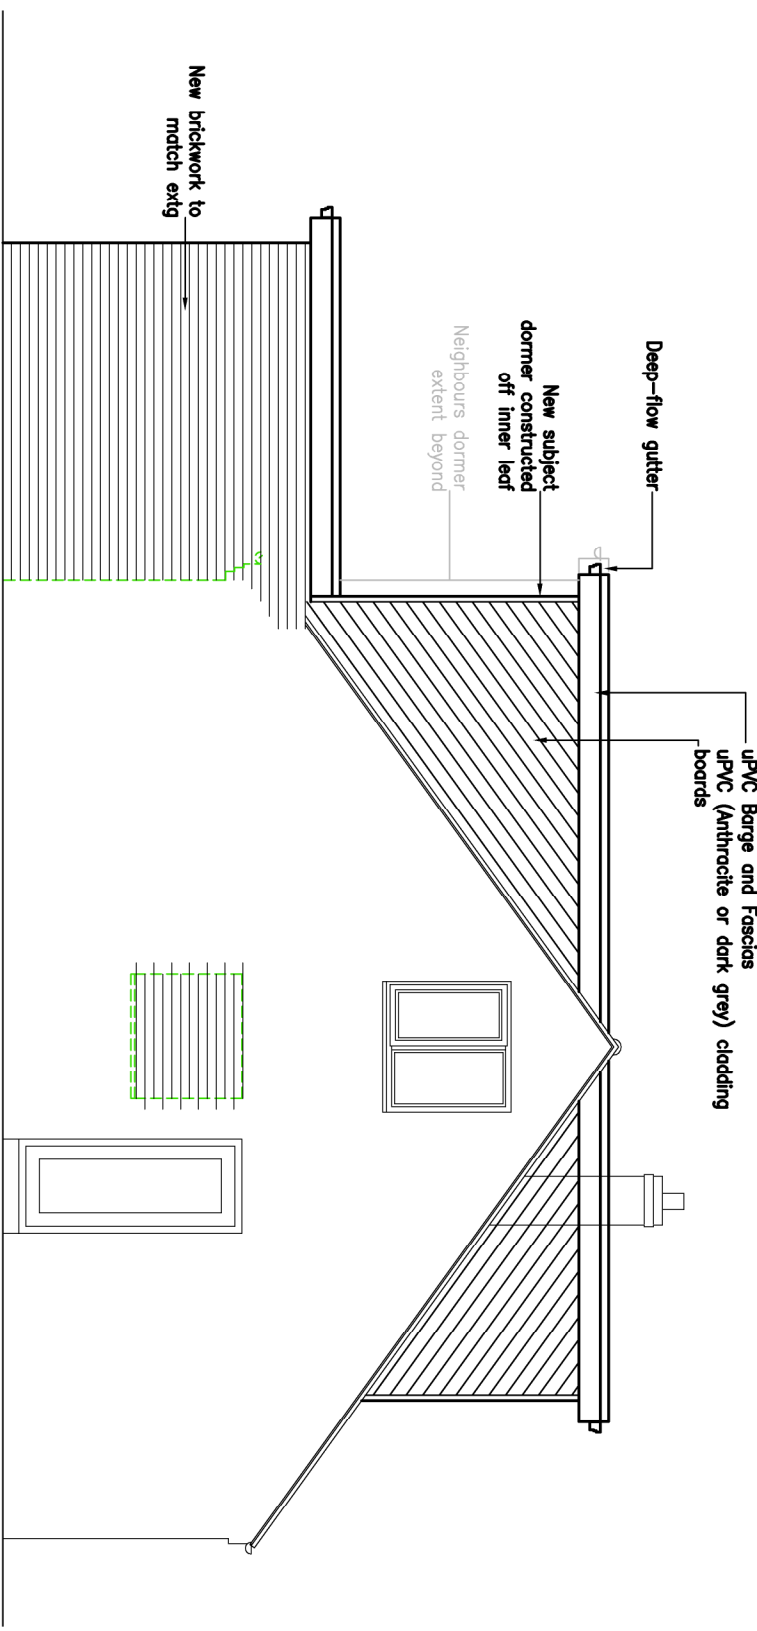

SIDE ELEVATION

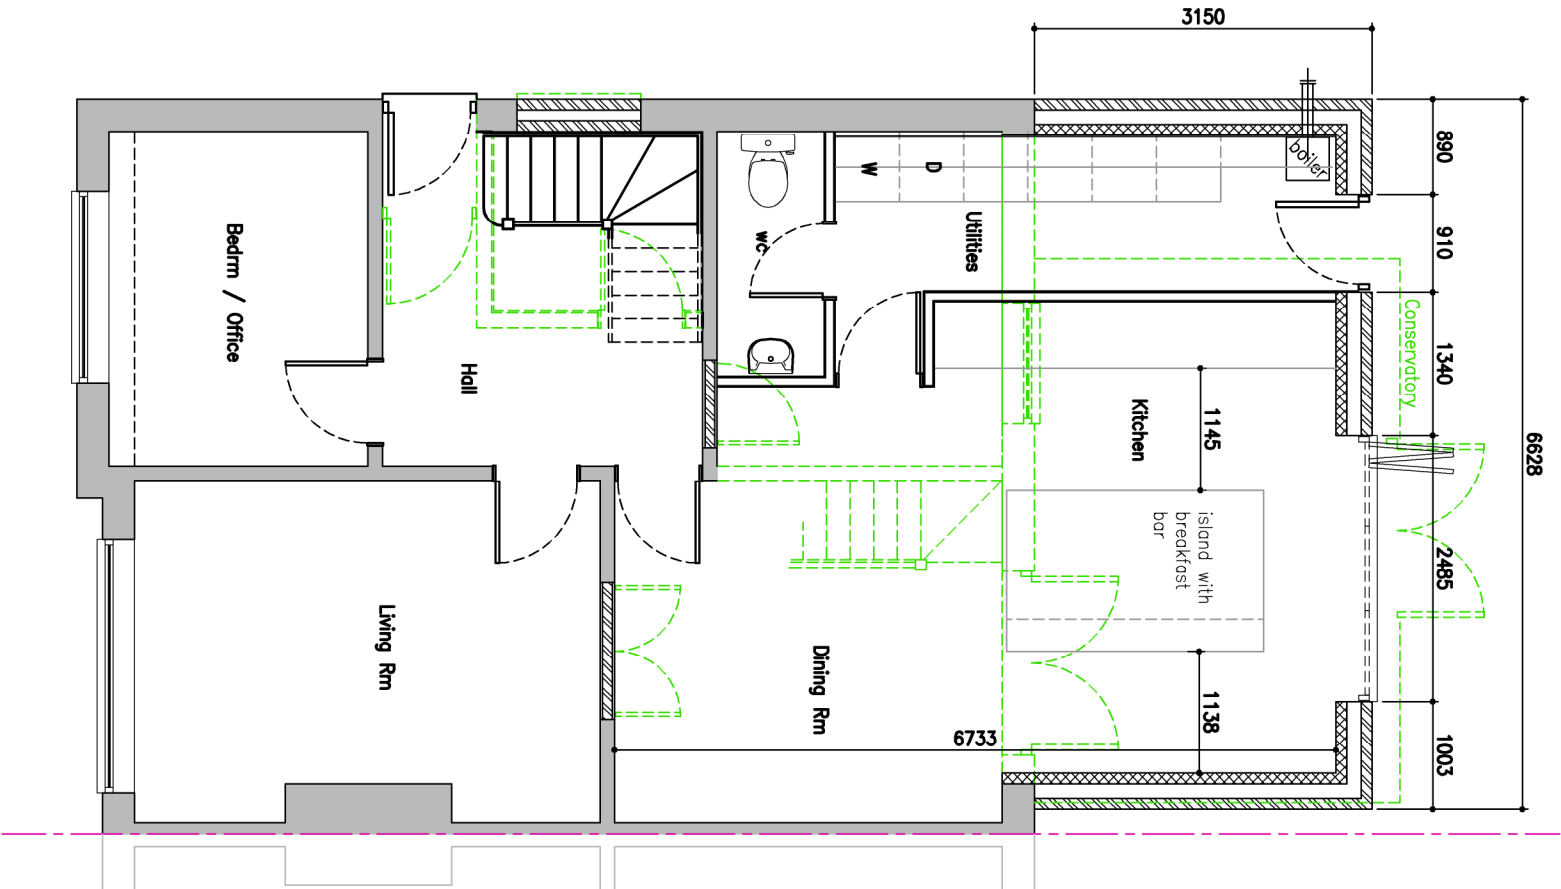


GROUND FLOOR PLAN

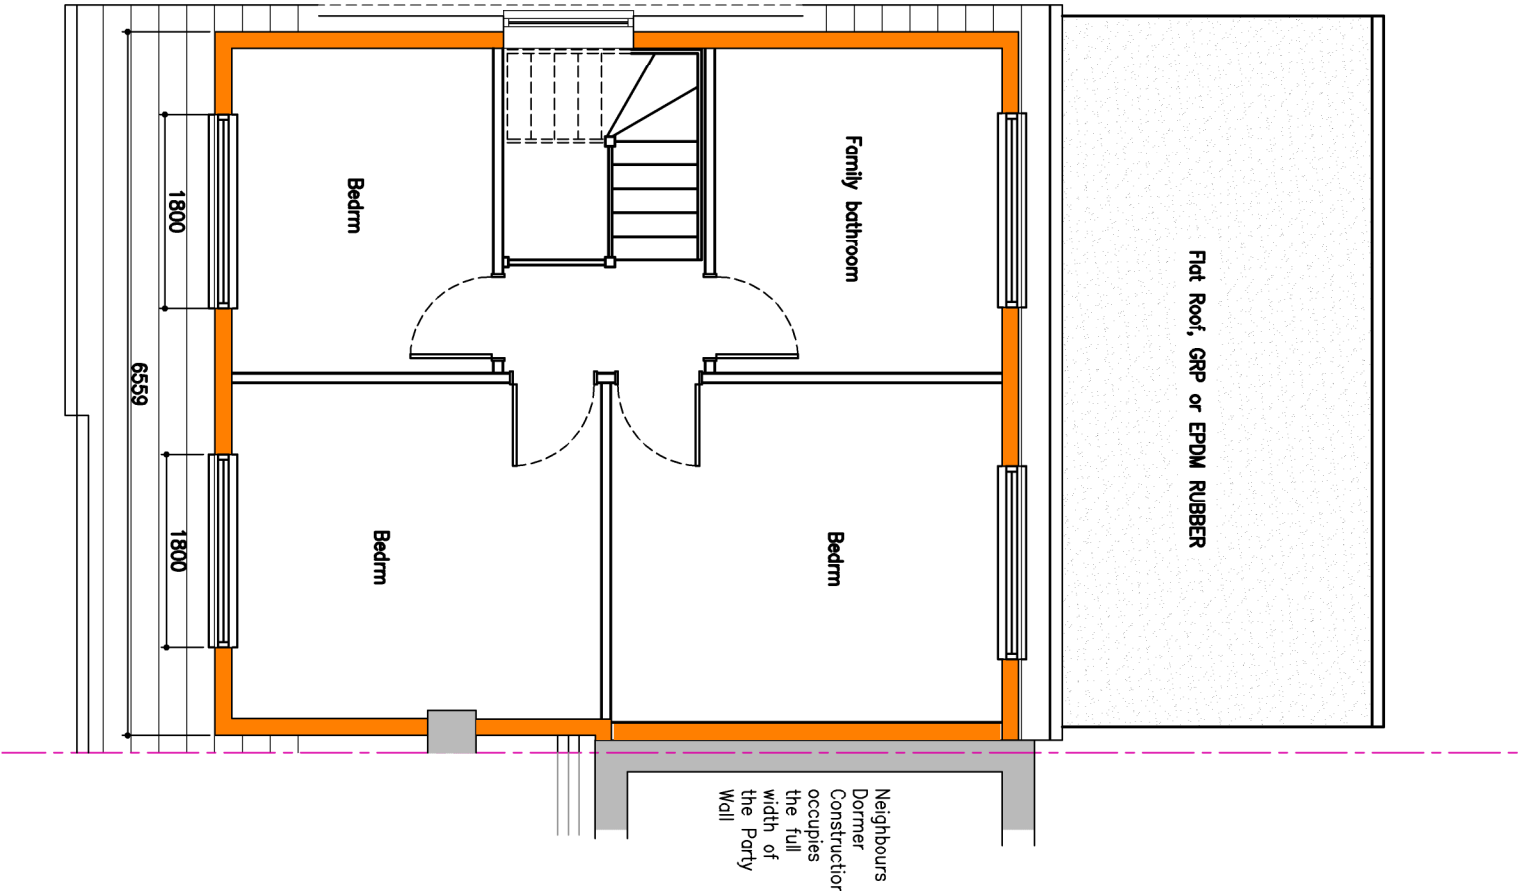

FIRST FLOOR PLAN



ROOF PLAN

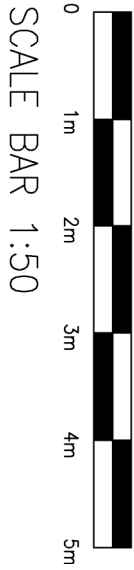

A	20.02.23	M.B.	SITE WINDOW AND STAIRS BRICKED UP
REV	DATE	BY	DETAILS OF REVISION
ARCHITECT / CLIENT			
JACK NOON			

PROJECT			
17 EGREMONT ROAD			
MILNROW			
PROPOSED DORMER AND REAR EXTENSION			

TITLE		DRAWN BY	
PROPOSED LAYOUT		M.B.	
PLANS AND ELEVATIONS		DATE	
		11.01.23	
		SCALE	
		1:50	
		REVISION	
		A	

DRAWING NO.
HC-22644-(60)-002

HEALEY CONSULTING
Brunel House
63 Dale Street
Milnrow
Accrington
OL16 3JU
Tel: 01706 343981
Fax: 01706 343981
email: office@healeyconsulting.co.uk
copyright: Healey Consulting

