


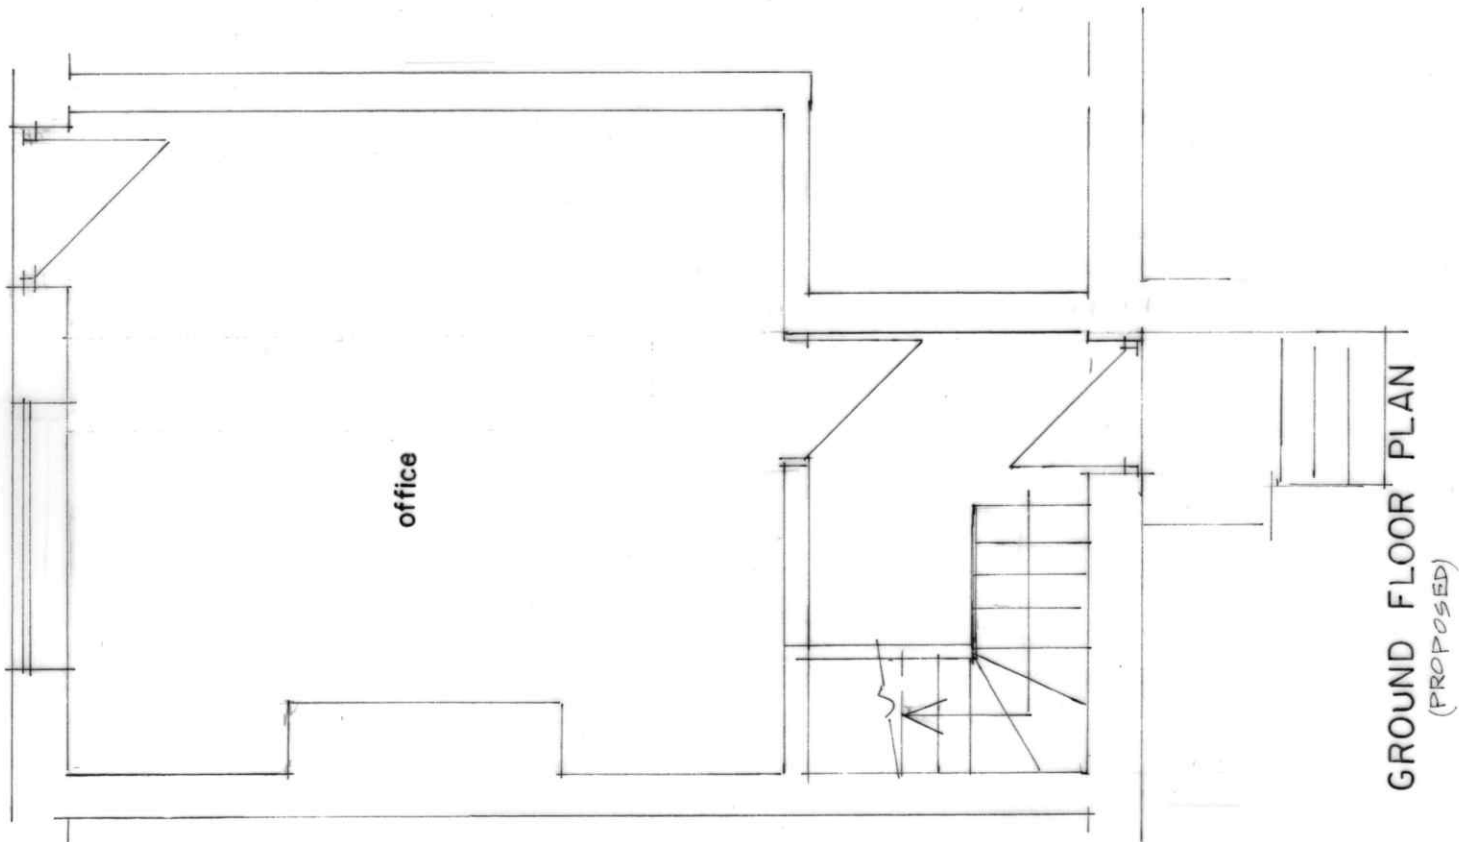

GROUND FLOOR PLAN
(PROPOSED)



SITE PLAN SCALE 1:500
(PROPOSED)

BUILDING DESIGN SERVICES M. FAROOQ 418 Bury Road Rochdale OL11 5EU. Tel: 01706 712231 Mob: 07967605763	
OFFICE INTO PRIVATE HIRE OPERATING CENTRE AT 77 CHURCH STREET LITTLEBOROUGH OL15 8AB	
For: Mr M RAZAQ Plan	Scale 1:50 A 1948/2