





Front Elevation as Existing

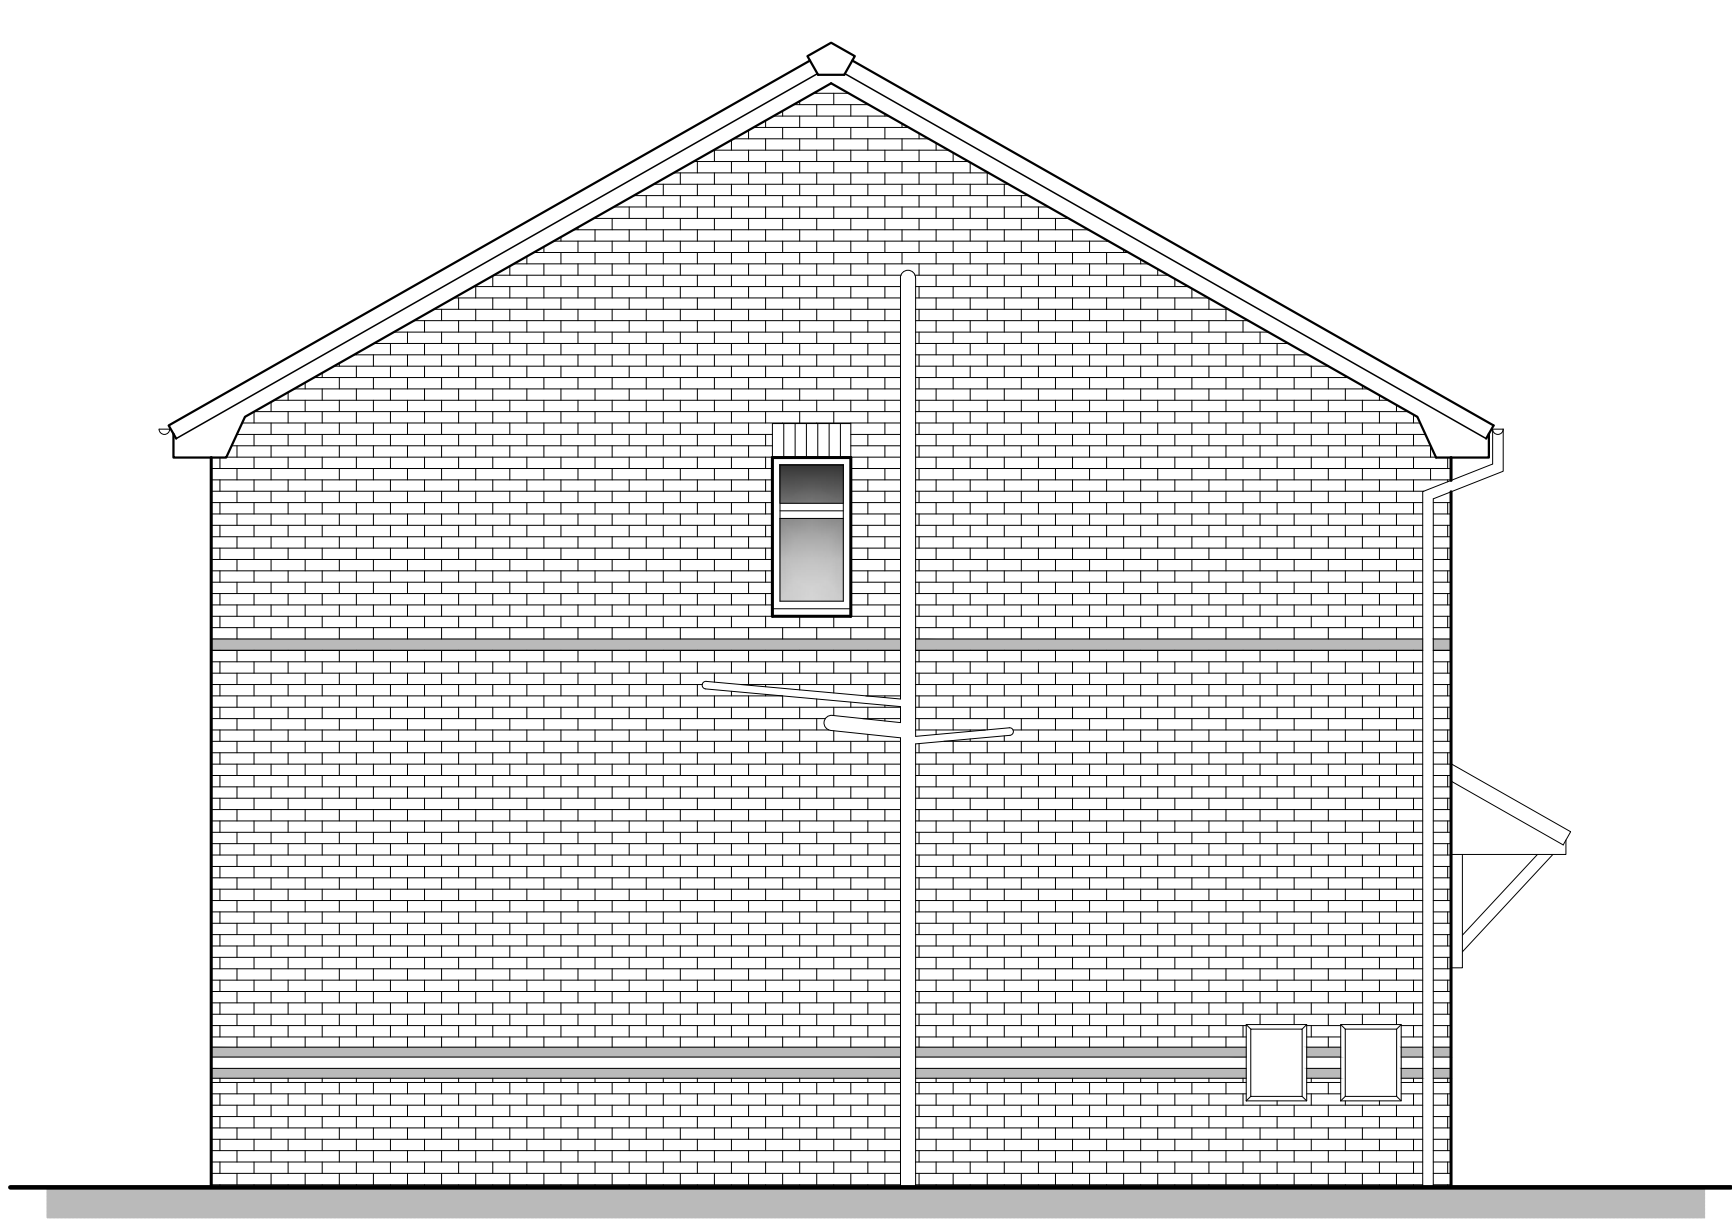


Gable Elevation as Existing




Rear Elevation as Existing

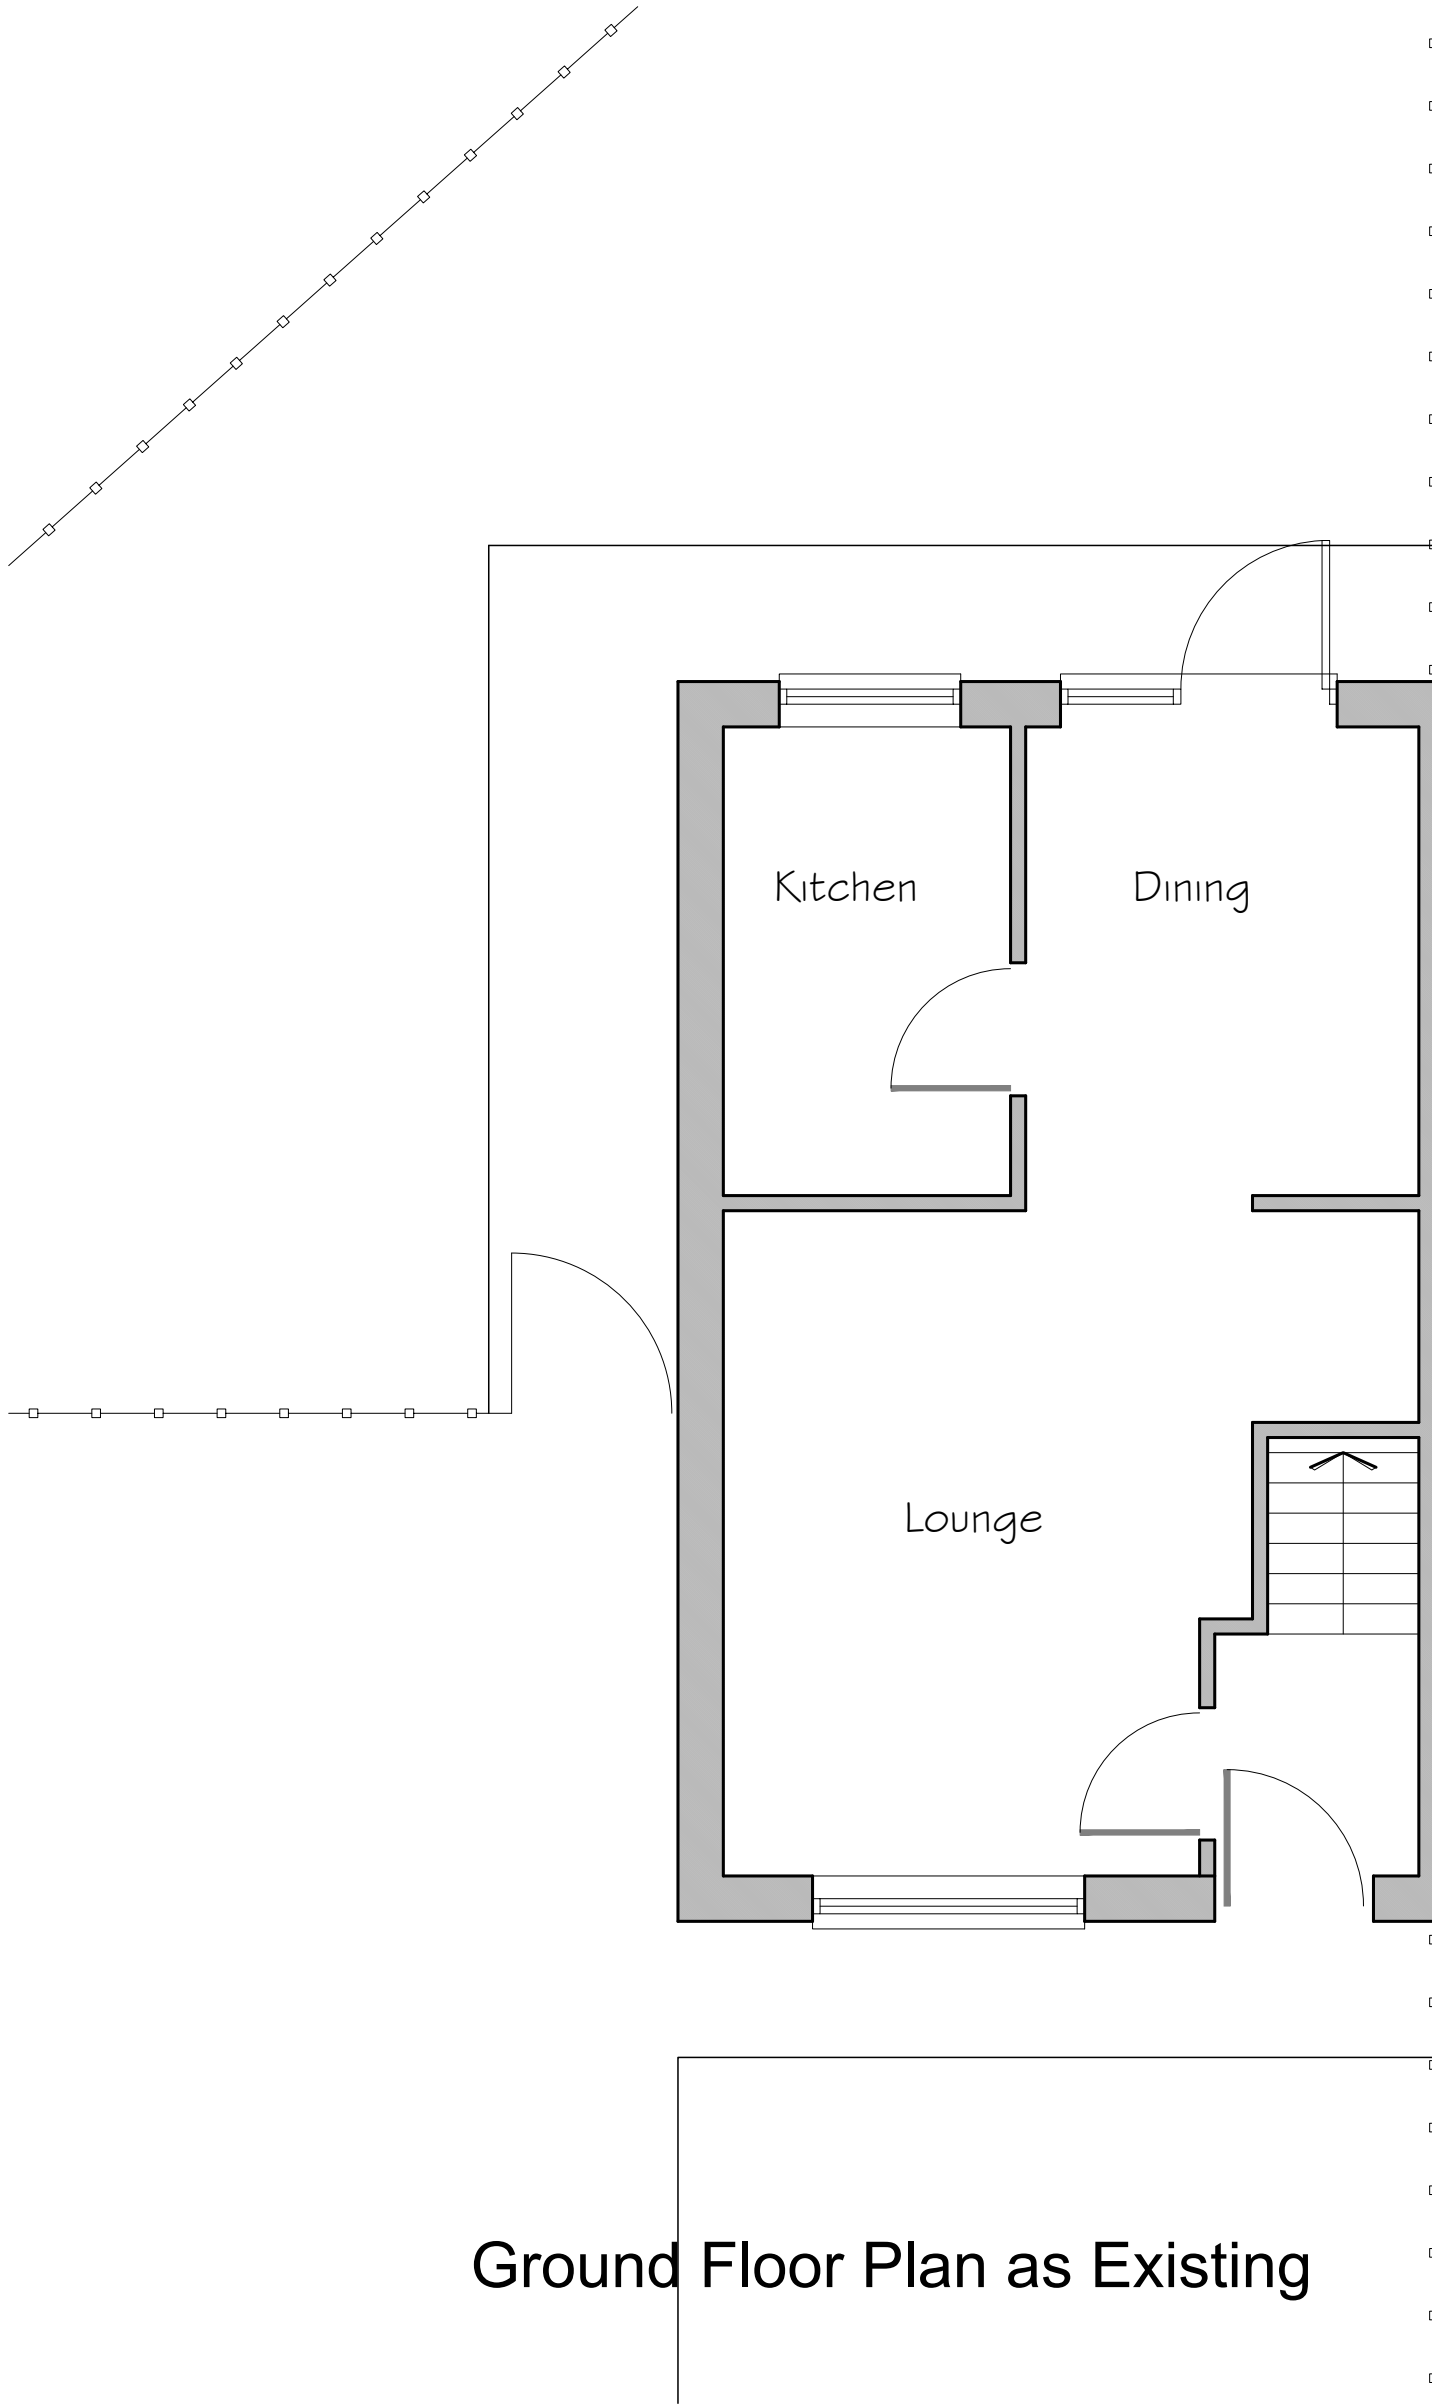

Ground Floor Plan as Existing

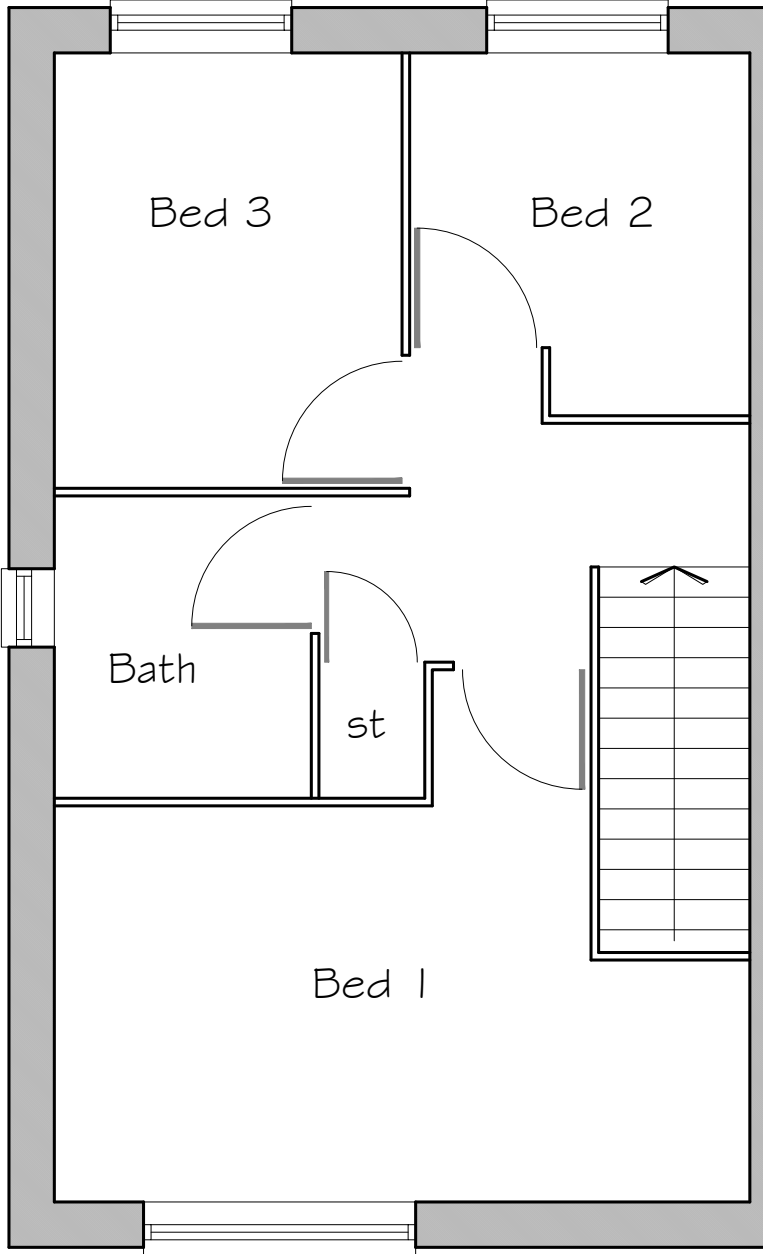

First Floor Plan as Existing

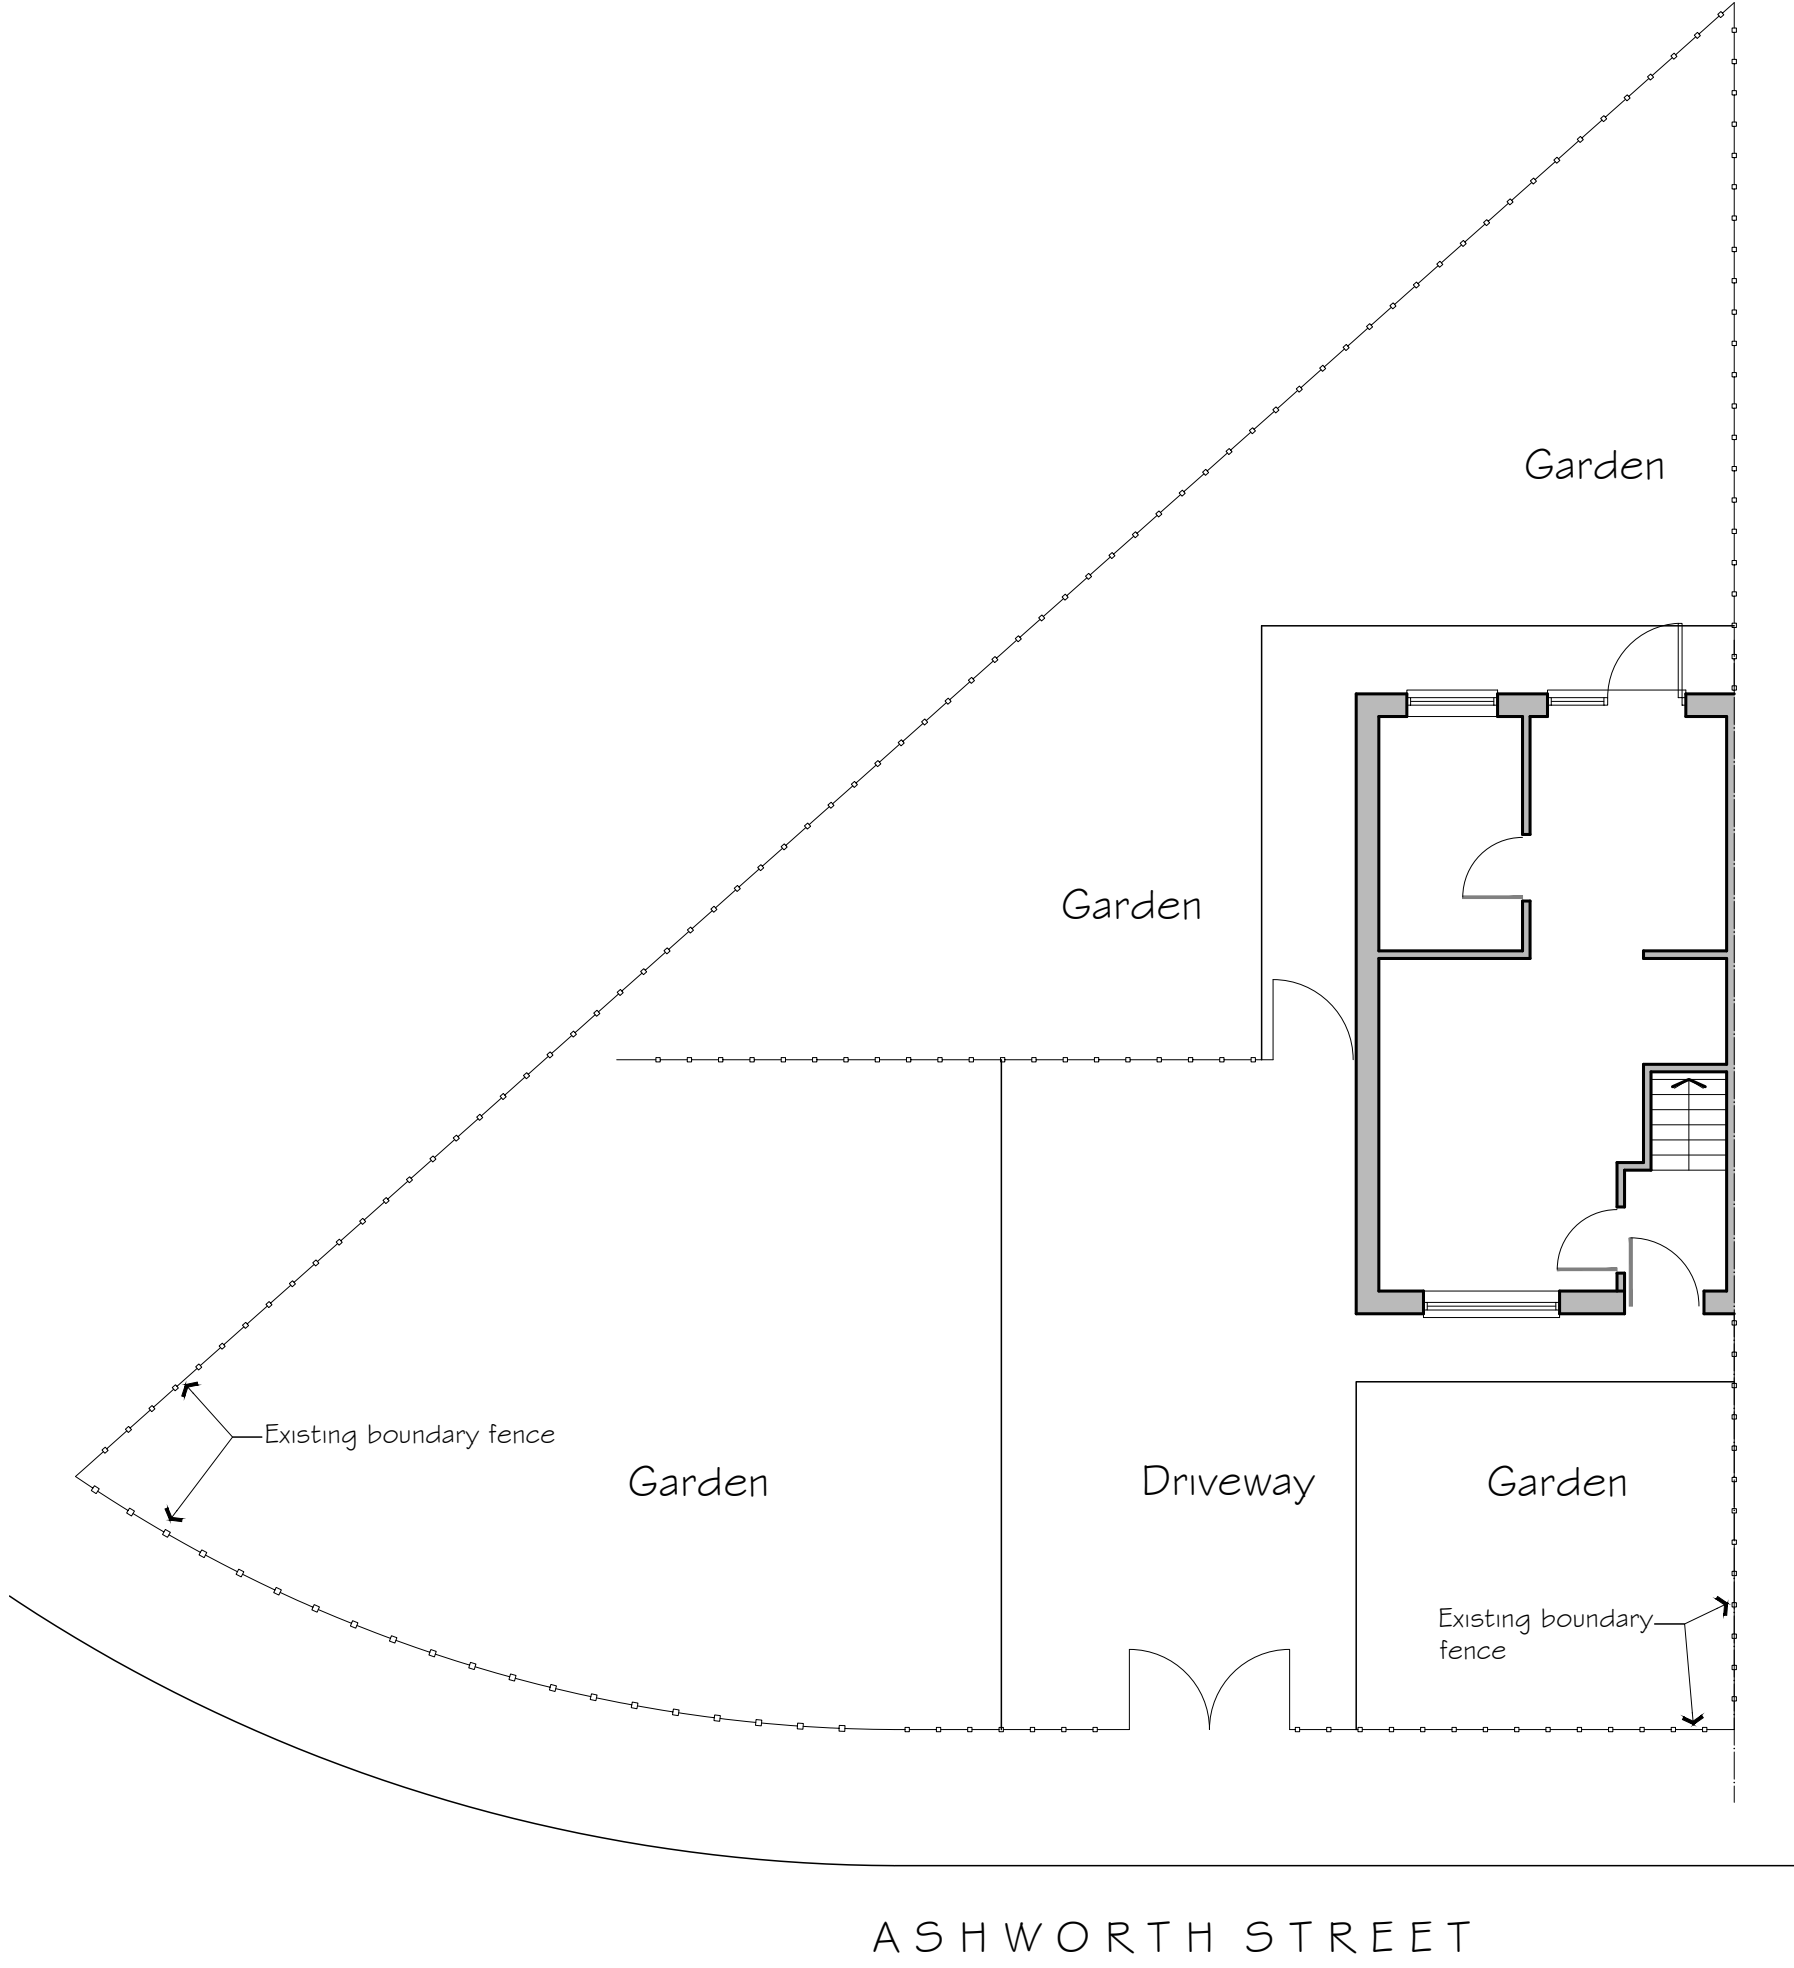

Existing Site Plan scale 1:100

A	Updated to suit planning requirements	06.03.24	
Rev	Description	Date	By
Status:			
Planning			
Client:			
Mr D Jizan			
Contract:			
Proposed 2 Storey Side Extension & Single Storey Rear Extension			
8 Ashworth Street, Heywood, OL10 2AZ			
Drawing:			
Existing Plans and Elevations			
Drawing No:	Revision:	Scales:	
AS840 100	A	1:50@A1	
Drawn:	Checked:	Date:	
rnc		Jan '24	