



0	1	2	3	4	5	6	7	8	9	10cm
---	---	---	---	---	---	---	---	---	---	------

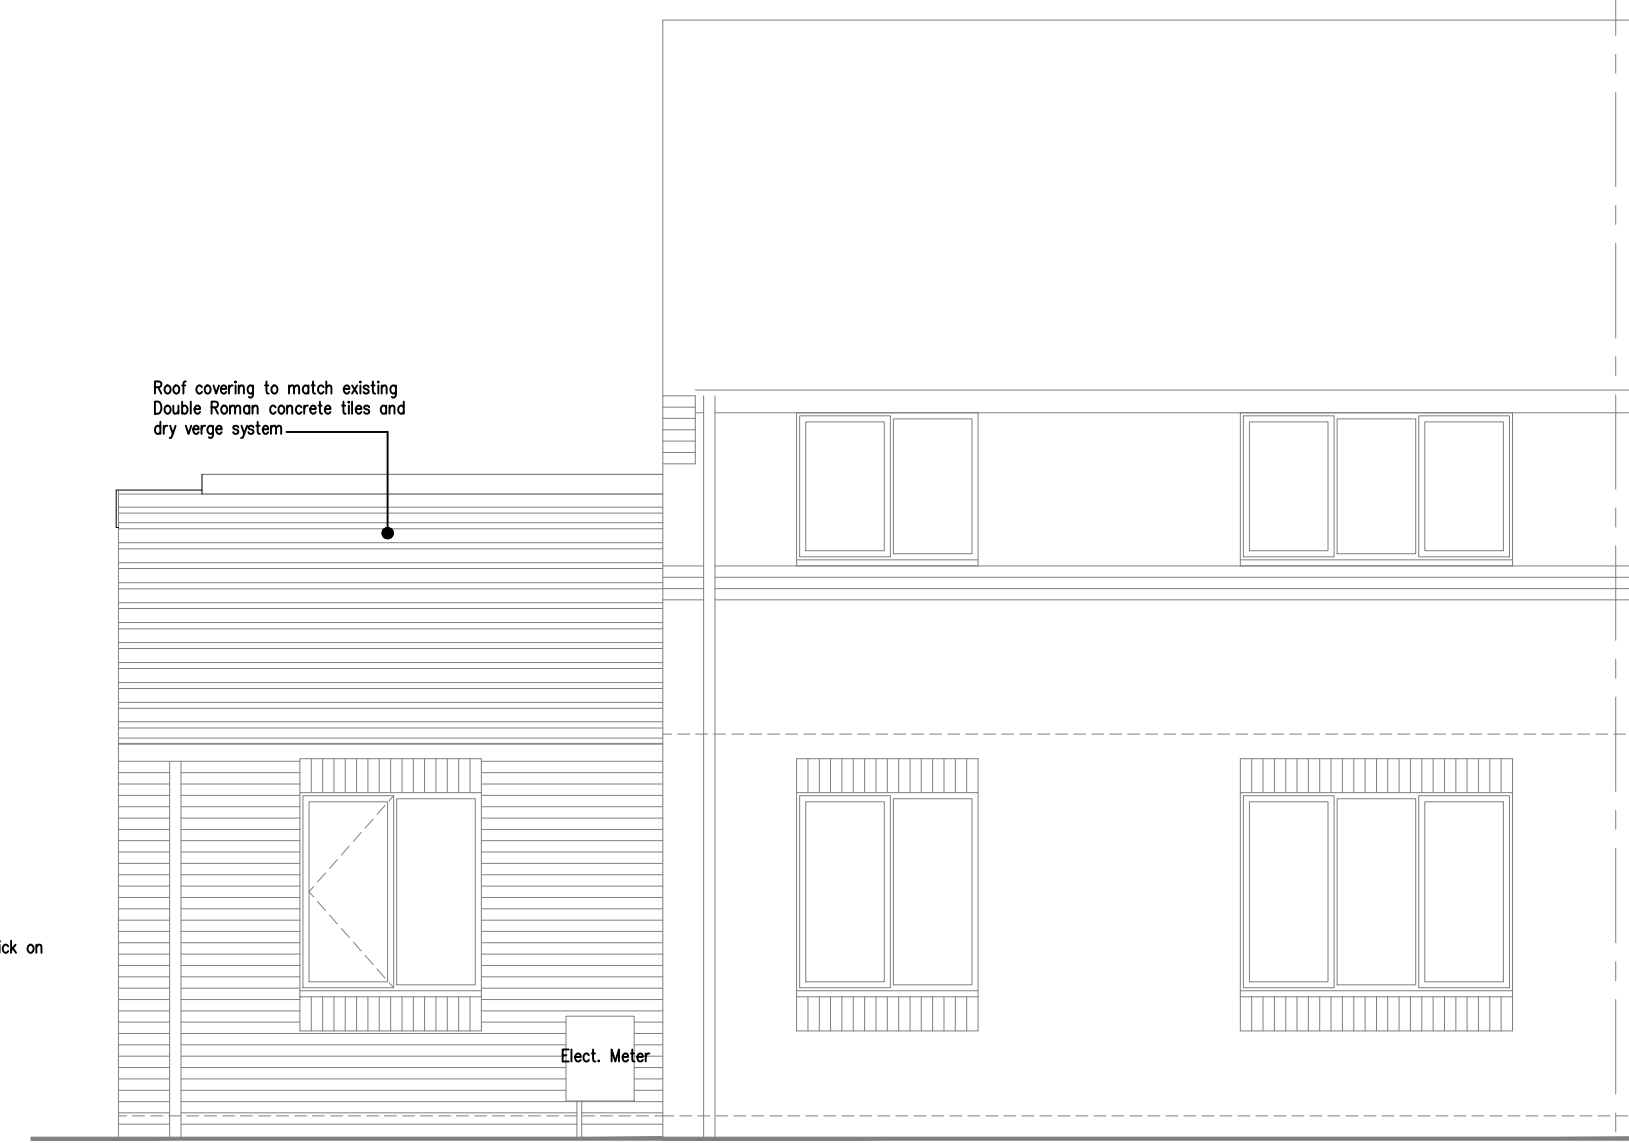


PROPOSED FRONT ELEVATION

EXISTING FRONT ELEVATION

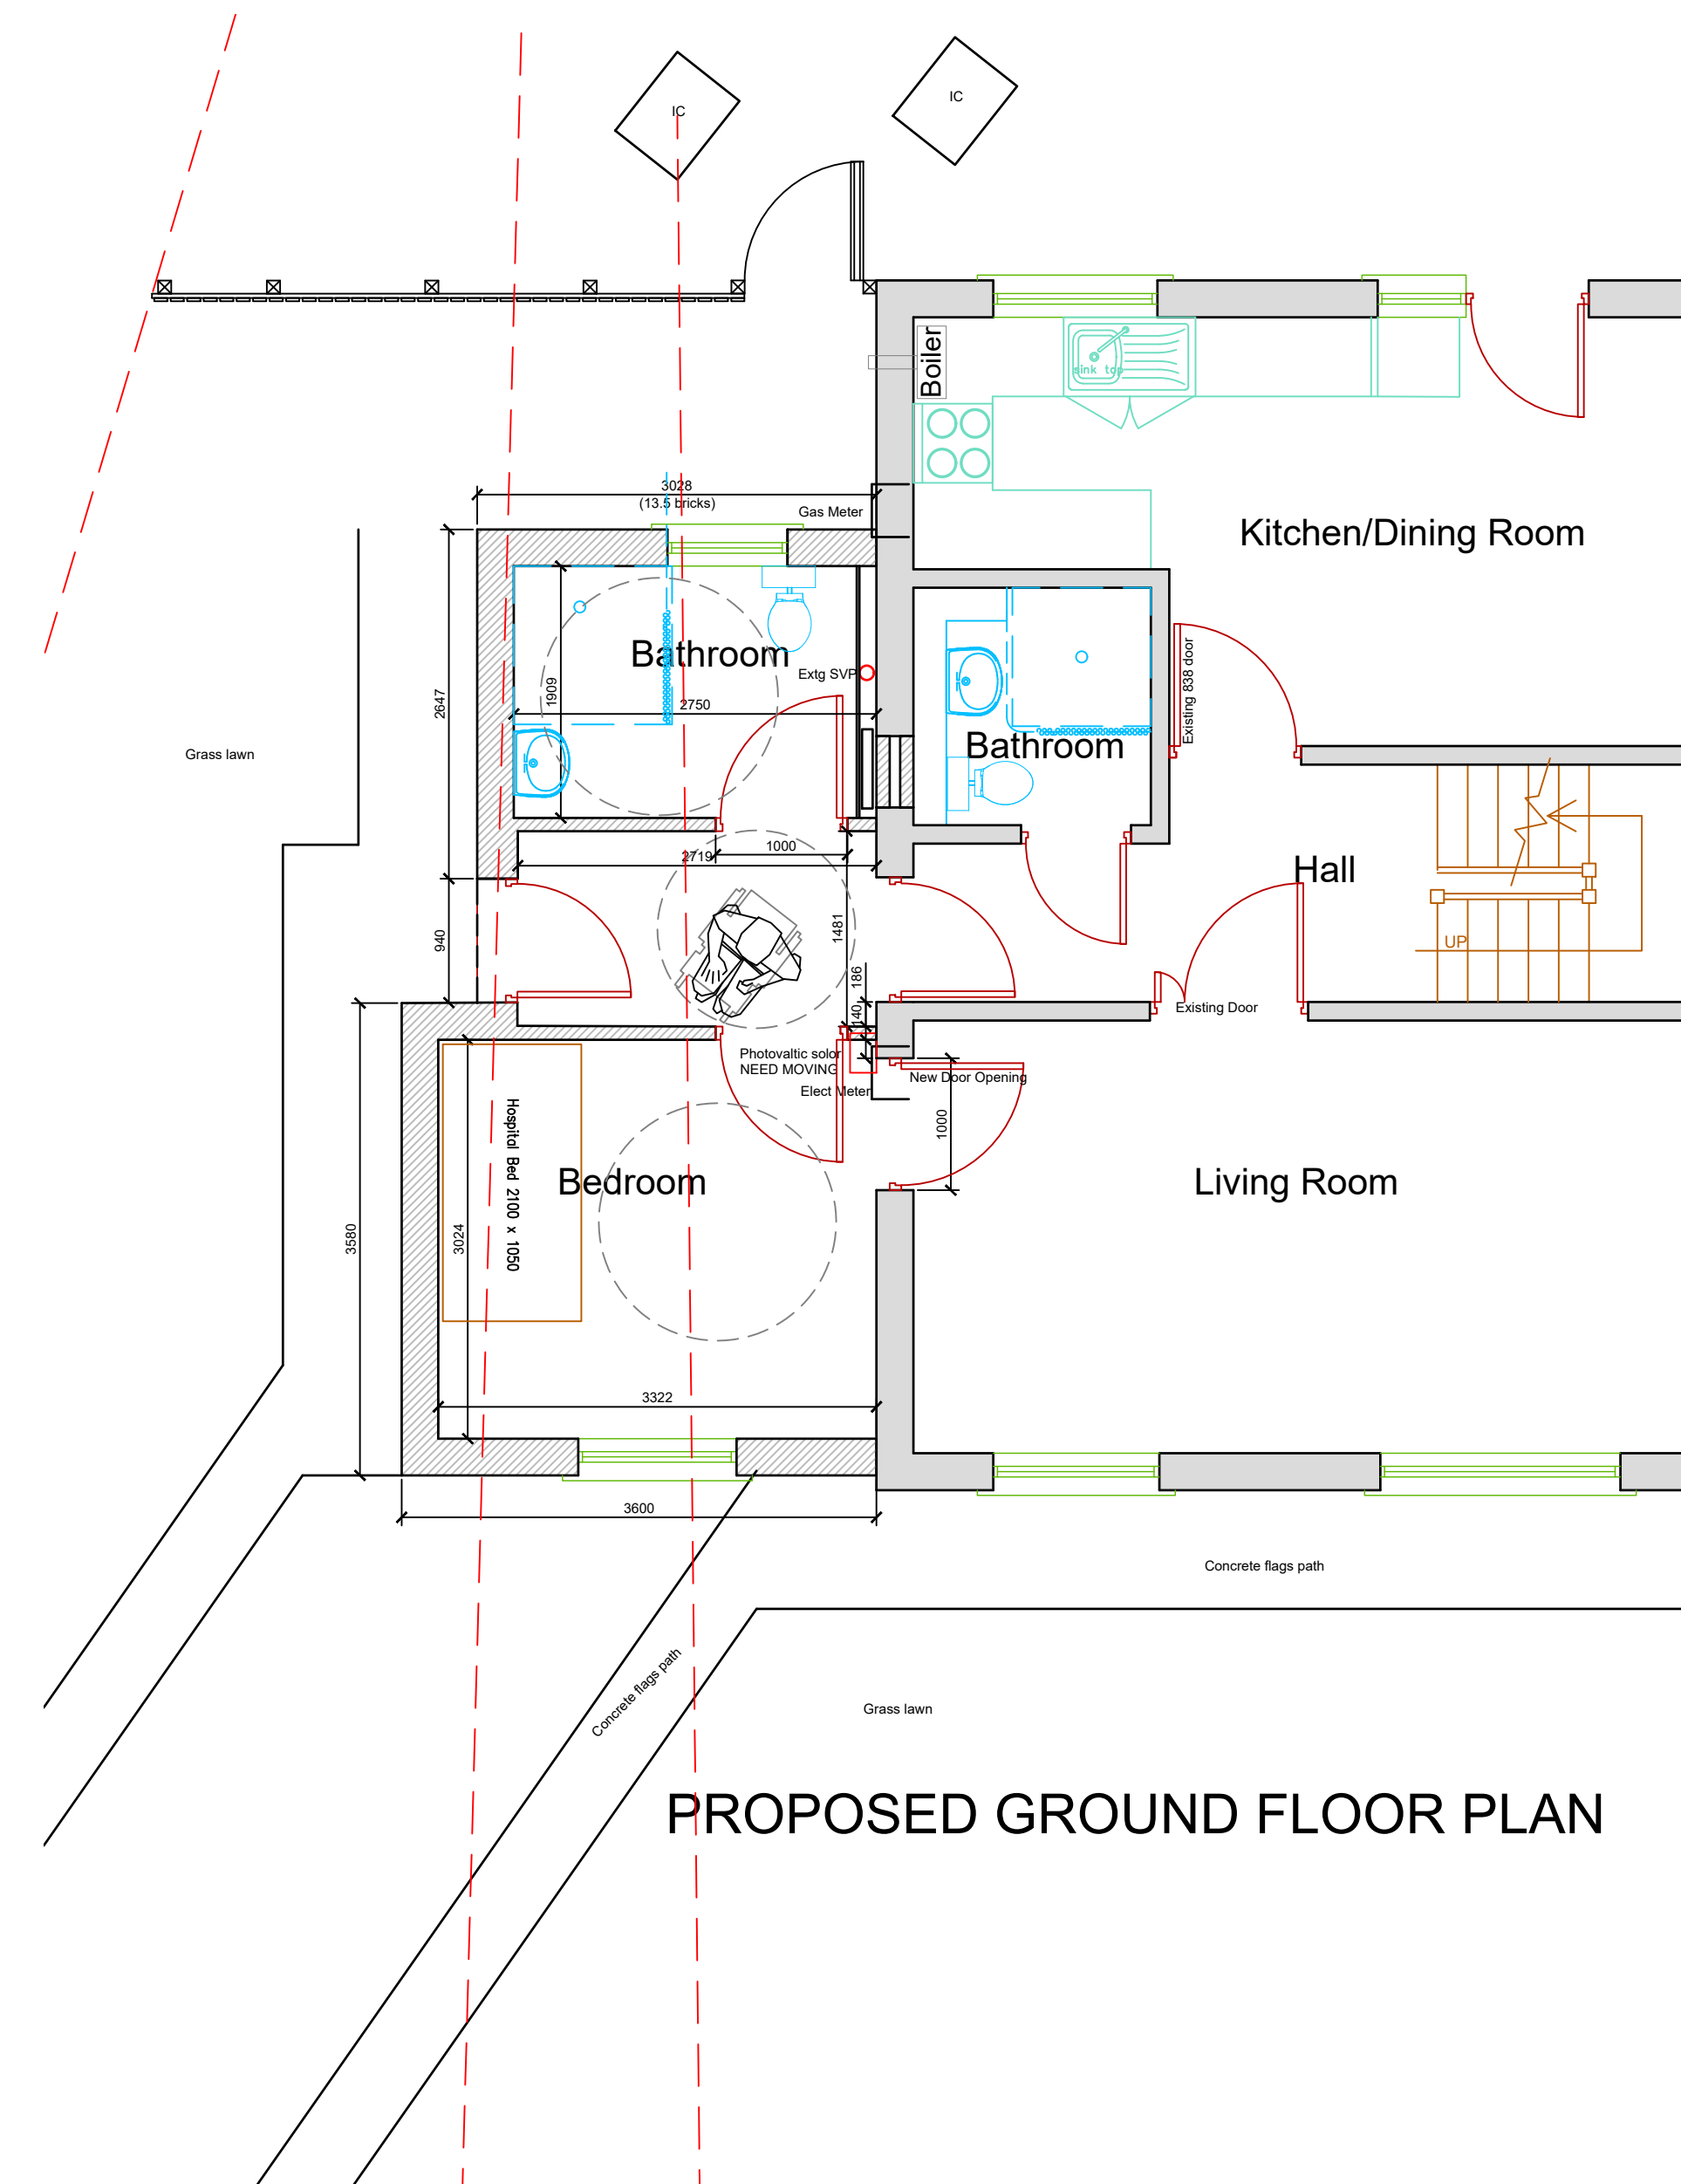

PROPOSED GROUND FLOOR PLAN

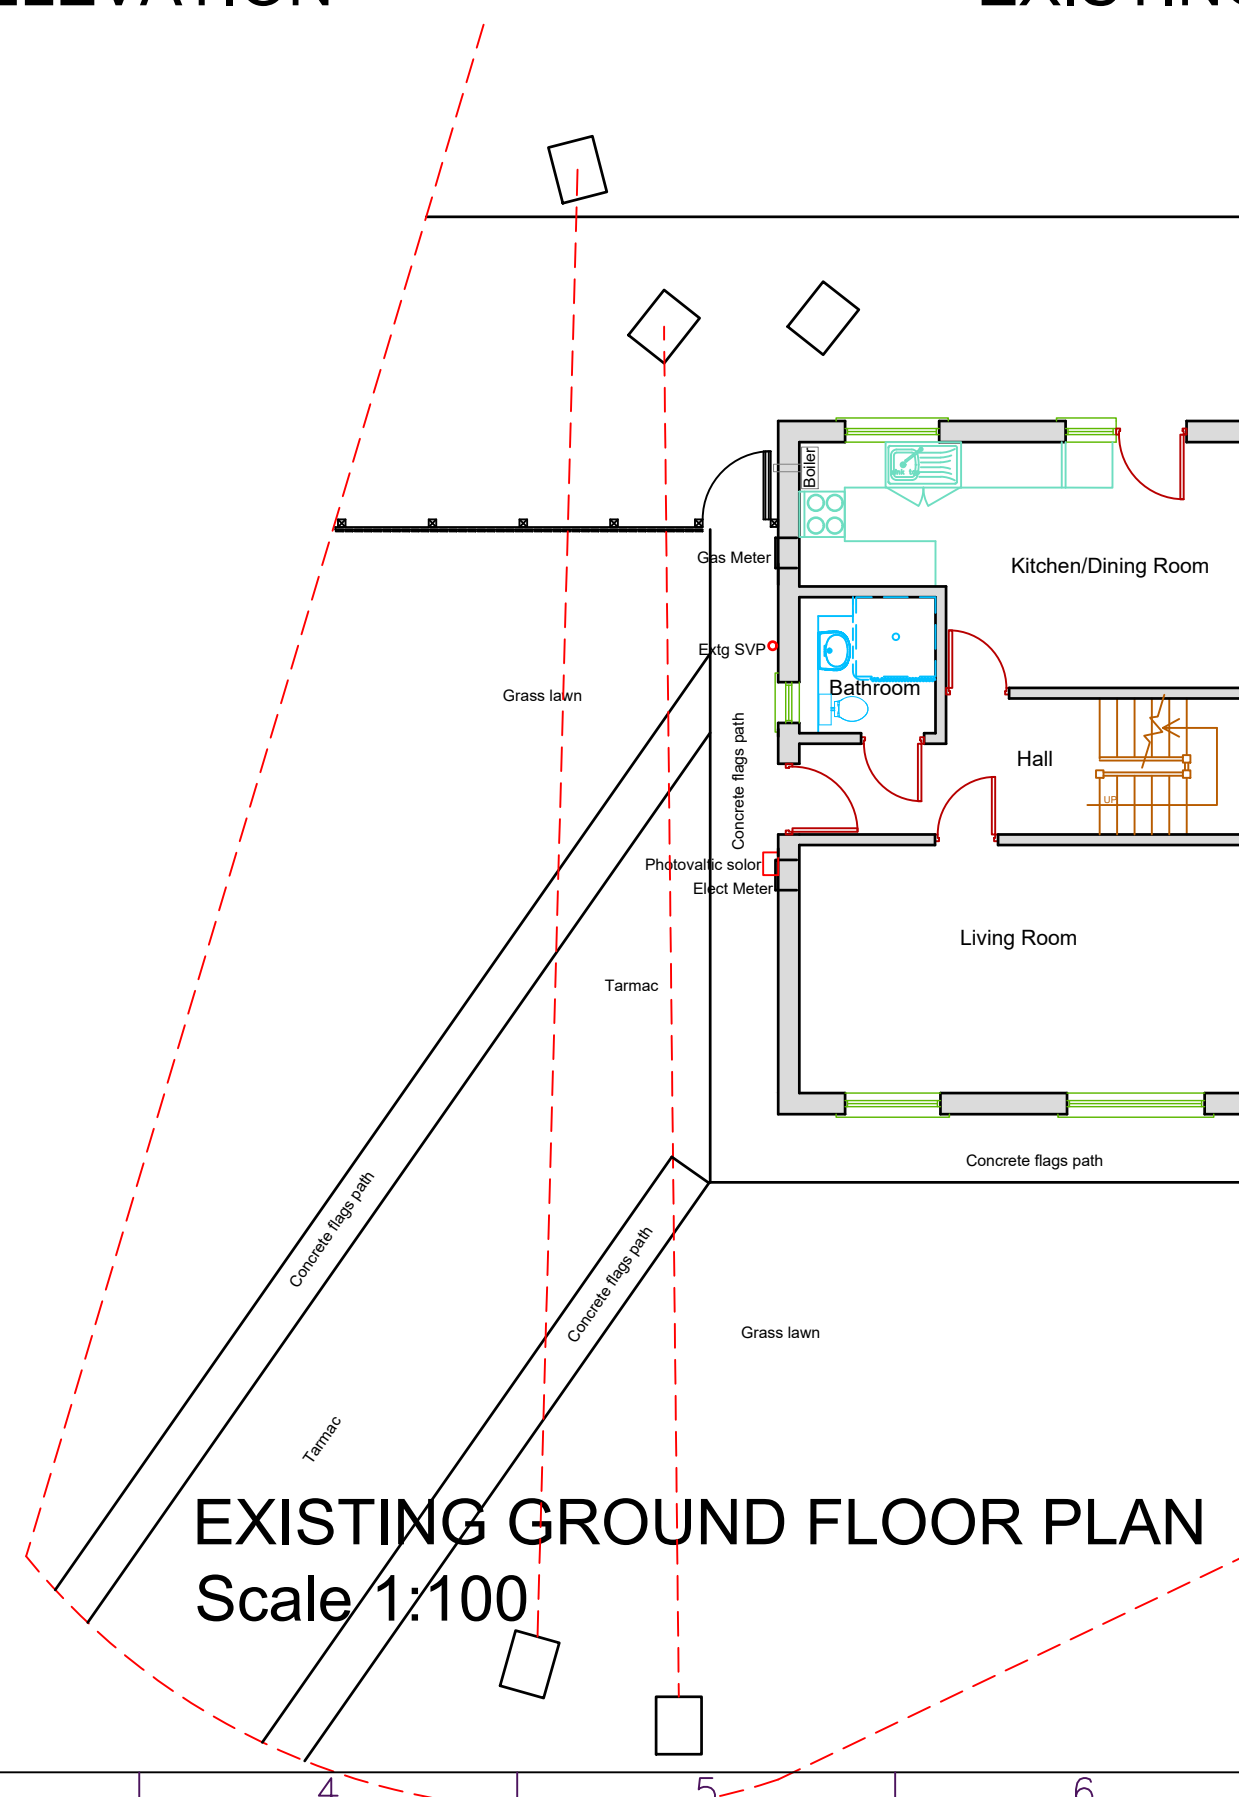

EXISTING GROUND FLOOR PLAN
Scale 1:100

-



LOCATION PLAN Scale 1:1250

*	*	*	*	*	28/08/20
Rev	Details of revision	By	Chkd	Date	
 ROCHDALE BOROUGH COUNCIL					
NEIGHBOURHOODS					
Director: M. Widdup					
HIGHWAYS & PROPERTY					
Assistant Director: D. Bowler					
Project	5 Clifford Street Rochdale OL11 1NG				
Title	Ground Floor Extension for a Disabled Person Proposed Plan & Elevations				
Drawn IRD	Checked and Approved *			Safety Audit Check *	
Scale 1/50				Date 22/07/24	
Dwg No. A1/230136/01					