




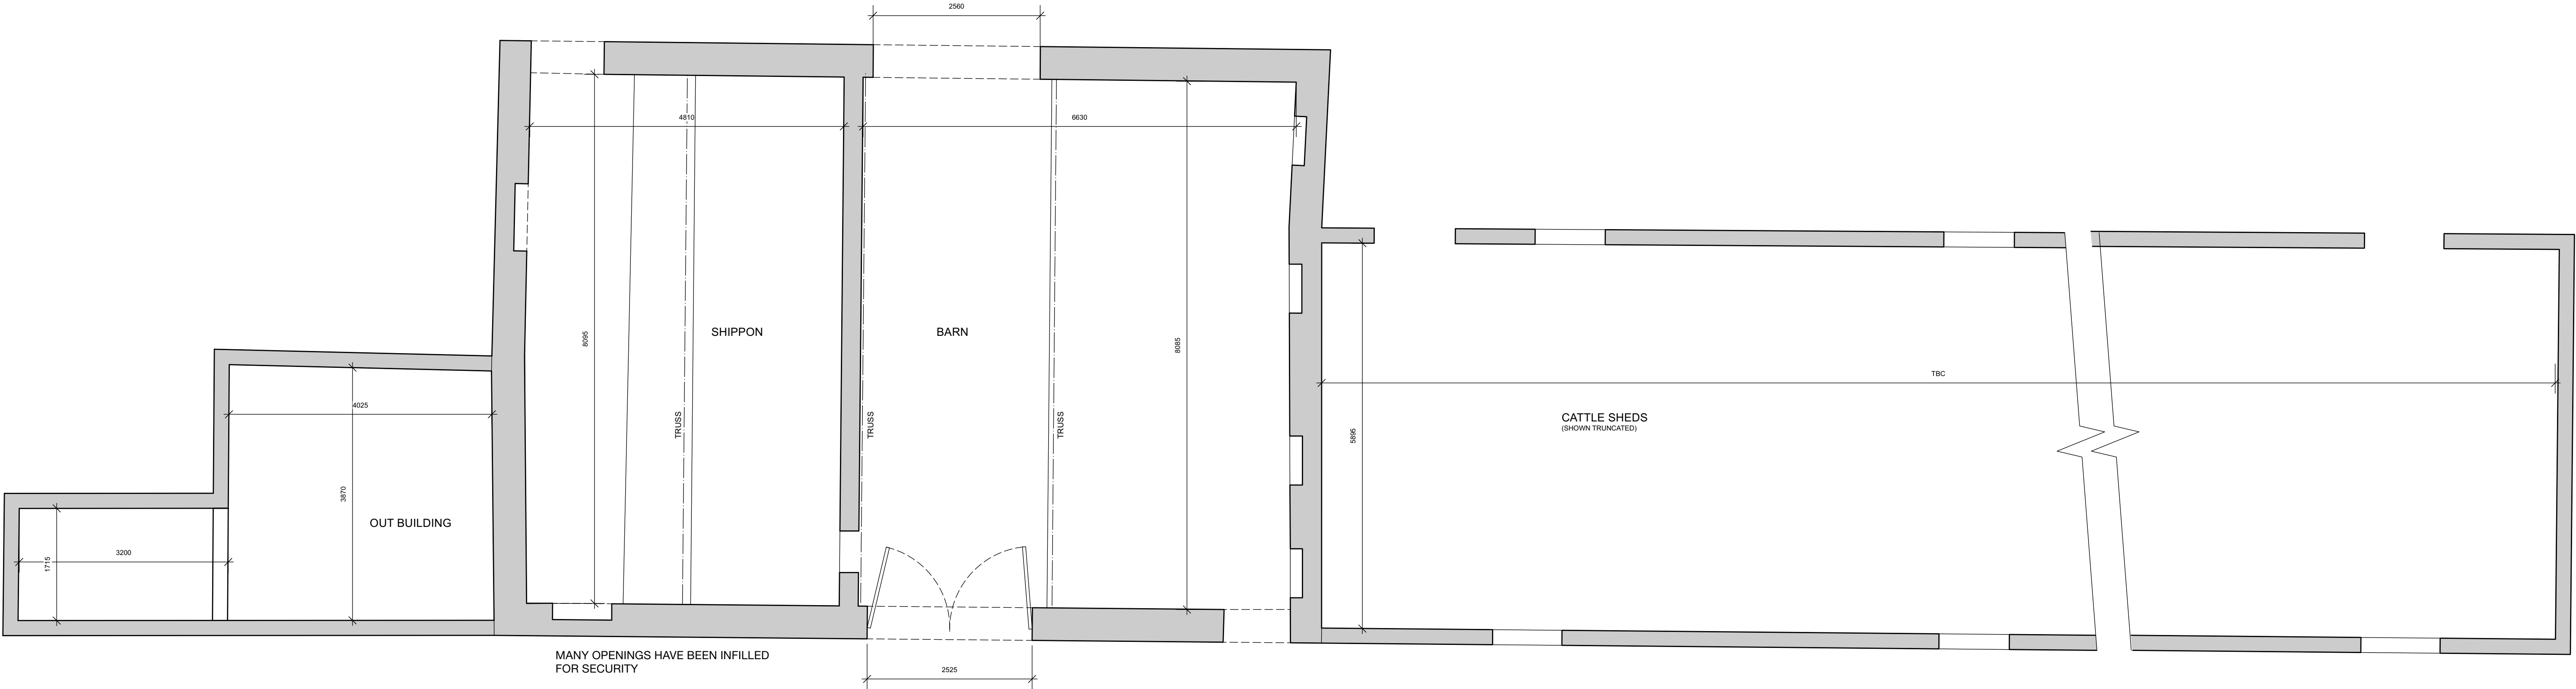

BARN- GROUND FLOOR PLAN AS EXISTING

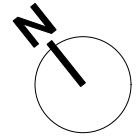

NORTH EAST ELEVATION

 

EATREERN GABLE

Revision	
Project	Proposed Redevelopment
Address	Silver Hill Farm Rochdale
Client	Barratt & David Wilson Homes North West
Drawing	Existing Barn Plans

storaharchitecture

Chartered Architects
RIBA Chartered Practice

www.storah.com	mail@storah.com	01706 813214	
Scale	Sheet Size	Date	Drawn
1:50	ISO A1	12/11/21	MB / RAS
Drawing Number	Revision		
21-088- 012			

© Storah Architecture Ltd.