





EXISTING SITE PLAN LEVELS 1:500 @ A1

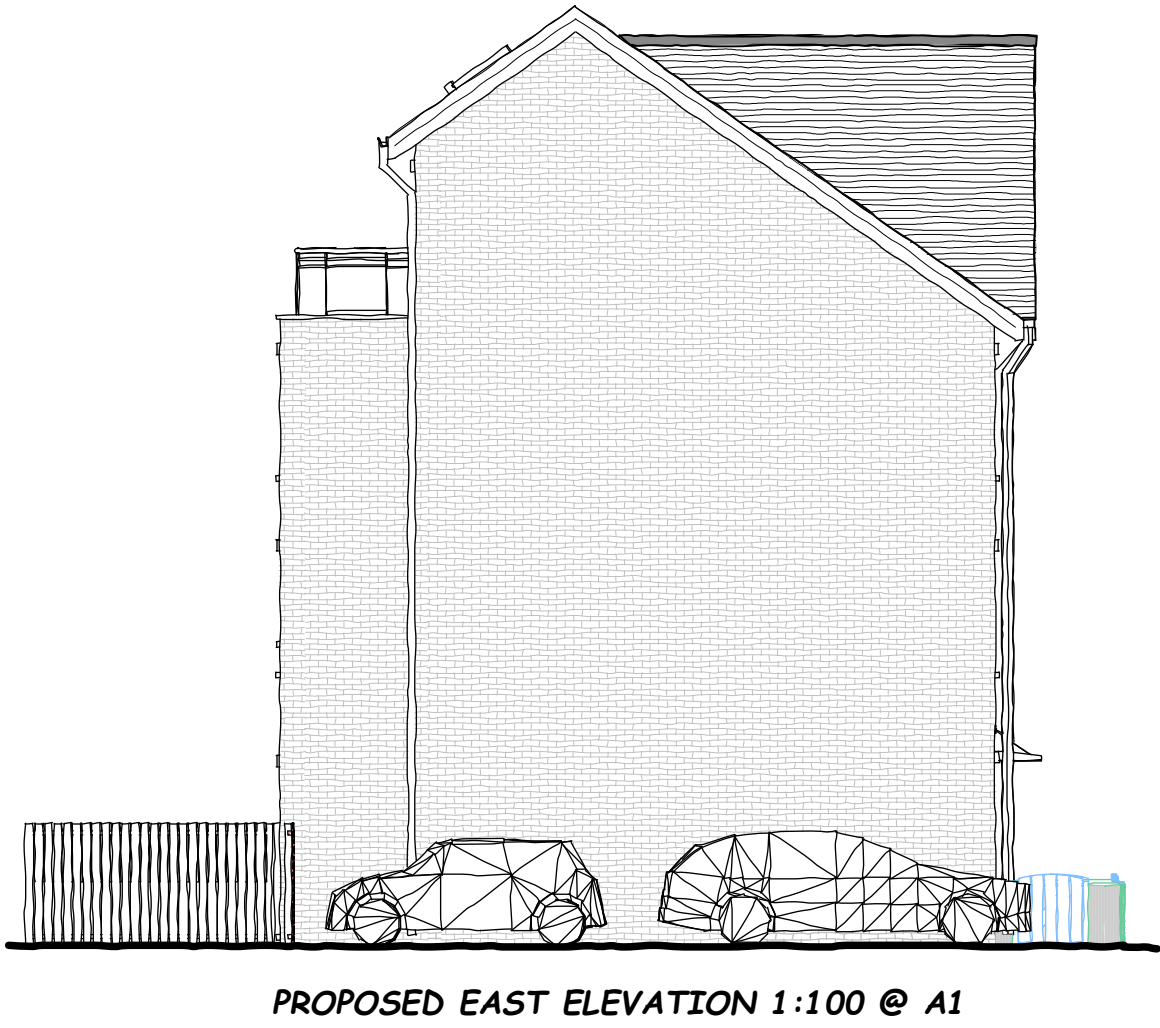

SITE AERIAL VIEW - NTS

IMPORTANT
THE CONTRACTOR WILL BE RESPONSIBLE FOR SETTING OUT THE WORK.
ALL DIMENSIONS MUST BE OBTAINED FROM OR CHECKED ON SITE. FIGURED
DIMENSIONS TO BE USED IN PREFERENCE TO SCALE.

REVISIONS
A. Rooflights added to attic floor plan. Site & location plan updated 04.07.22

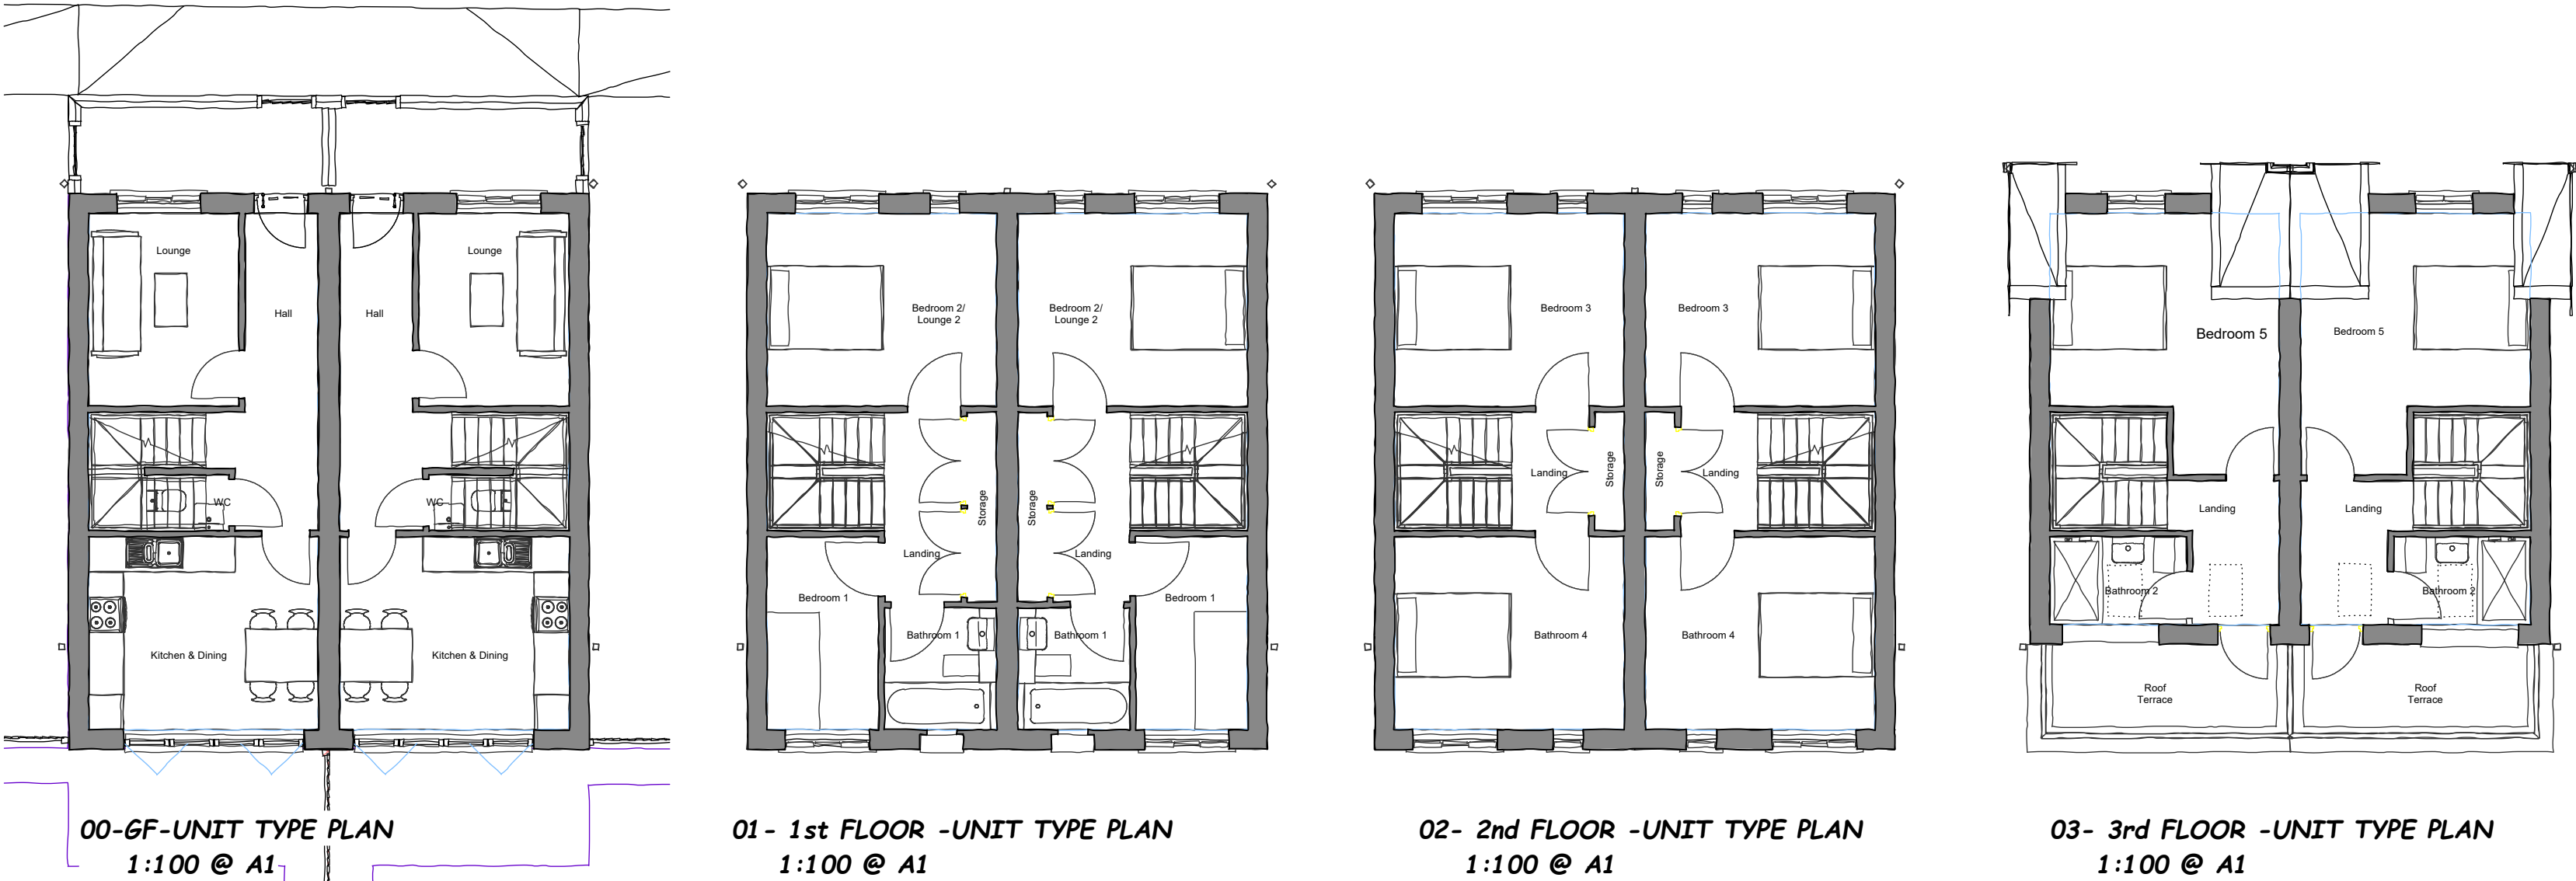

VIEW FROM BUCKLEY STREET

IW DESIGN

Architectural design • Surveying services

Tel/Fax:- 0161 - 903 - 9423

iwdesignservices@virginmedia.com

Project

FORMER BAPTIST CHURCH
WEST STREET
ROCHDALE

Title

HOUSING SCHEME PROPOSAL

Drawn

IAW

Scale

1:100 @ A1

Date

Apr 2022

Dwg No.

FBC/O12A