



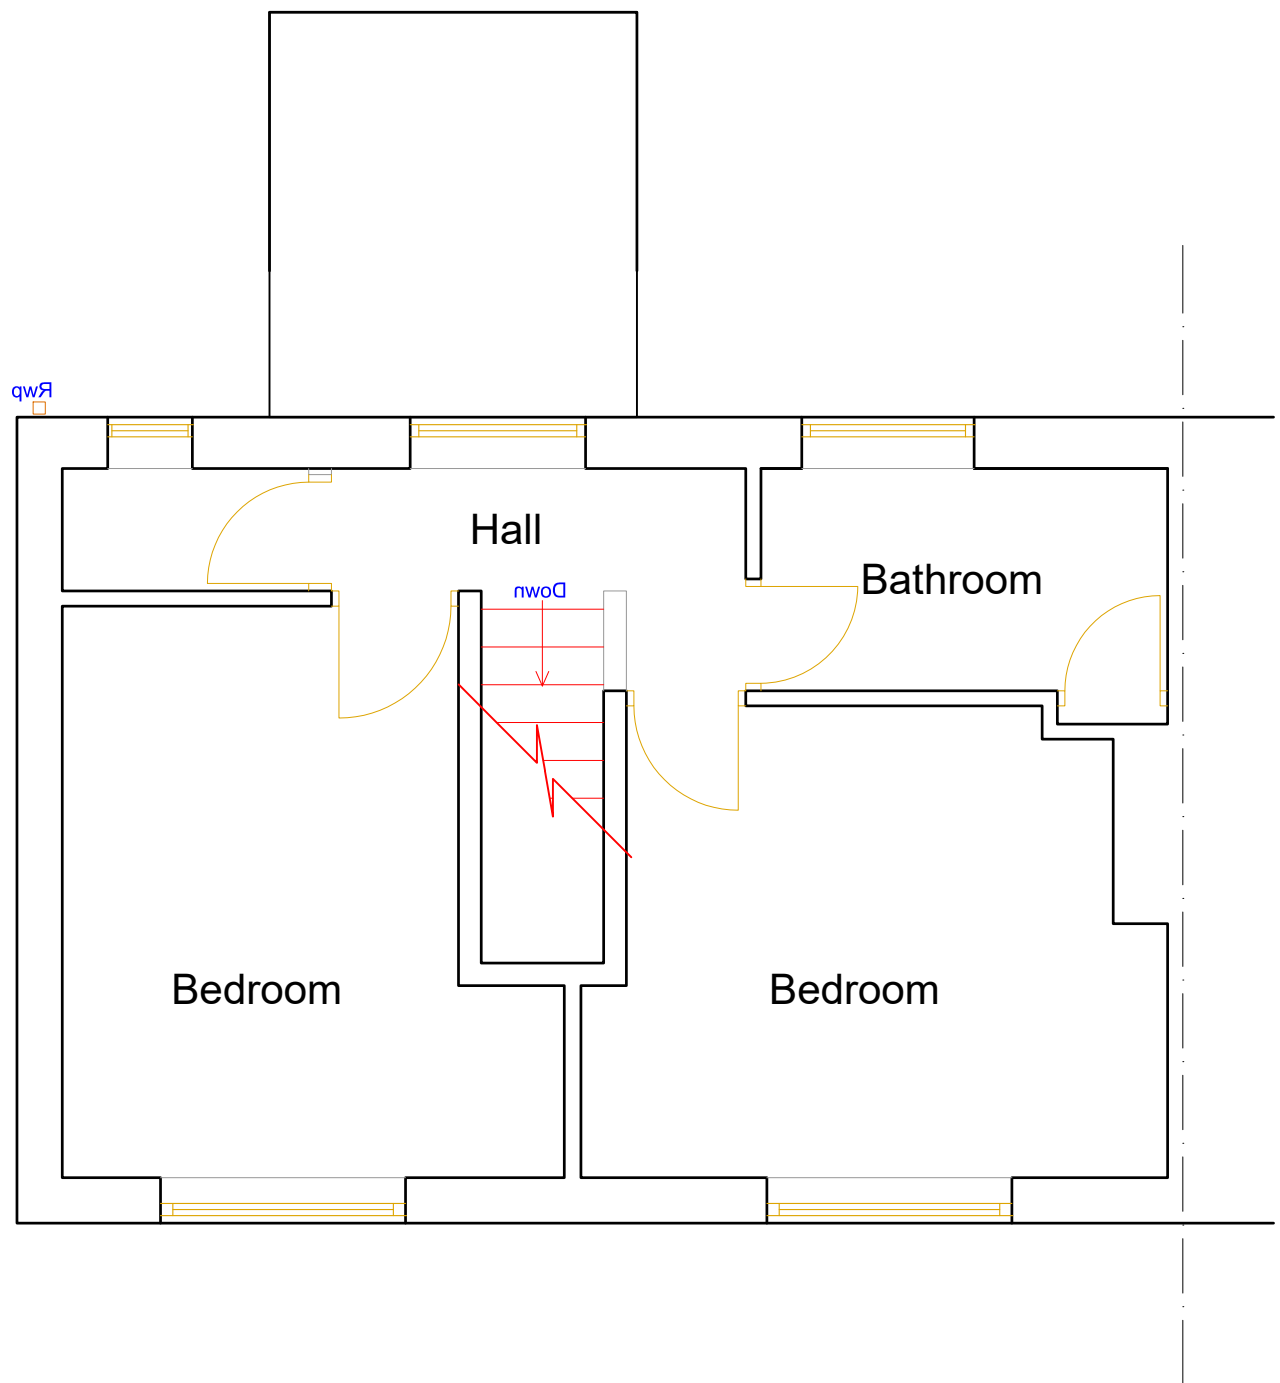


EXISTING FIRST FLOOR PLAN

88 Walton St, OL10 2BD
Proposed rear Extension , Part single
and part first floor

DWG 001 - Scale 1:50 at A4

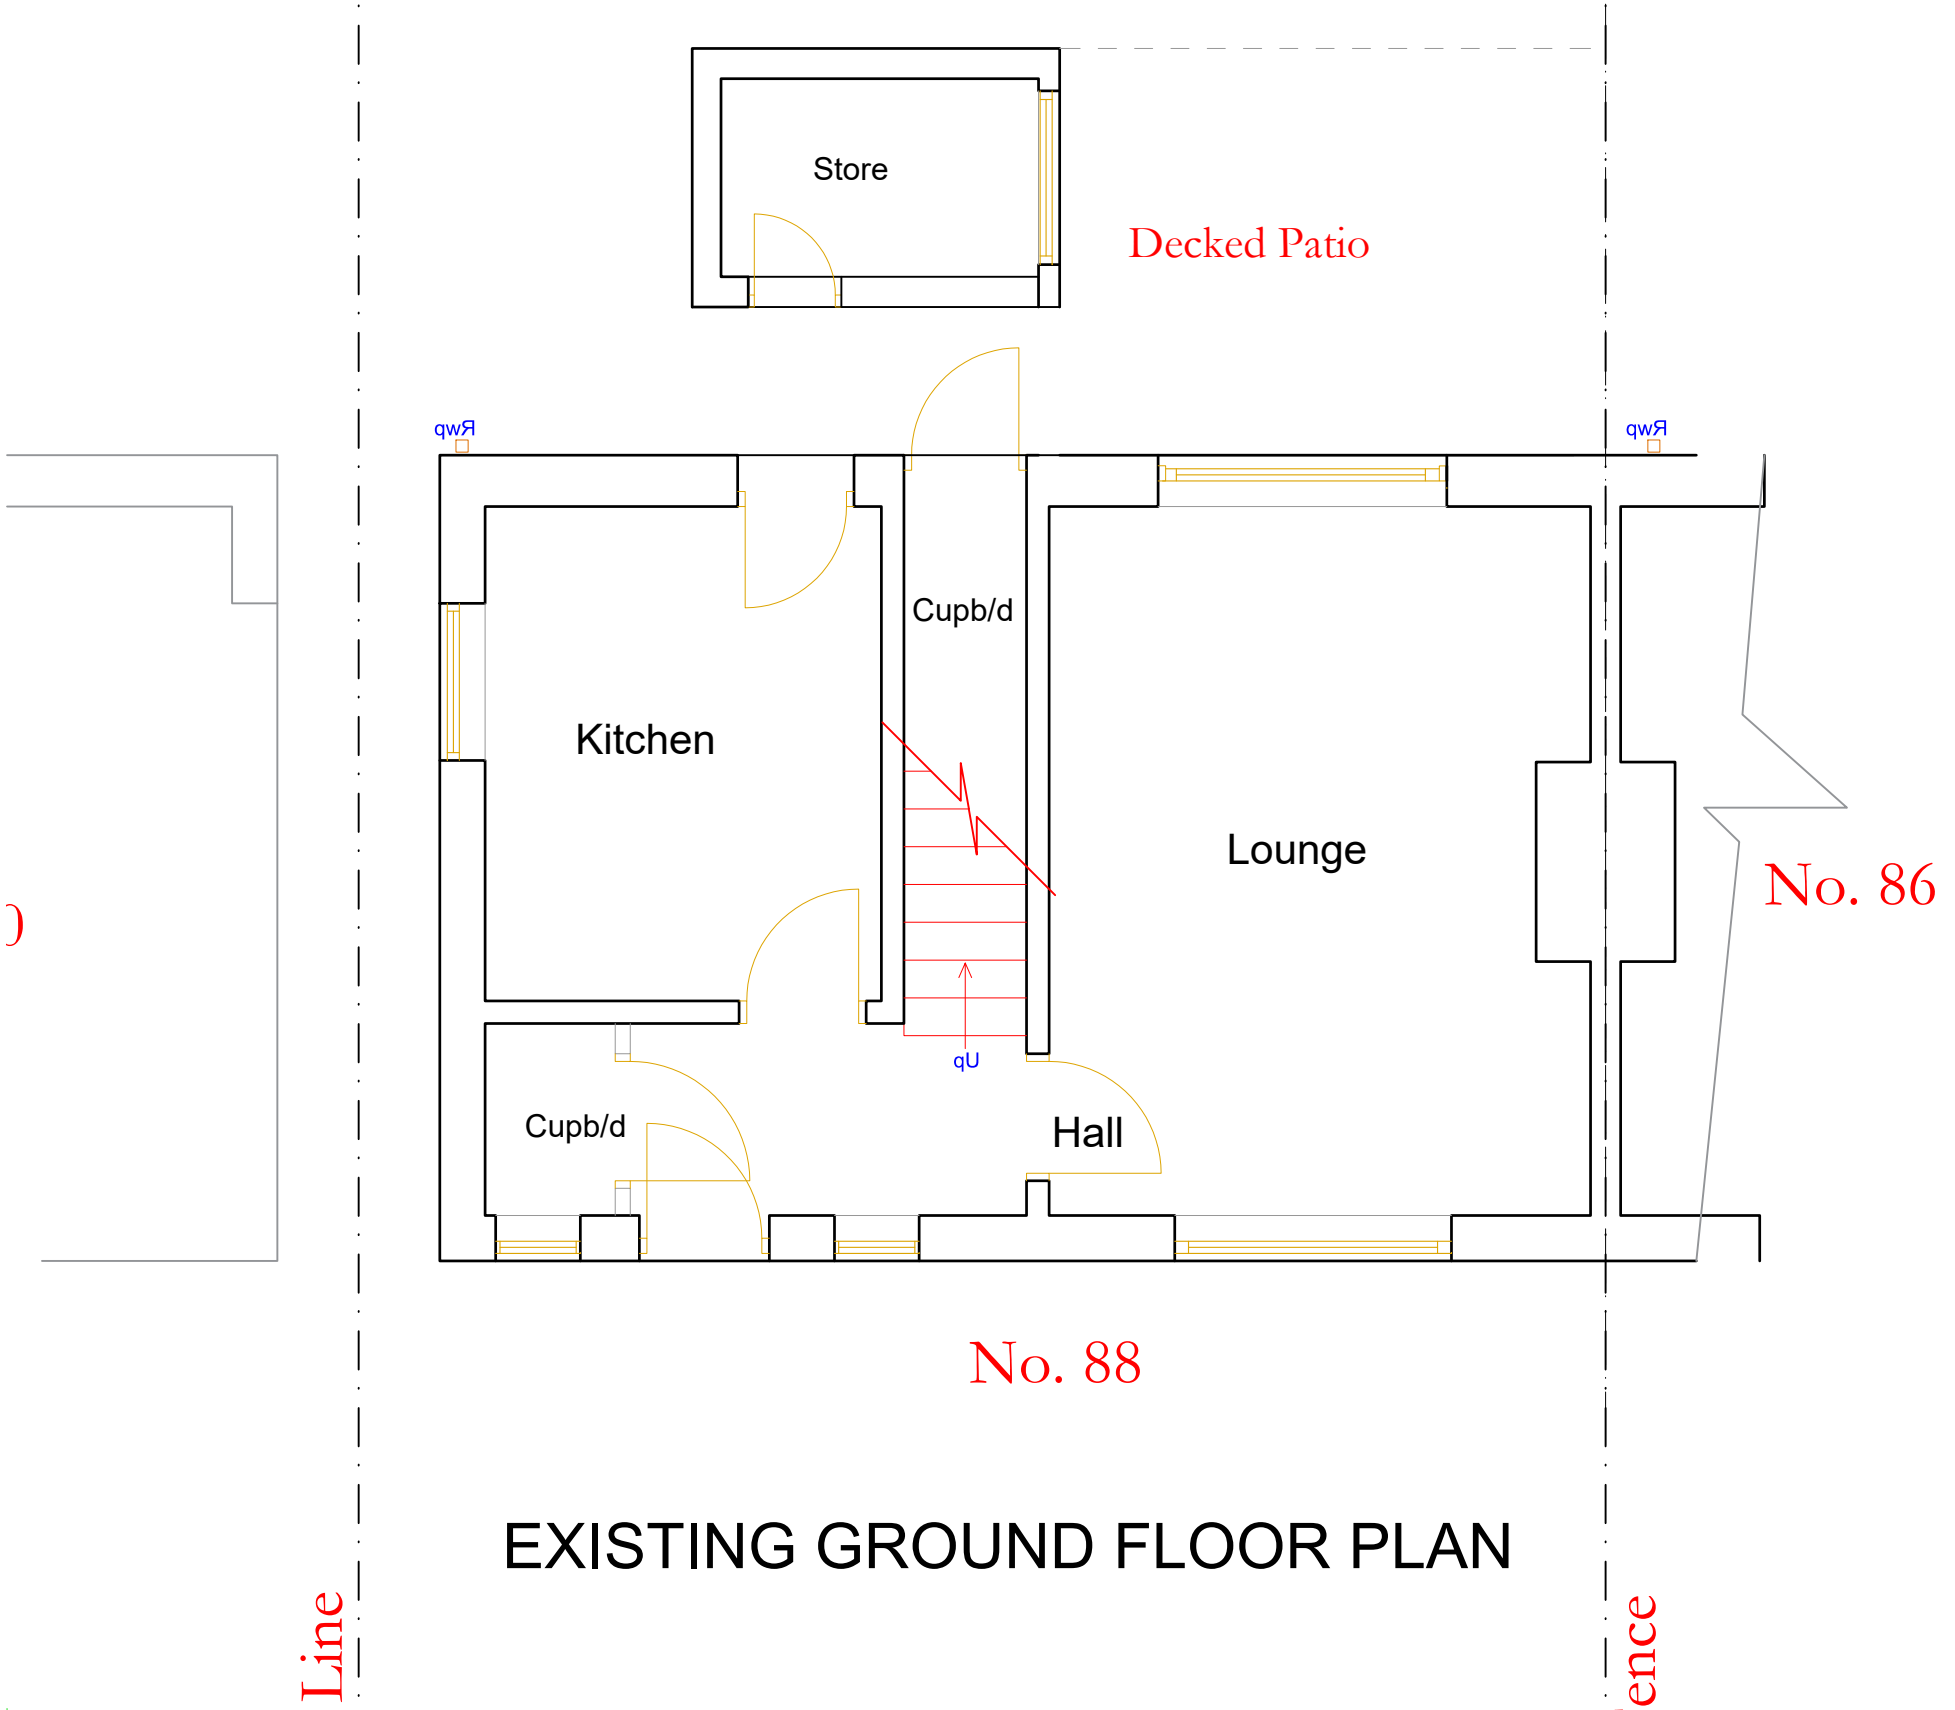

88 Walton St, OL10 2BD
Proposed rear Extension , Part single and part first floor
.
DWG 002 A - Scale 1:50 at A4

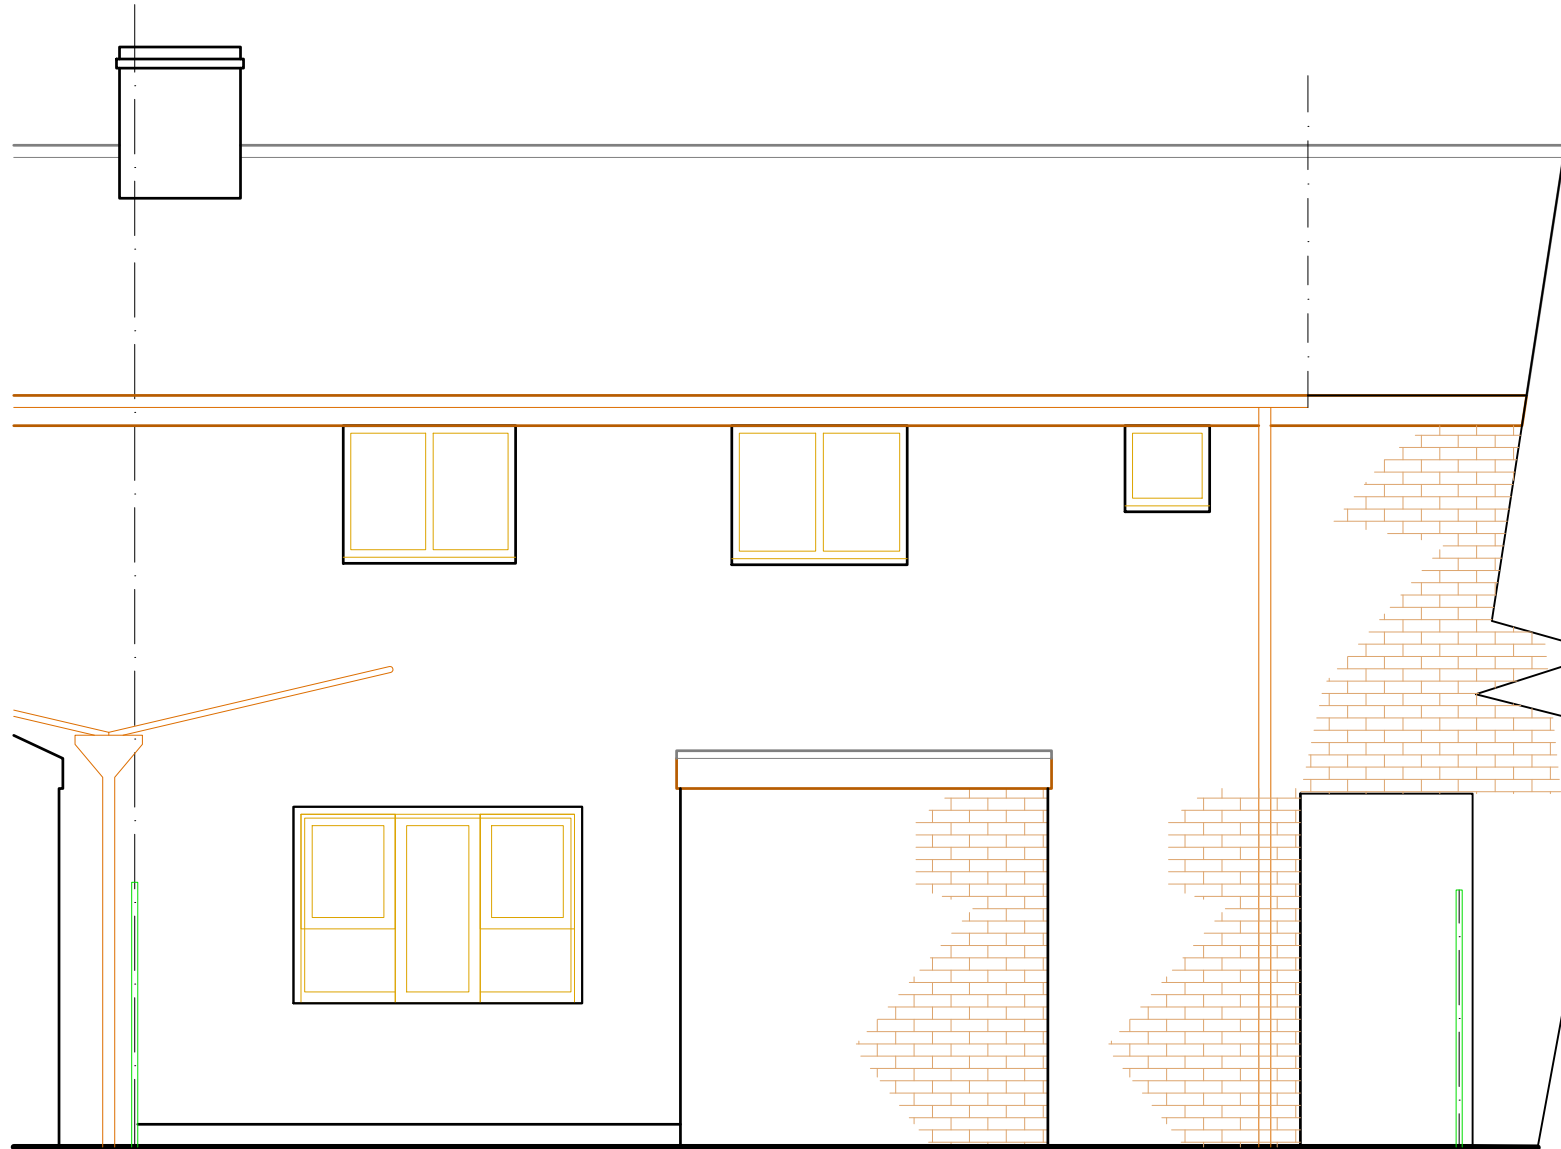


EXISTING REAR ELEVATION


88 Walton St, OL10 2BD
Proposed rear Extension , Part single
and part first floor

DWG 003 - Scale 1:50 at A4


88 Walton St, OL10 2BD
Proposed rear Extension , Part single and part
first floor
.
DWG 004 A - Scale 1:50 at A4

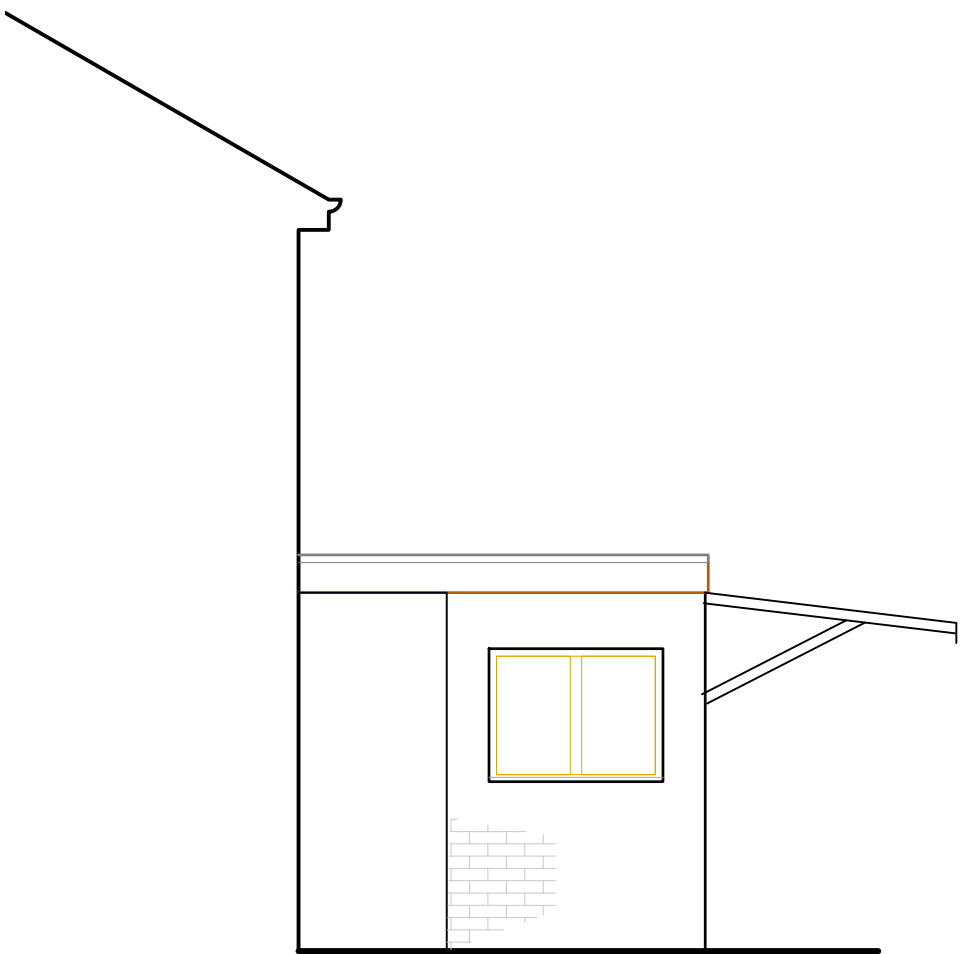

EXISTING SIDE ELEVATION
Viewed from No86

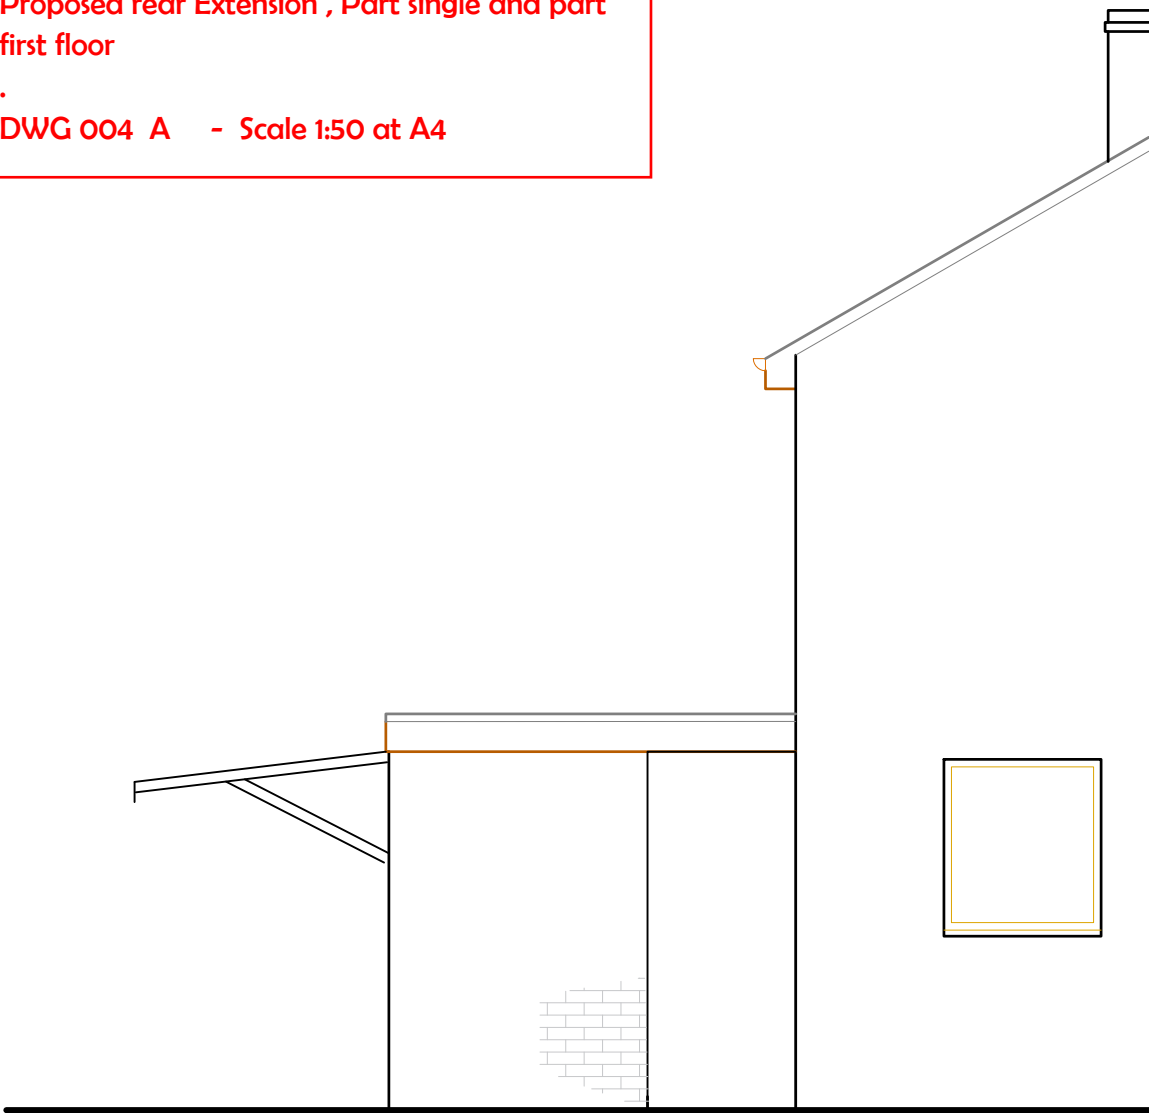


EXISTING SIDE ELEVATION
viewed from No 90

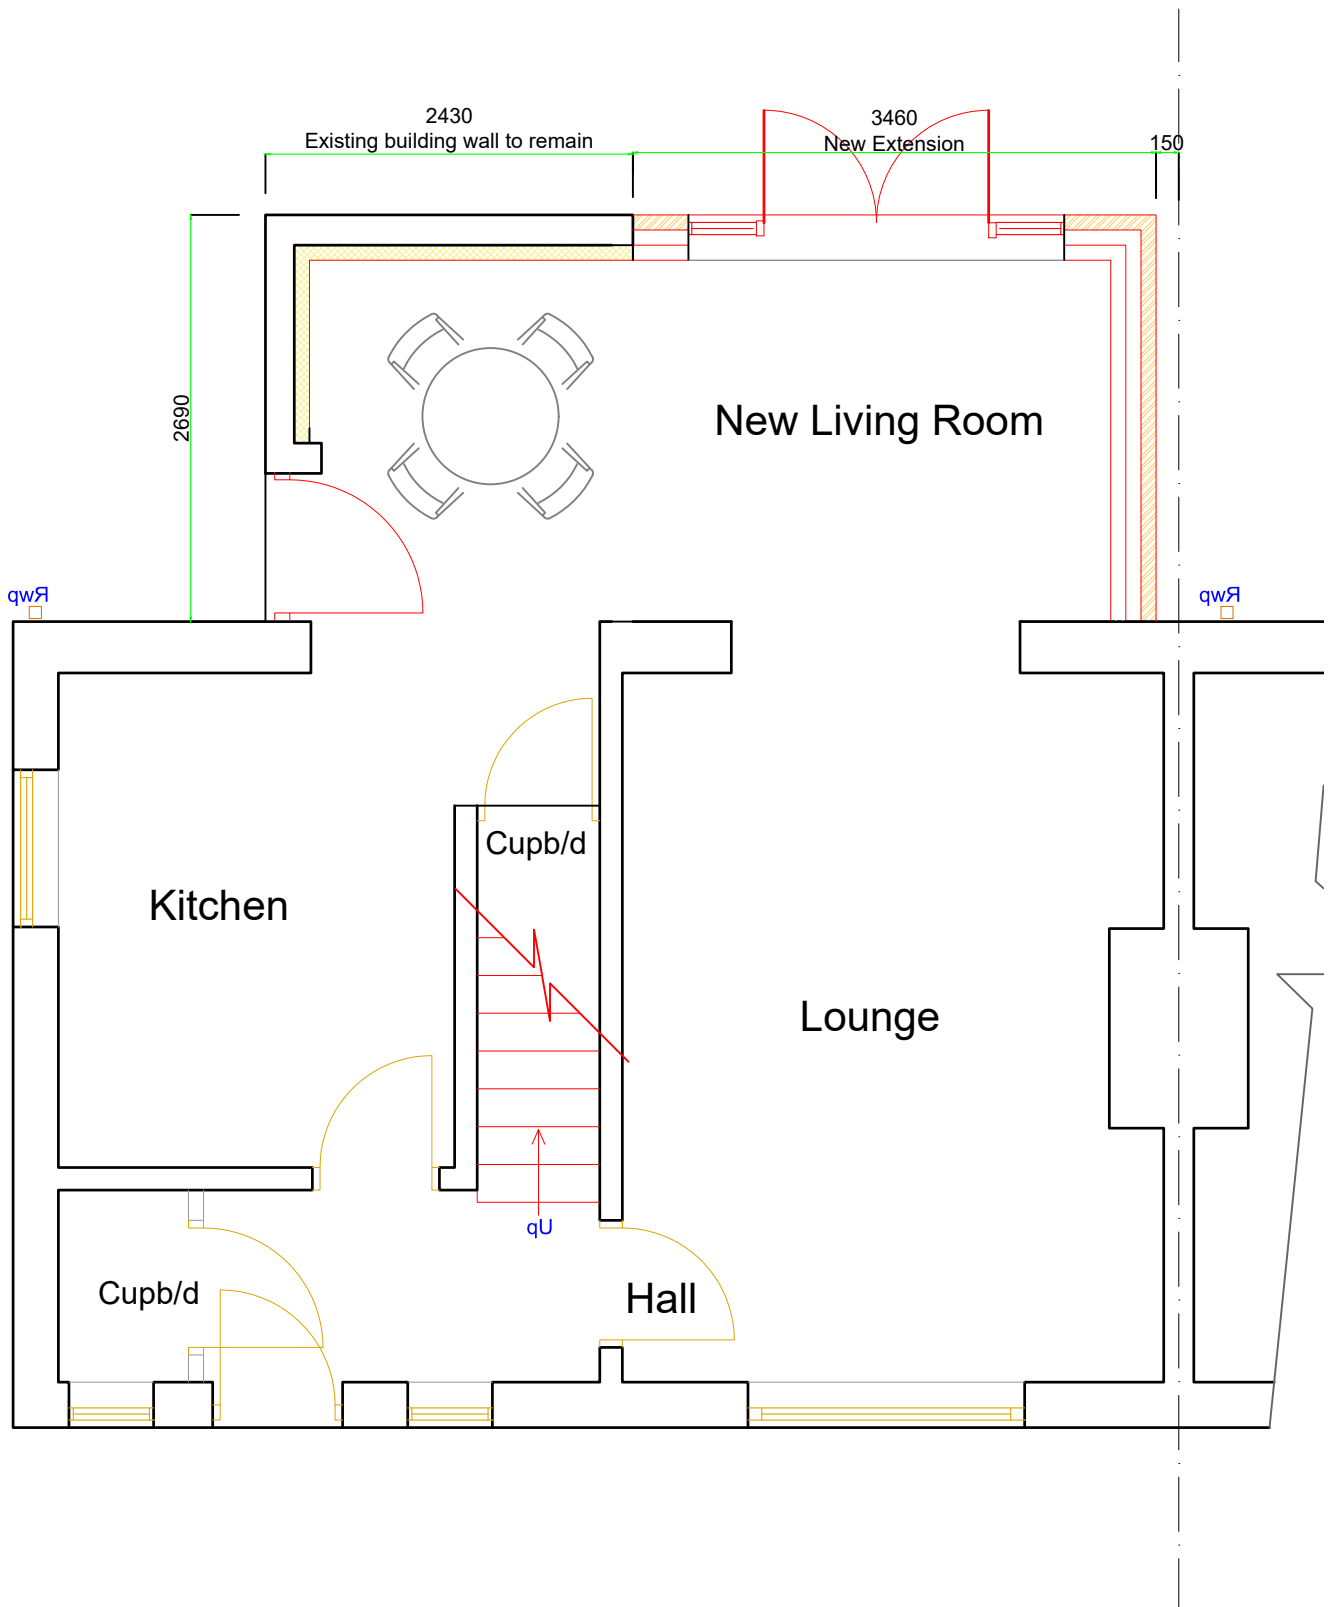

PROPOSED GROUND FLOOR PLAN

88 Walton St, OL10 2BD
 Proposed rear Extension , Part single
 and part first floor
 .
 DWG 005 A - Scale 1:50 at A4

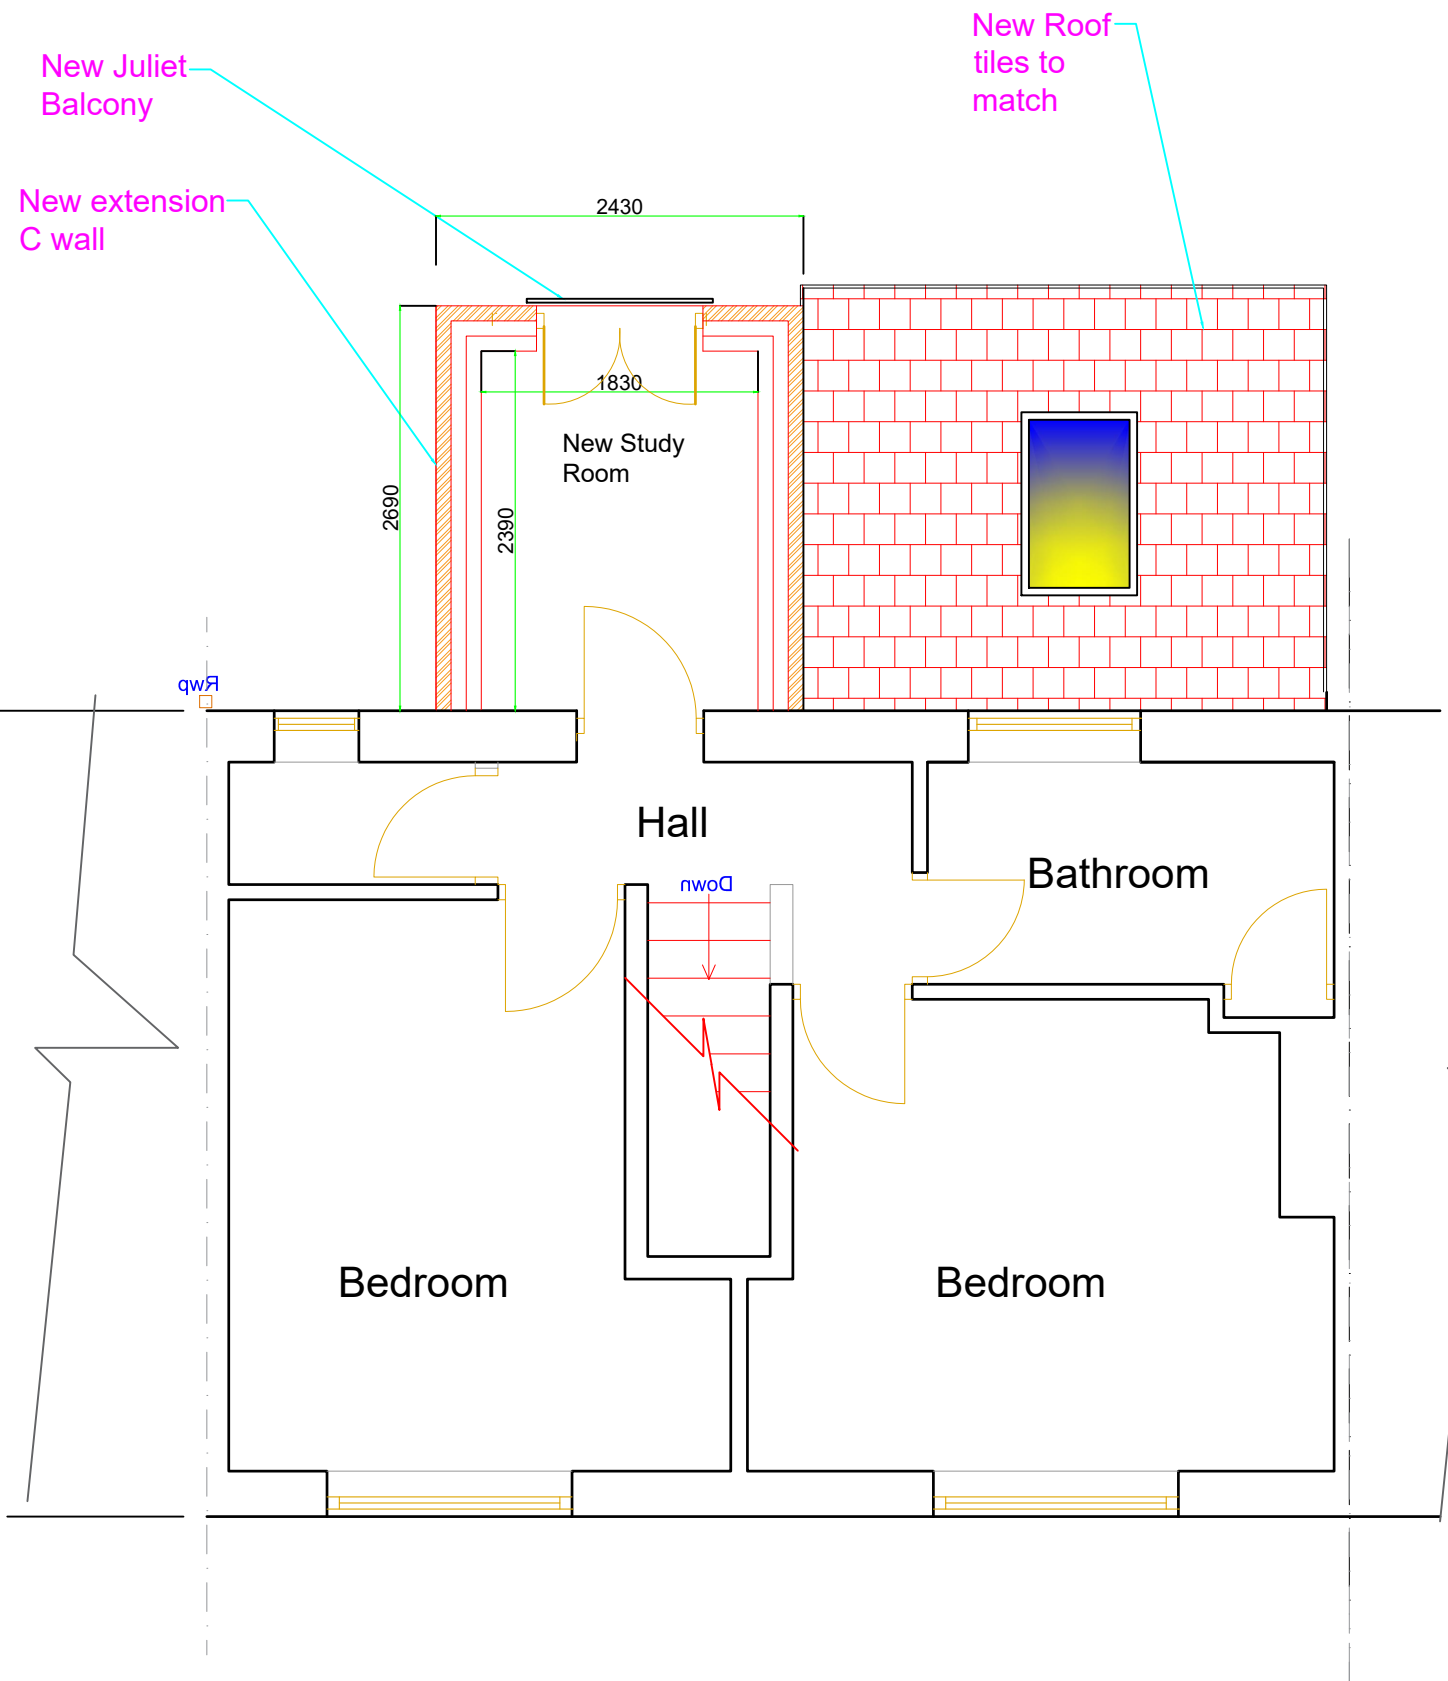


PROPOSED FIRST FLOOR PLAN

88 Walton St, OL10 2BD


Proposed rear Extension , Part single and part first floor

.DWG 006 - Scale 1:50 at A4

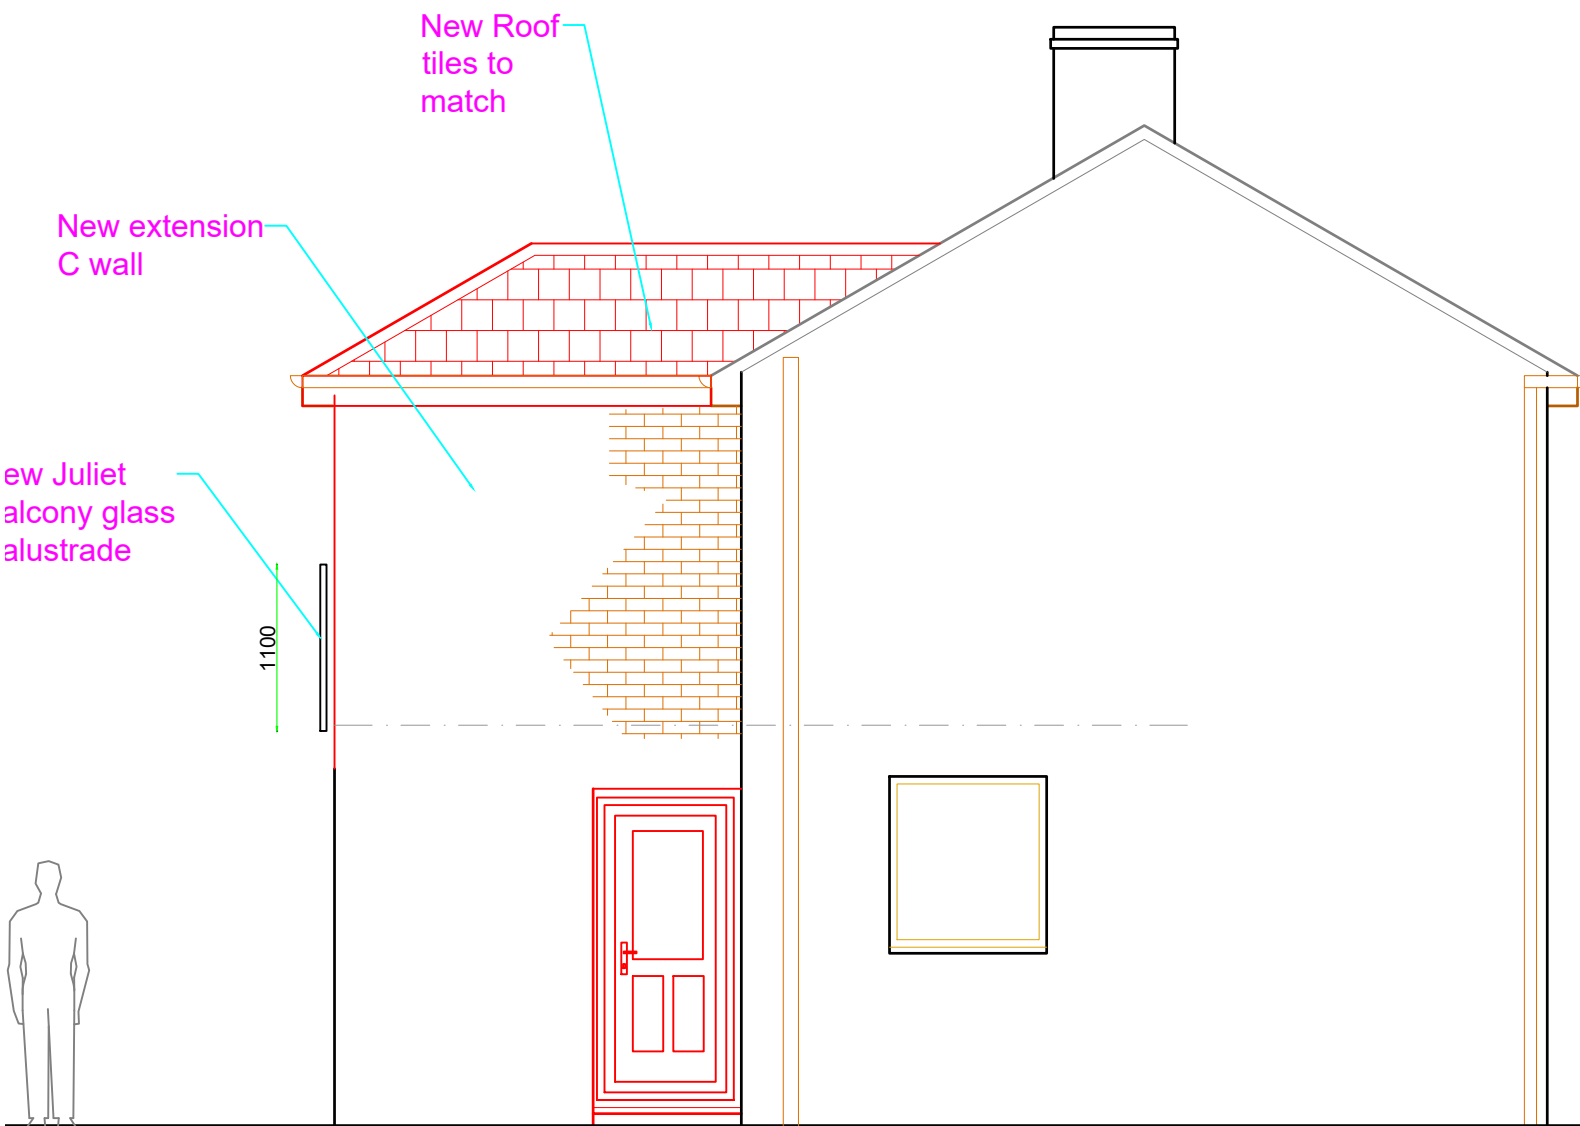


PROPOSED SIDE ELEVATION

88 Walton St, OL10 2BD
Proposed rear Extension , Part single
and part first floor
DWG 007 - Scale 1:50 at A4

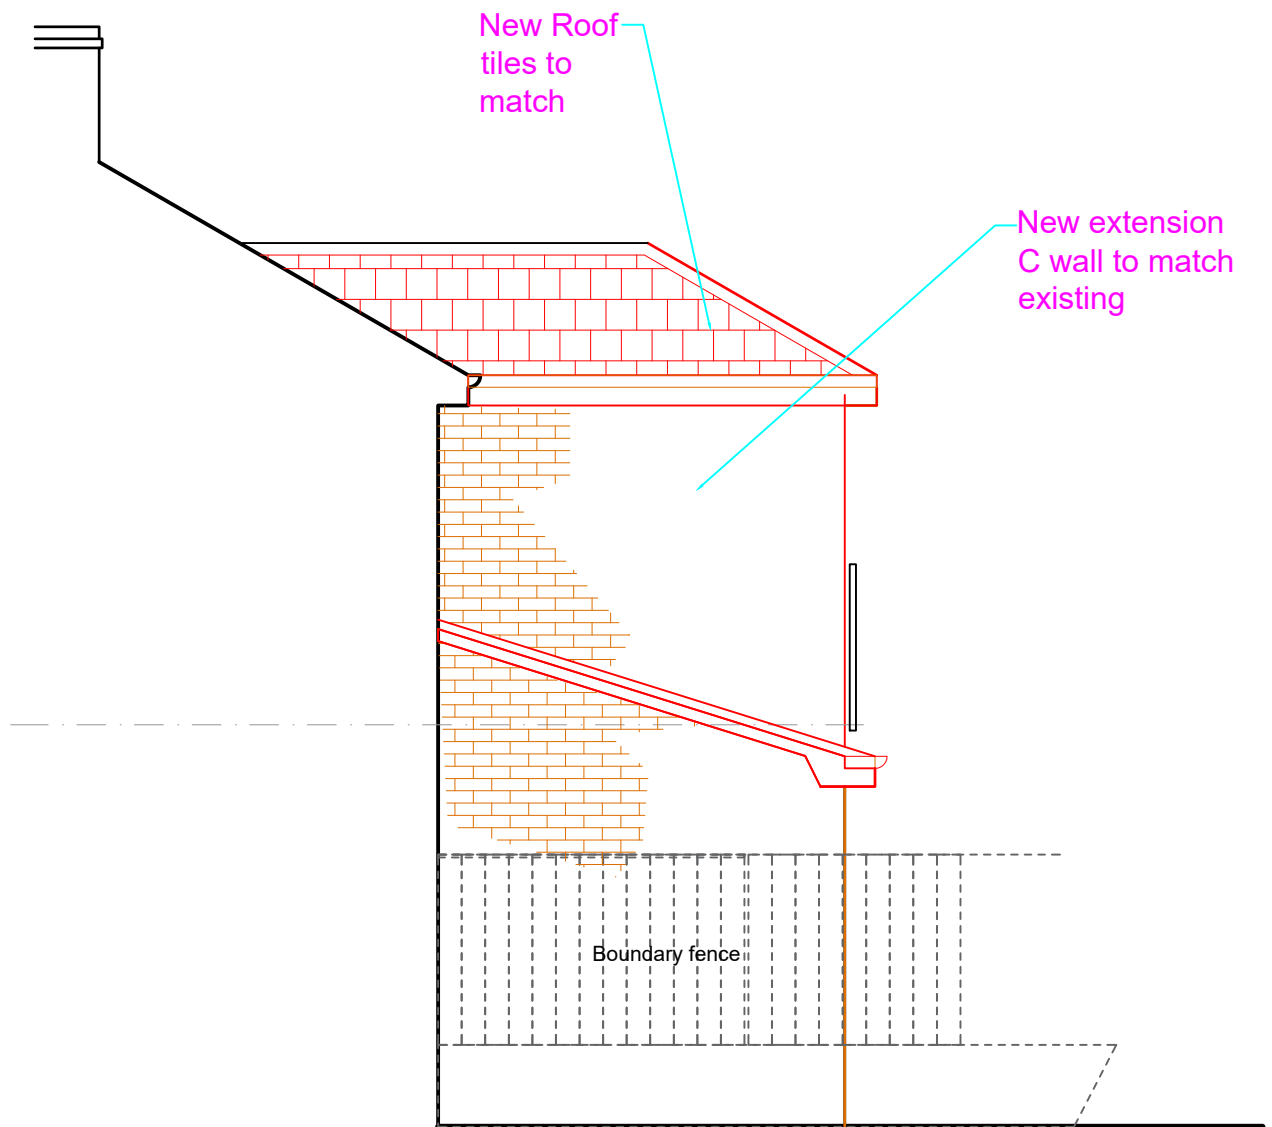



PROPOSED SIDE ELEVATION

88 Walton St, OL10 2BD
 Proposed rear Extension , Part single
 and part first floor
 •
 DWG 008 - Scale 1:50 at A4

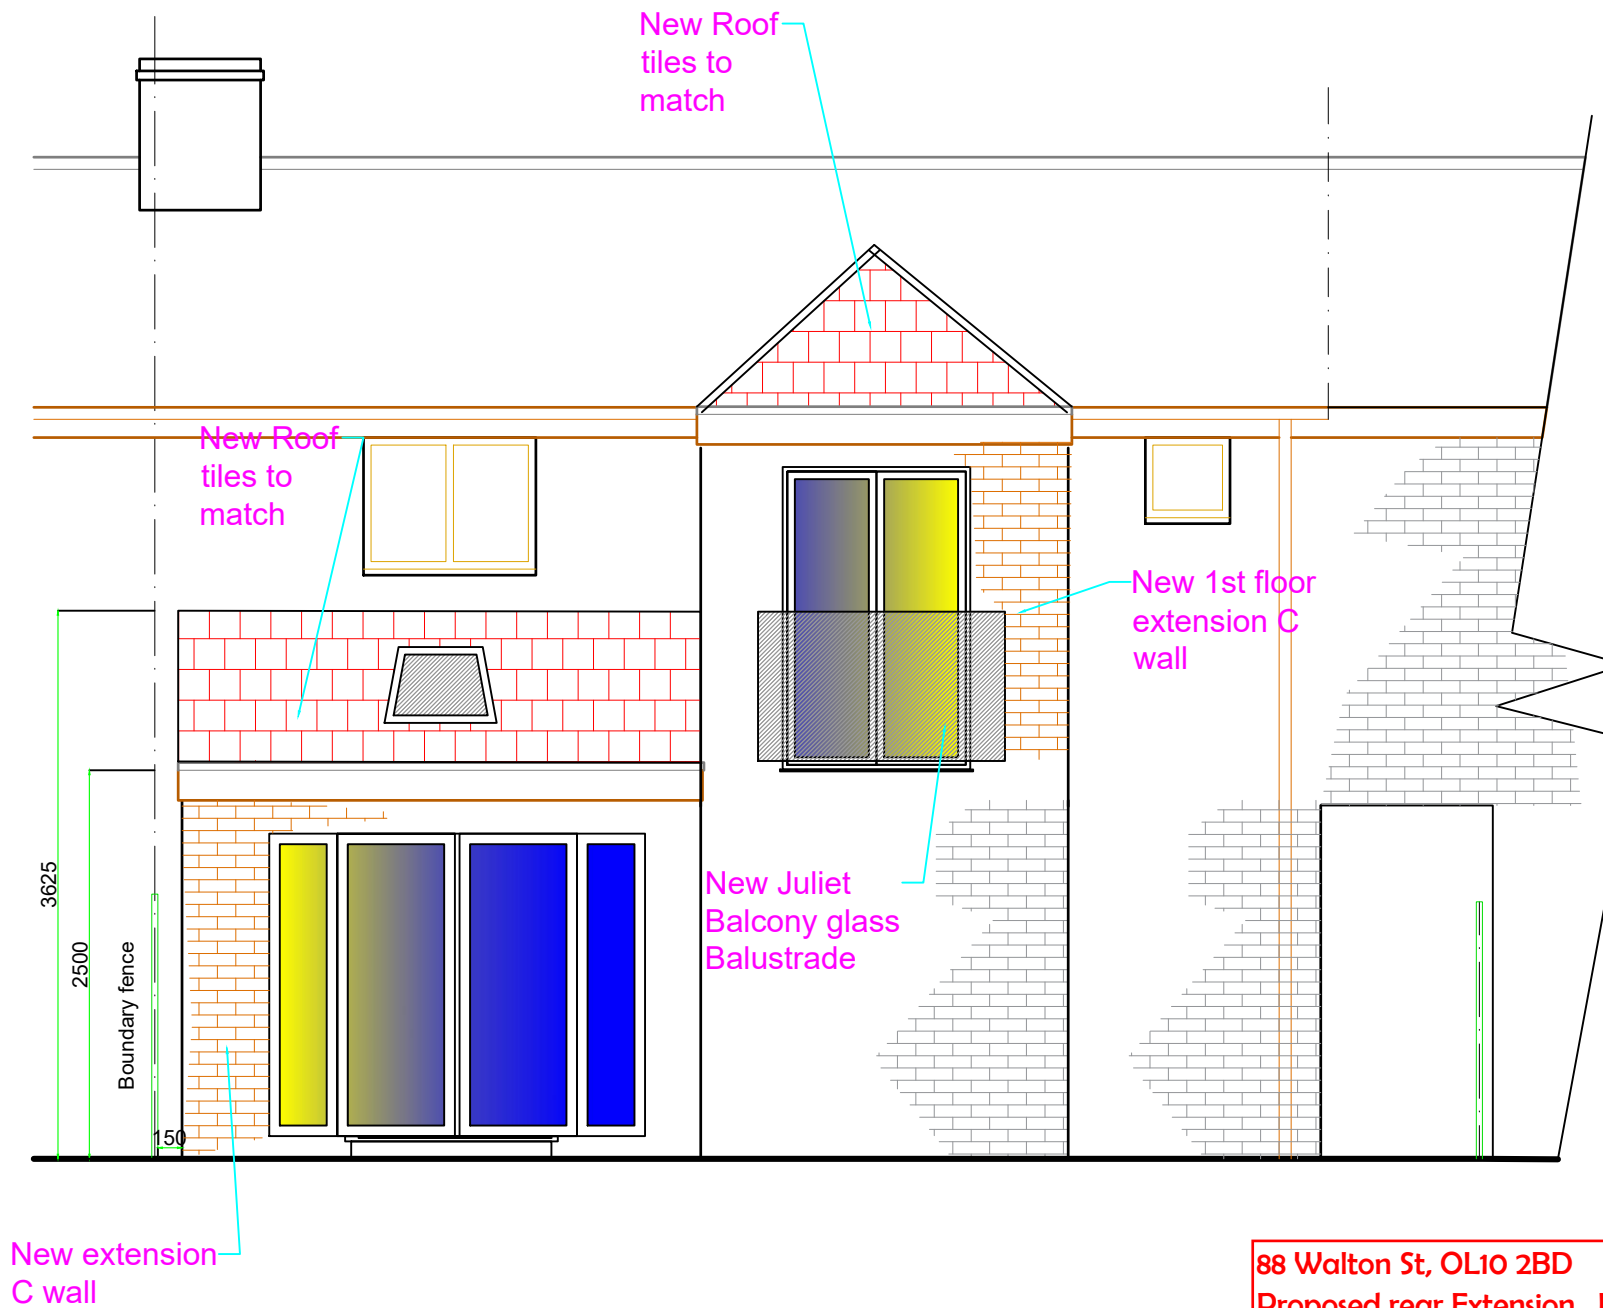

PROPOSED REAR ELEVATION

88 Walton St, OL10 2BD
 Proposed rear Extension , Part single and part
 first floor
 .
 DWG 009 - Scale 1:50 at A4

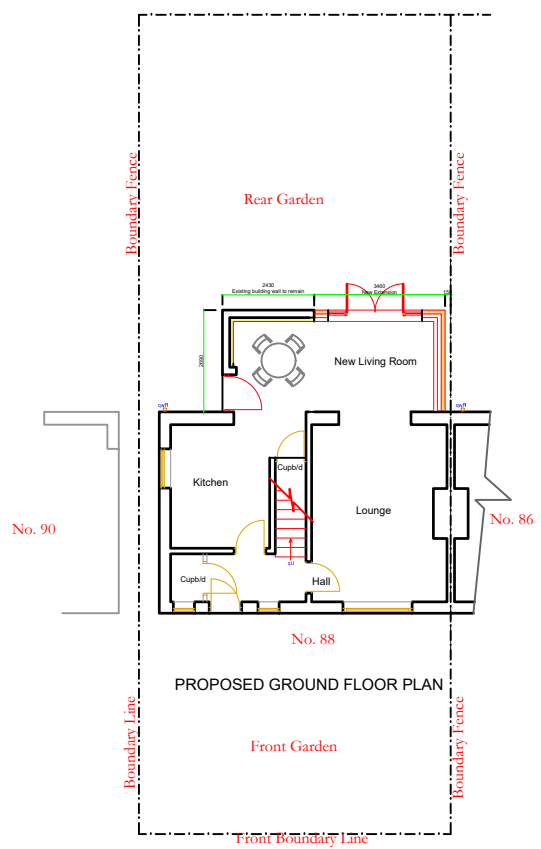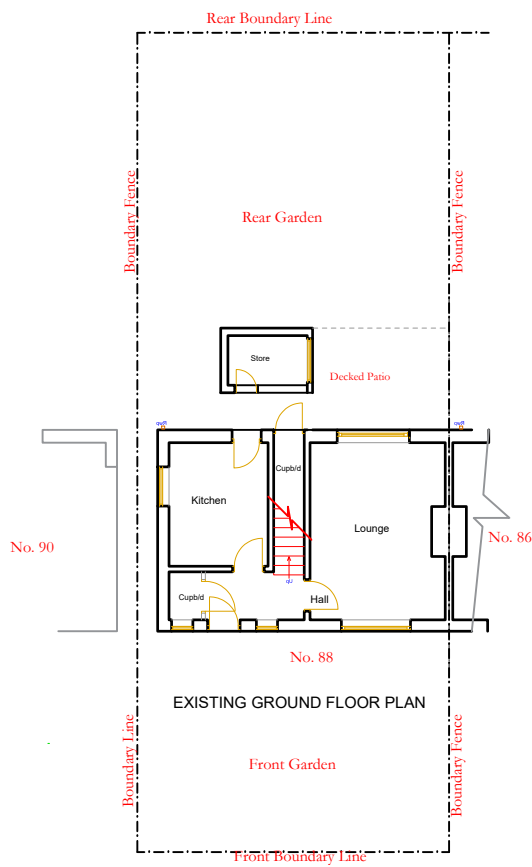

88 Walton St, OL10 2BD

Proposed rear Extension , Part single and part first floor

.

DWG 010 - Scale 1:200 at A4