




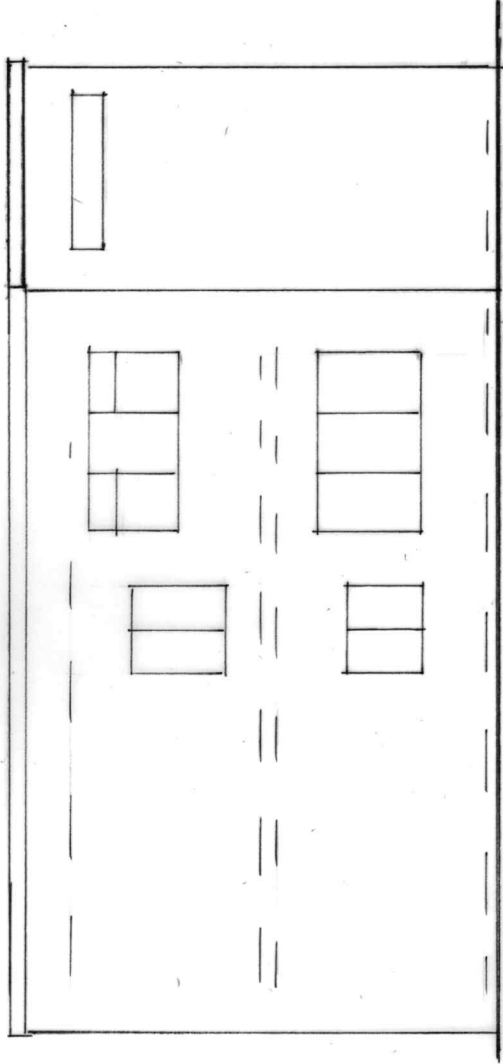


SIDE ELEVATION
(BEFORE / AFTER)

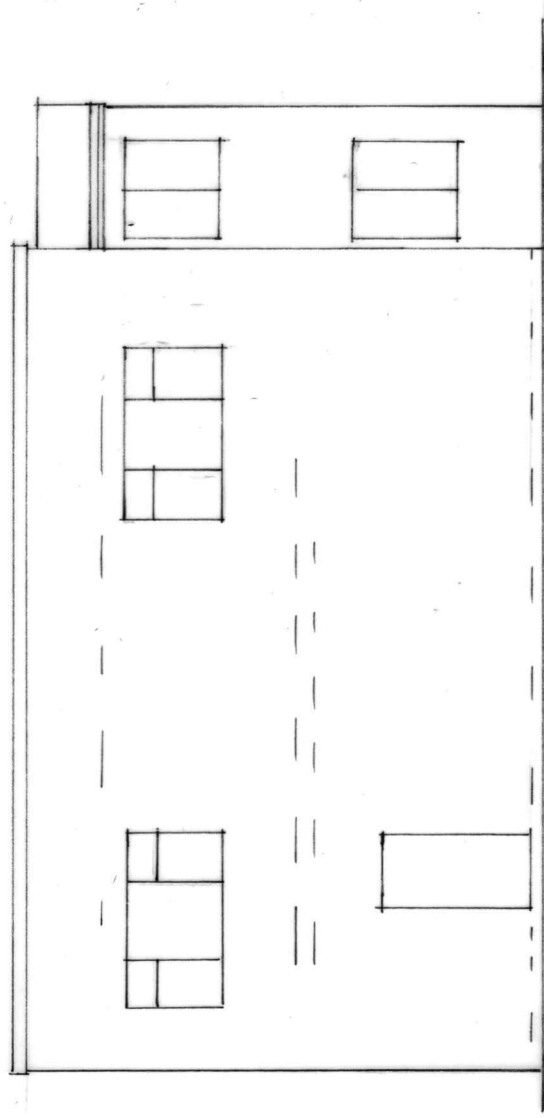


SIDE ELEVATION
(BEFORE / AFTER)

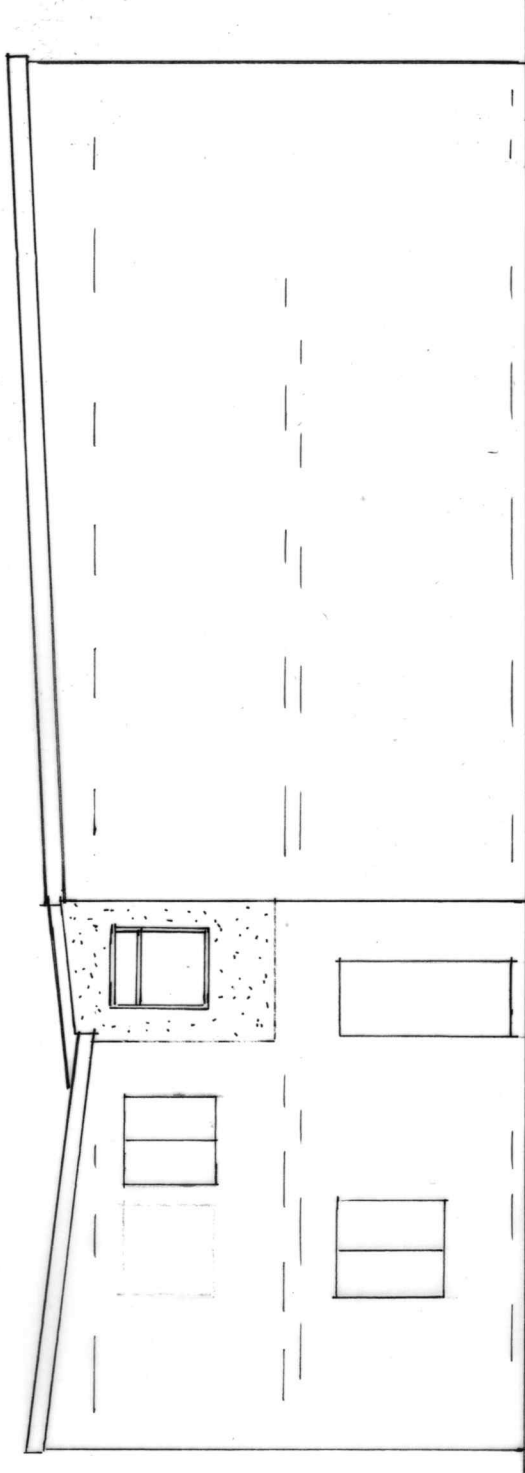


REAR ELEVATION
(AFTER)

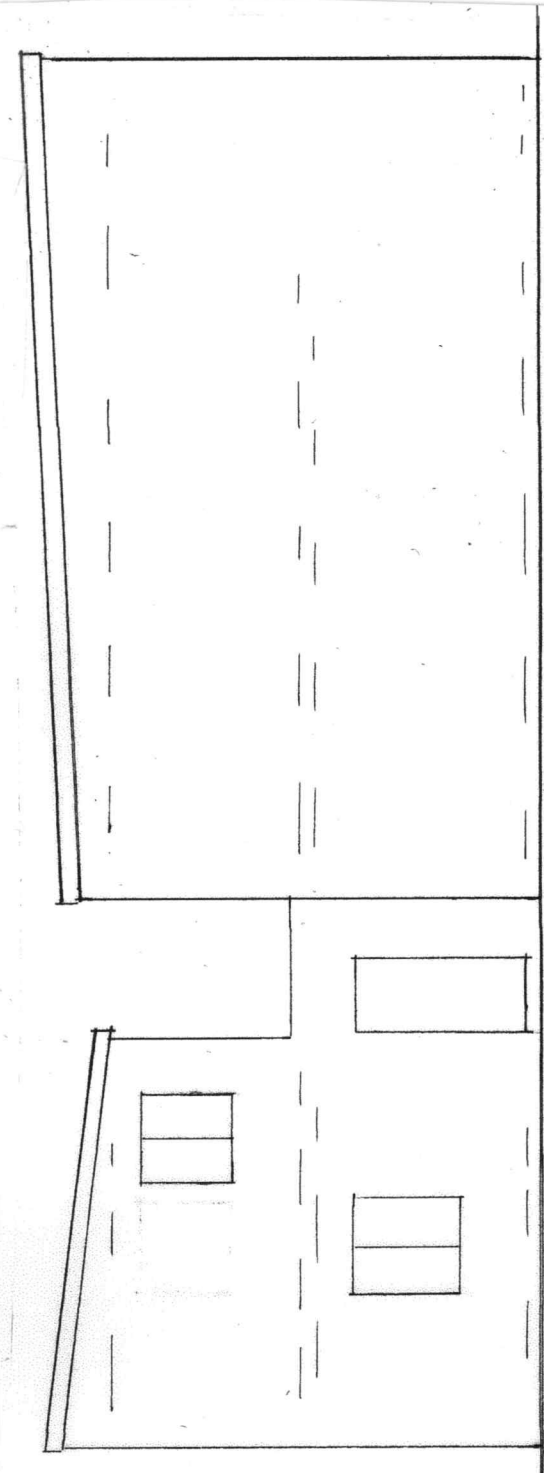

REAR ELEVATION
(BEFORE)

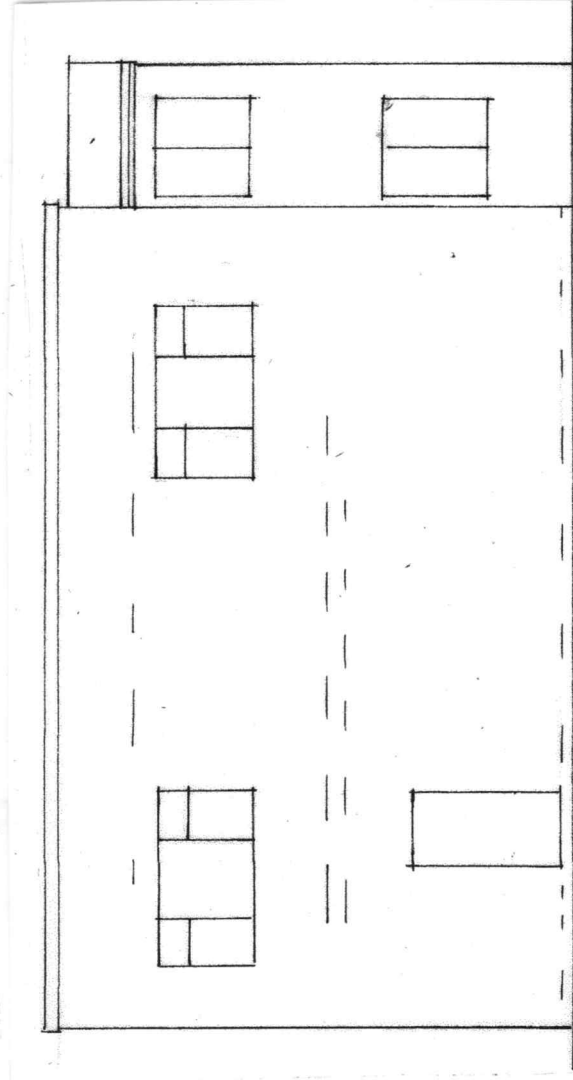

SIDE ELEVATION
(BEFORE)

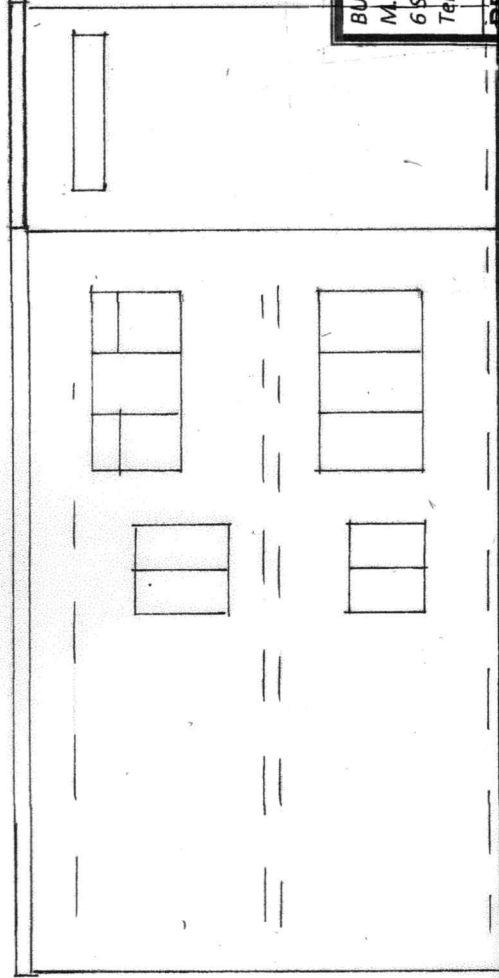

SIDE ELEVATION
(BEFORE)

BUILDING DESIGN SERVICES
M. FAROOQ
6 Stock Close, Shawclough, Rochdale OL12 6BB
Tel: 01706 712231 Mob: 07967605763

RETROSPECTIVE APPLICATION FOR THE FIRST FLOOR
EXTENSION TO EXISTING BUILDING AT
BEECHWOOD HOUSE MILNROW ROAD ROCHDALE OL16 2AA

For: Mr. MUNIR AHMED

Elevation

Scale 1:100

2016/4