
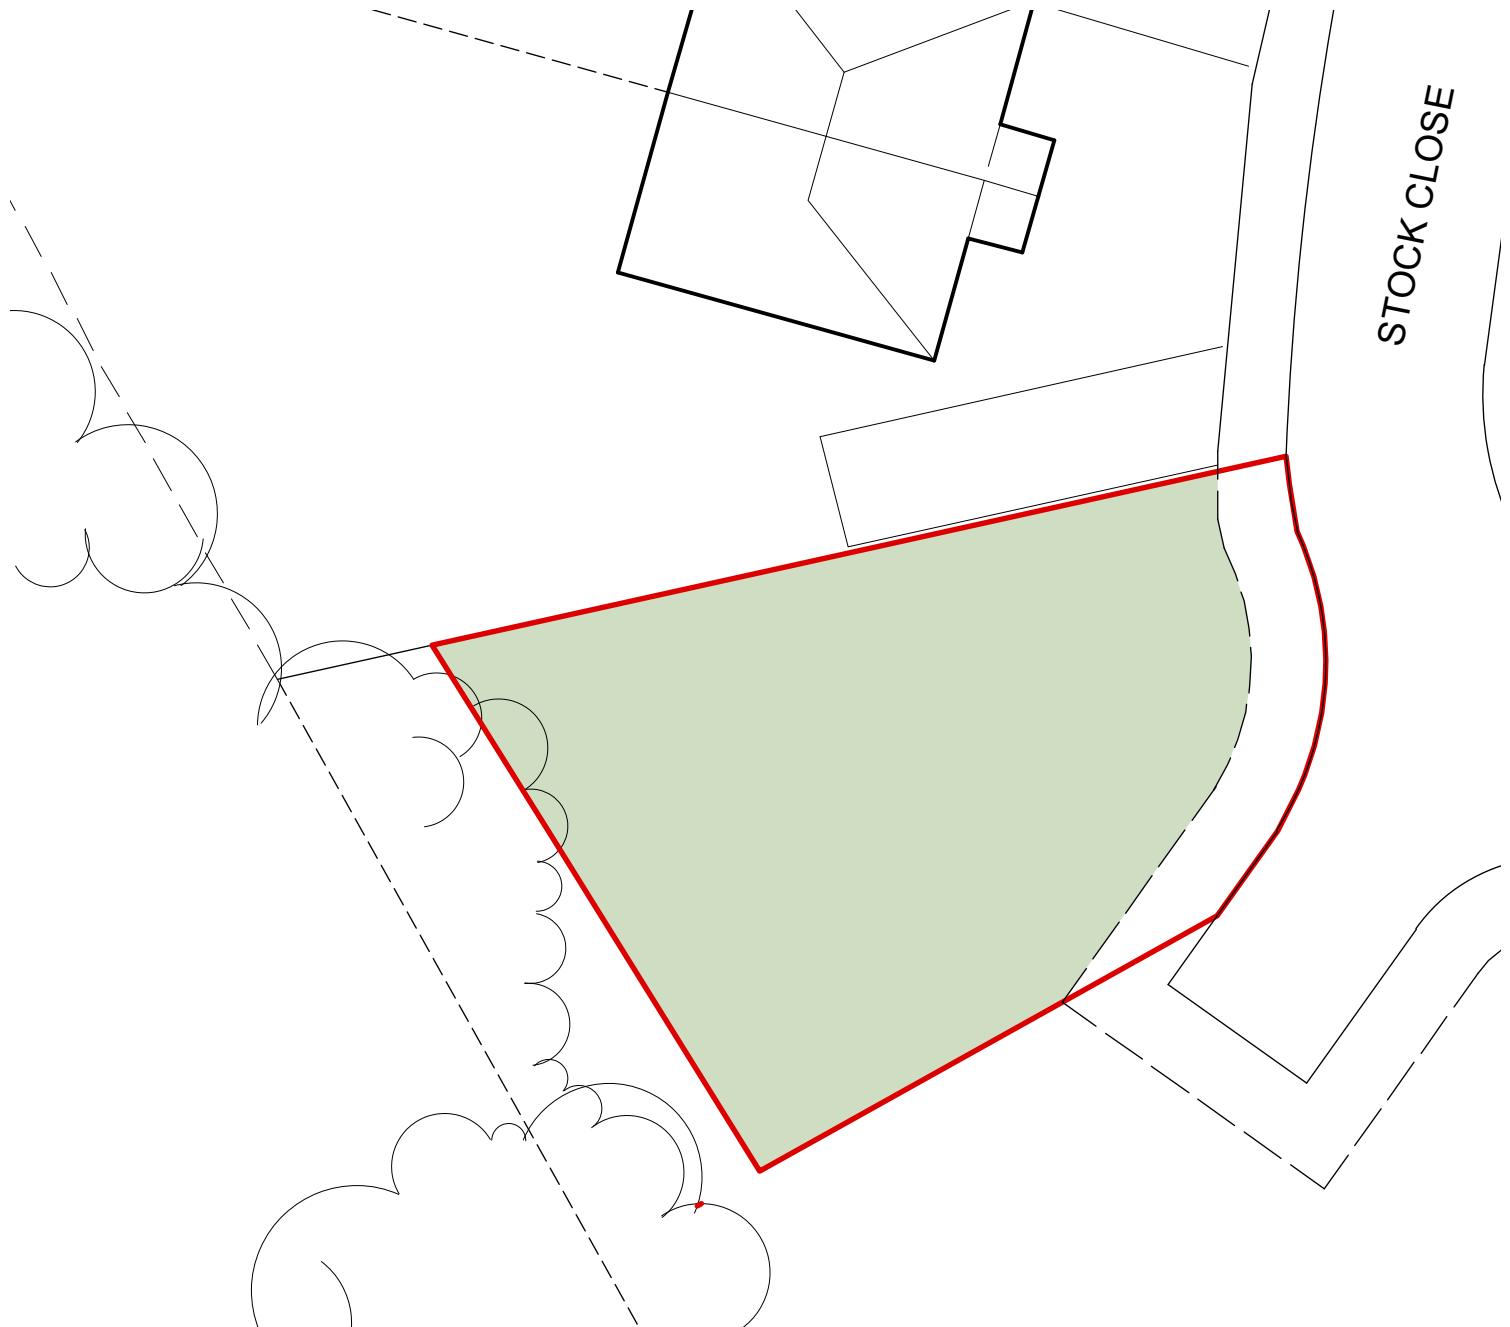


Reproduced by permission of Ordnance Survey
on behalf of The Controller of His Majesty's
Stationery Office.
© Crown Copyright. All rights reserved.
Licence number AR 169552

 

Revision

Project

New Double Garage

Address

**Land off Stock Close,
Rochdale, OL12 6BB**

Client

Mr R. Brown

Drawing

Existing Site Plan

NotForConstruction



Chartered Architects
RIBA Chartered Practice

www.storah.com mail@storah.com 01706 813214

Scale	Sheet Size	Date	Drawn
1:200	ISO A4	Sept 23	LA

Drawing Number	Revision
----------------	----------

23-038 - 003

© Storah Architecture Ltd.