



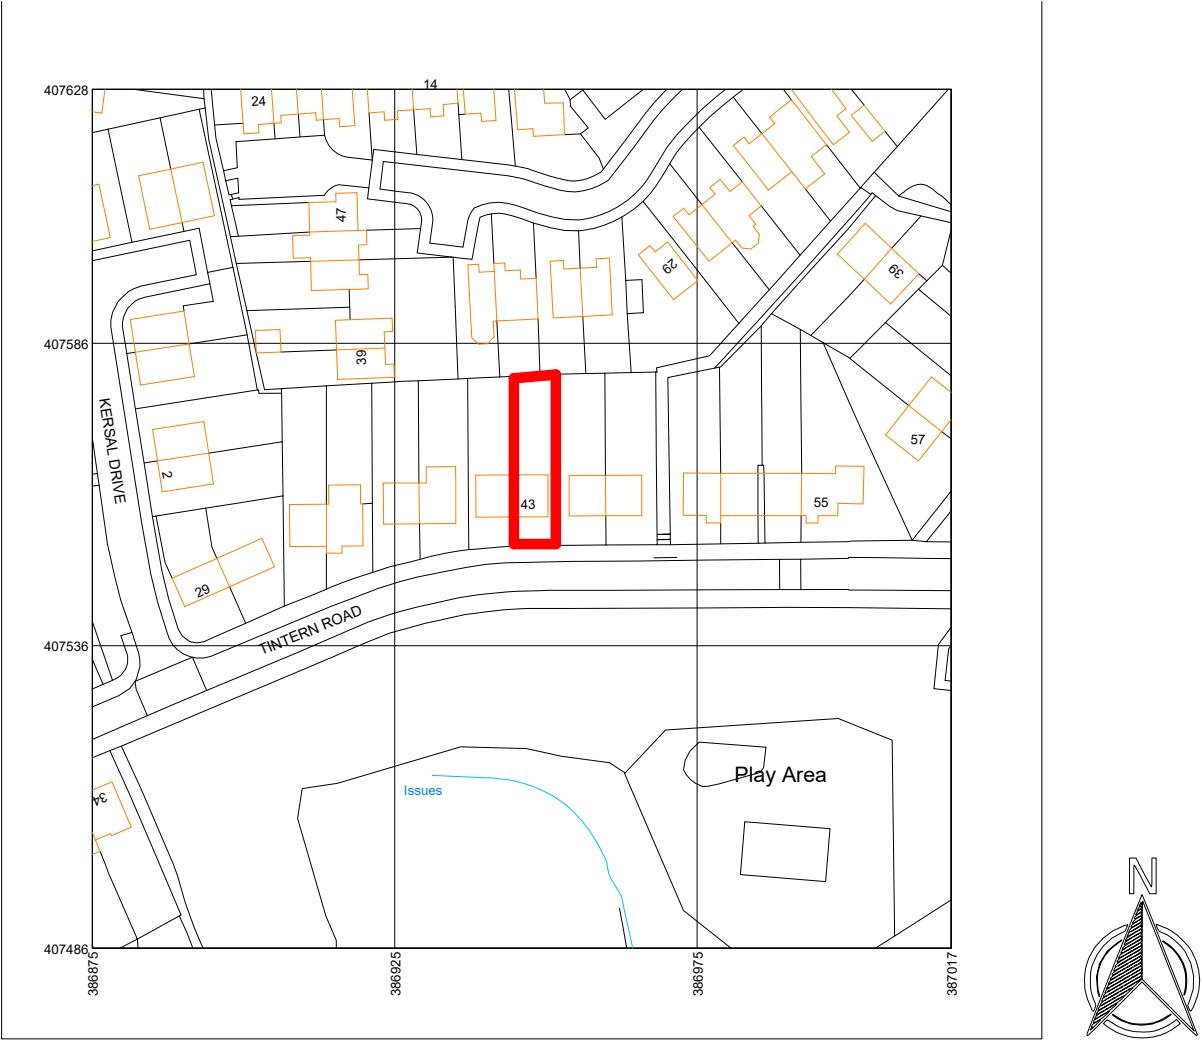

1 LOCATION PLAN
1 : 1250

RED LINE INDICATING SITE
BOUNDARY
43 Tintern Road Middleton M24 6HT

Rev	Description	Date	Dr by	App by
original by NK		date created 20/03/25		approved by NK

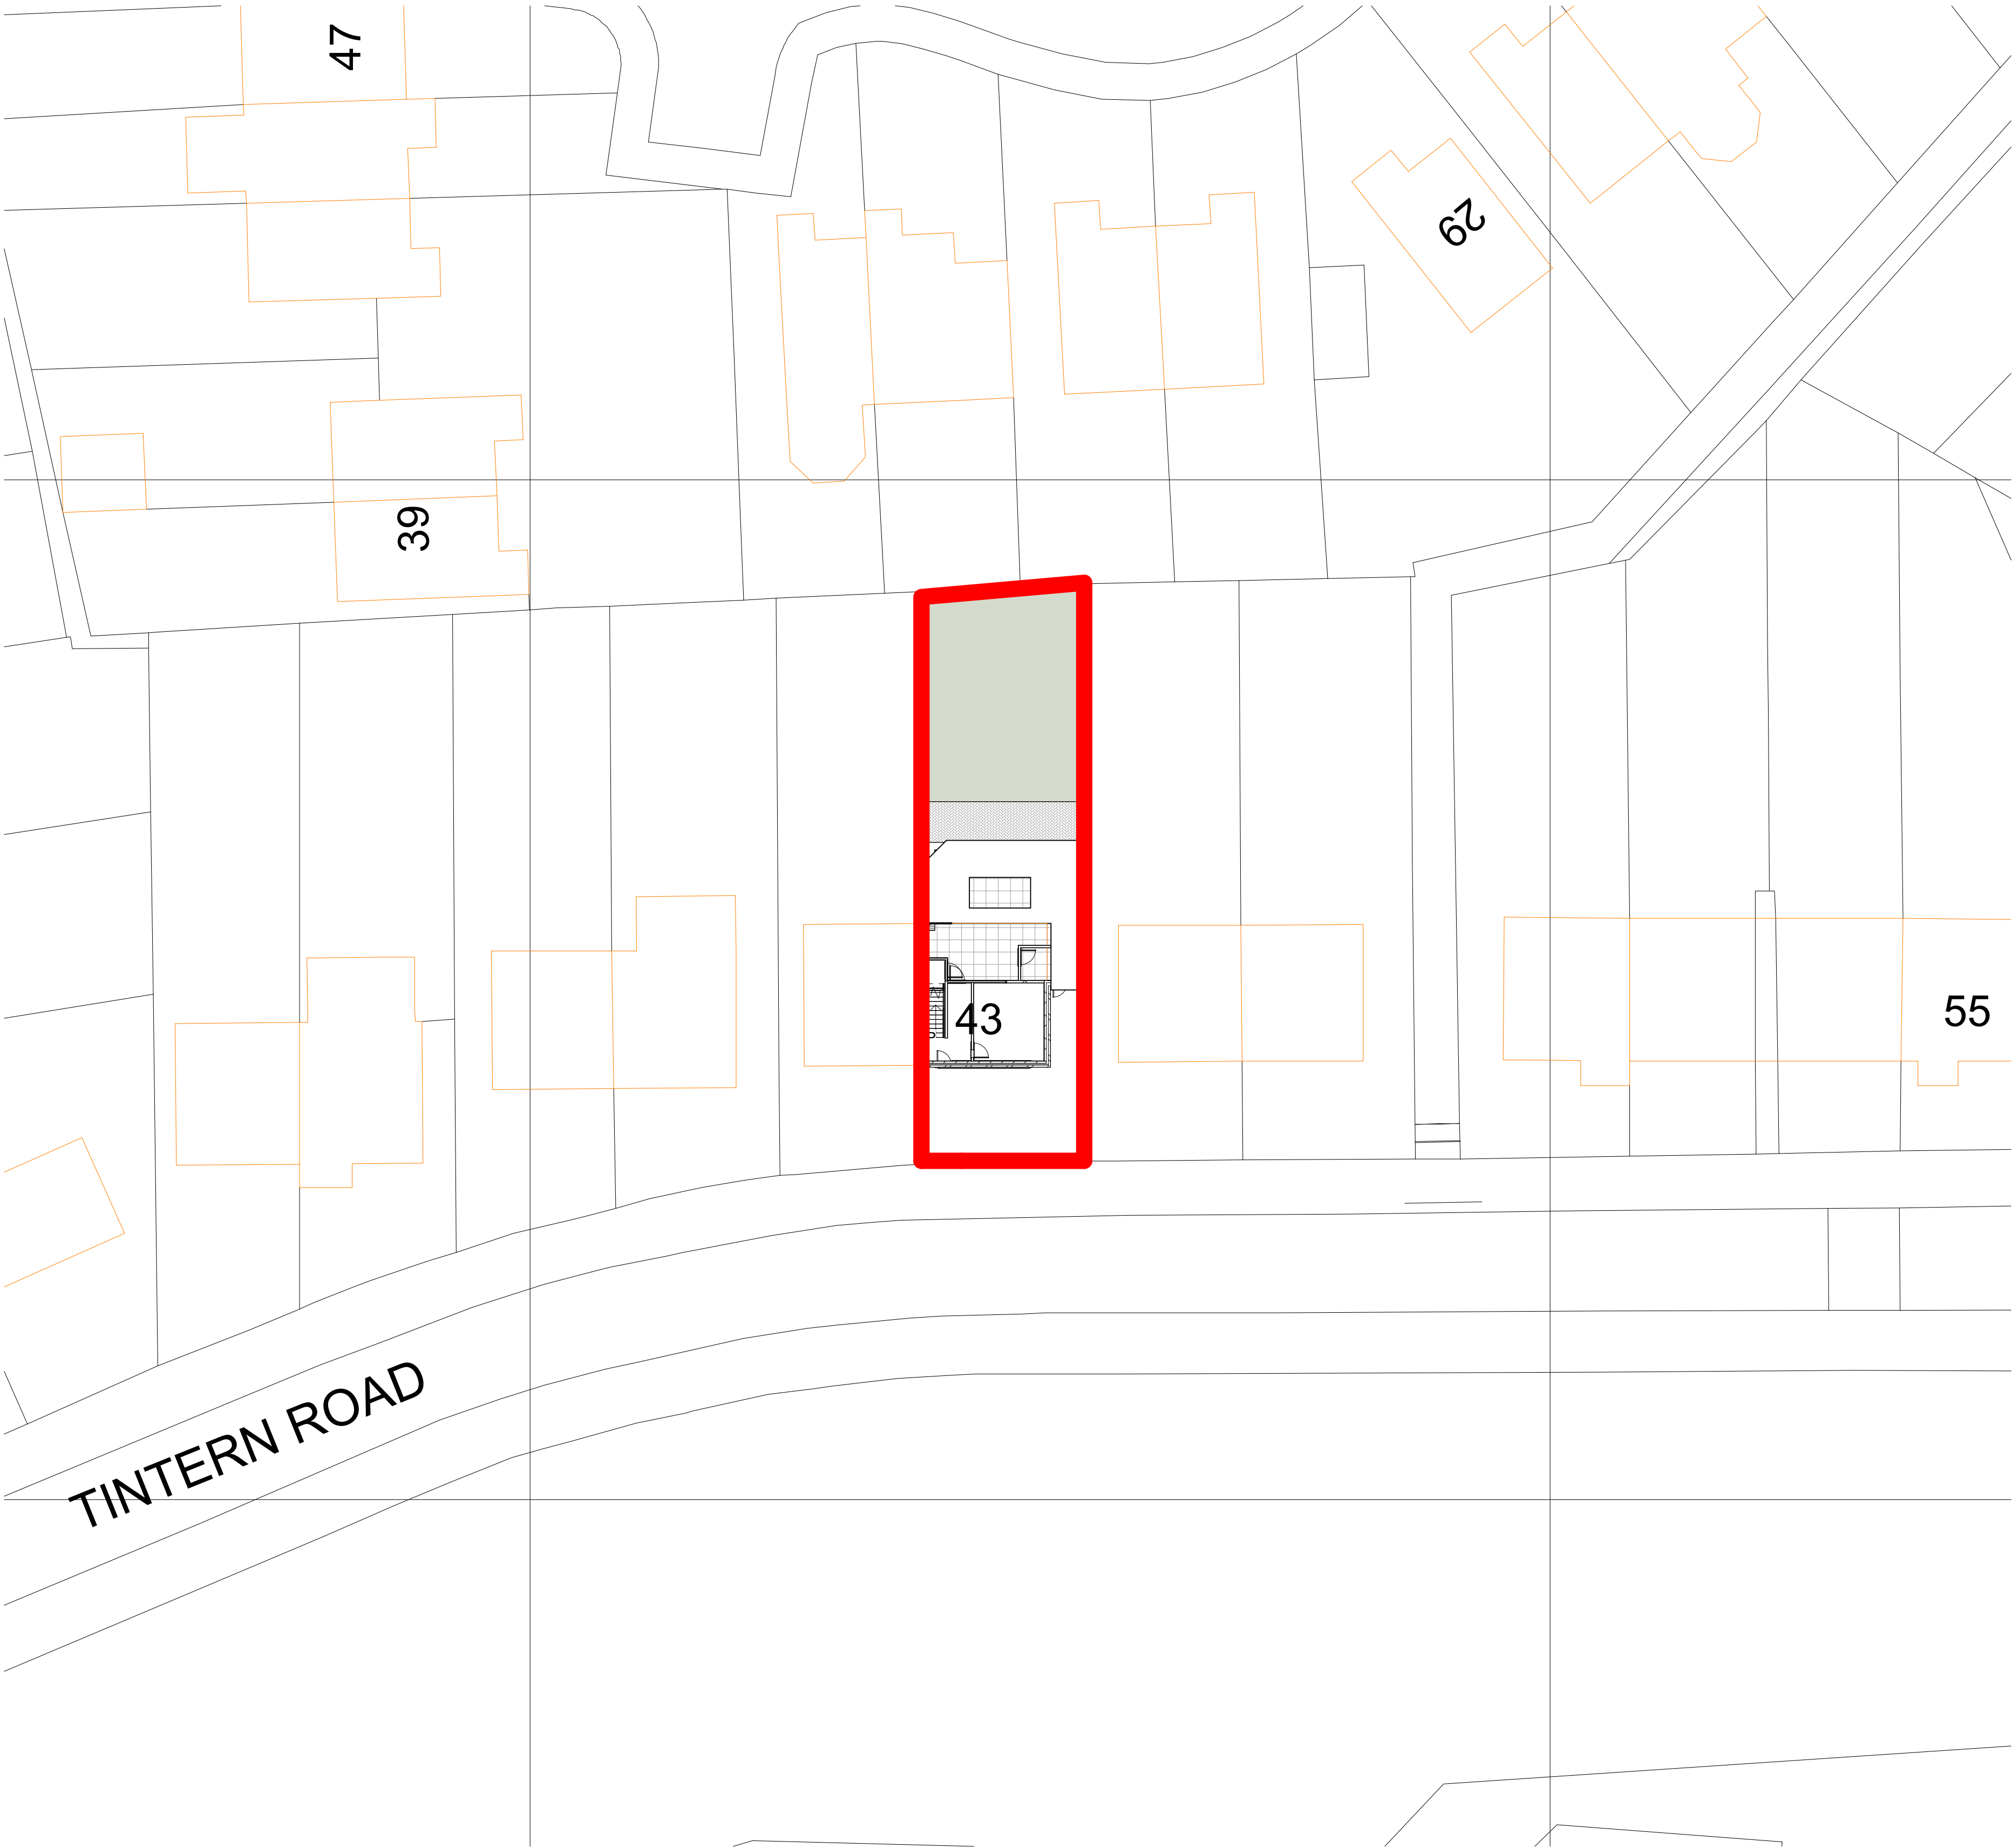

client name MRS ANEESA			
project 43 Tintern Road Middleton M24 6HTE - SIDE AND REAR SINGLE STOREY EXTENSION			
drawing PROPOSED SITE AND LOCATION PLAN			
computer file C:\Users\TRADE\Documents\NK\43 Tintern Road Middleton M24 6HT\43 Tintern Road Middleton M24 6HT V2.rvt		plot date	
project number 2024.10001.6764		scale As indicated @A1	
drawing number A108		rev	issue status

This drawing is to be read in conjunction with all related drawings. All dimensions must be checked and verified on site before commencing any work or producing shop drawings. The originator should be notified immediately of any discrepancy. This drawing is copyright and remains the property of NK Architectural.

2 SITE PLAN
1 : 200