




PURPOSE OF ISSUE	PLANING
Do not scale from this drawing. All information should be checked by the contractor site before commencing work. Any discrepancies should be reported to the architect immediately. All rights are reserved and are not transferable. Unauthorized reproduction of this drawing are not permitted.	
AFRSTUDIO AFR STUDIO LIMITED 173-A Dickenson Road, Longsight Manchester, M13 0YN	
PROJECT: 34 MIDDLETON ROAD, HEYWOOD, OL10 2HX, UK	
DRAWING TITLE: EXISTING BUILDING PLANS	
DRG. NO: DR-02	CHECKED BY: AMJAD TAHIR
DRG. SCALE: 1:100@A2	DATE: 31-08-2023

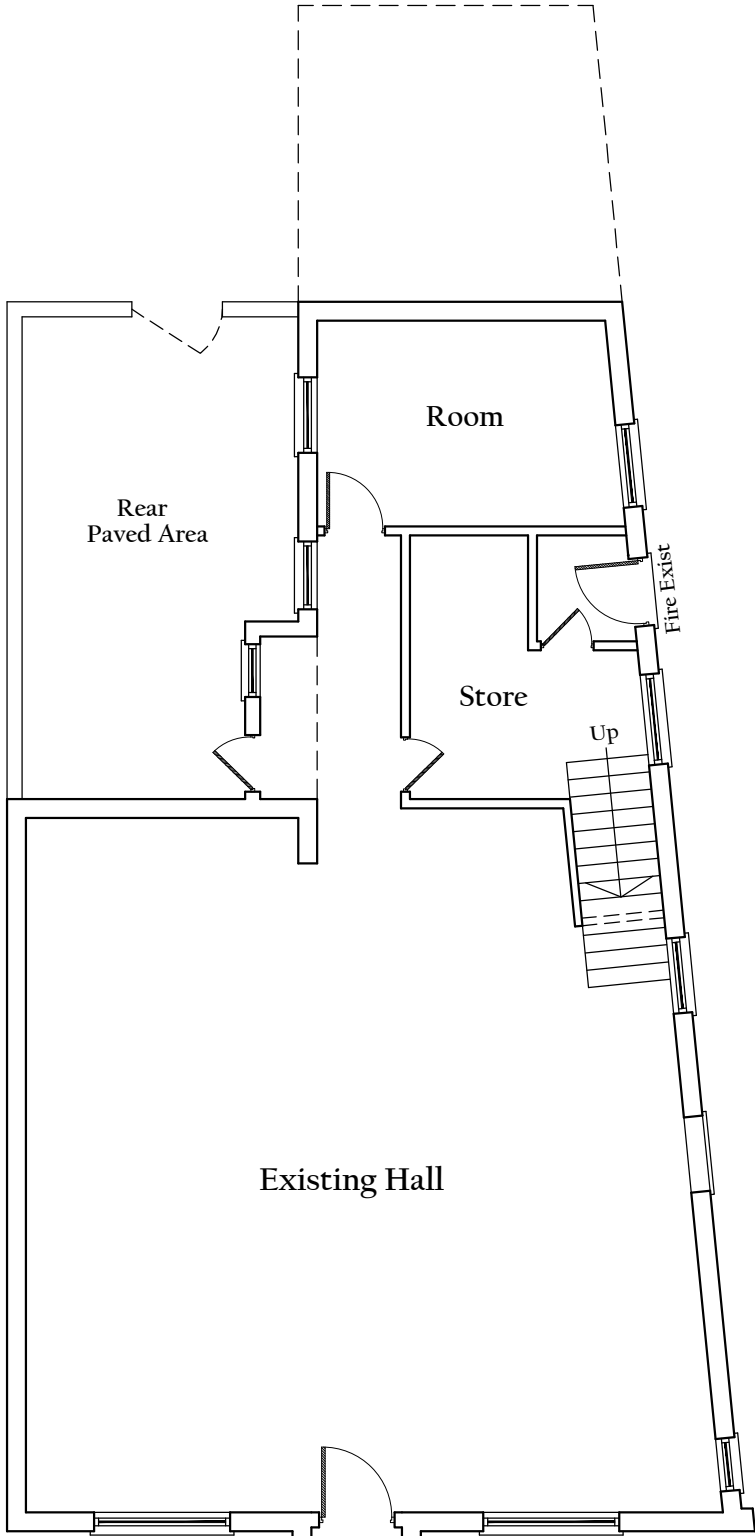

Existing Ground Floor Plan

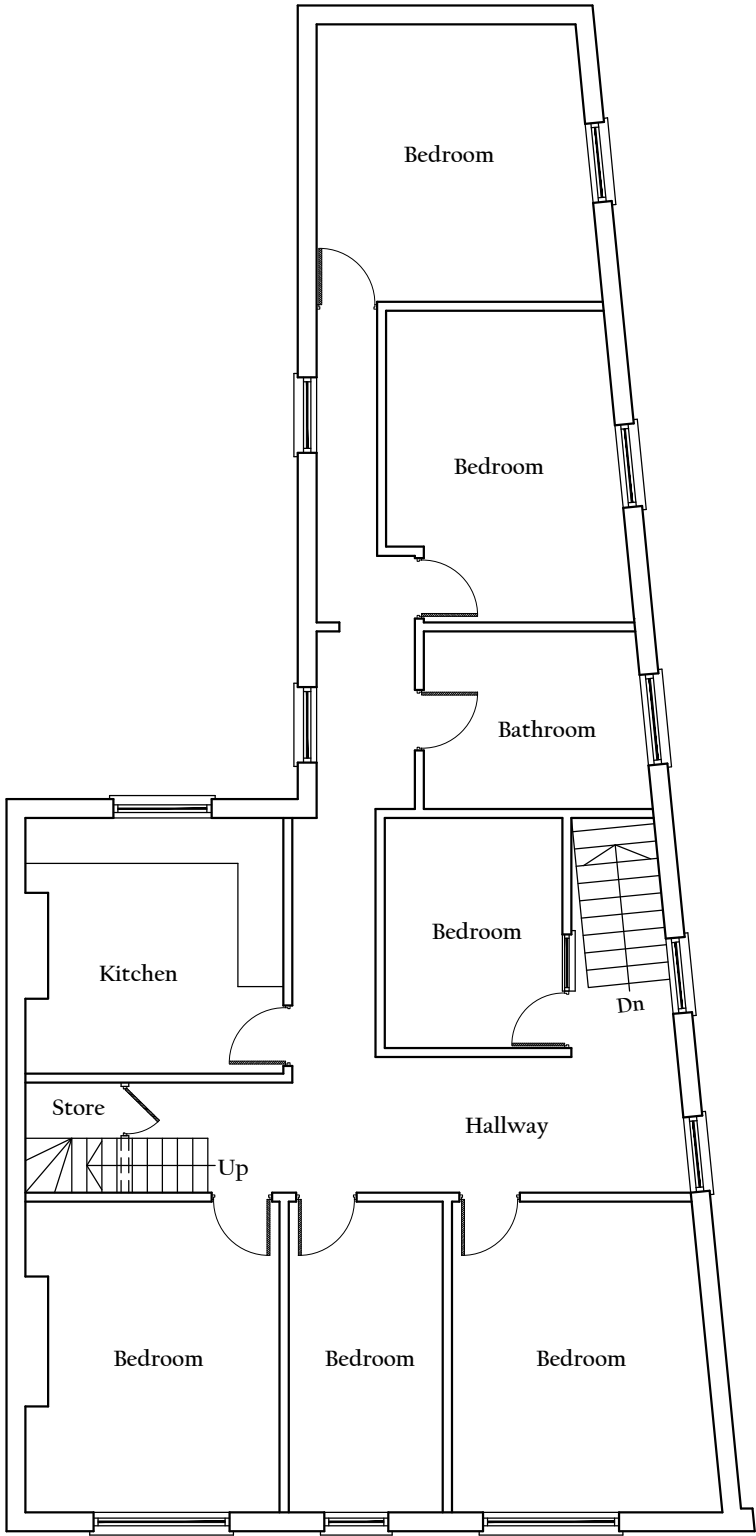

Existing First Floor Plan

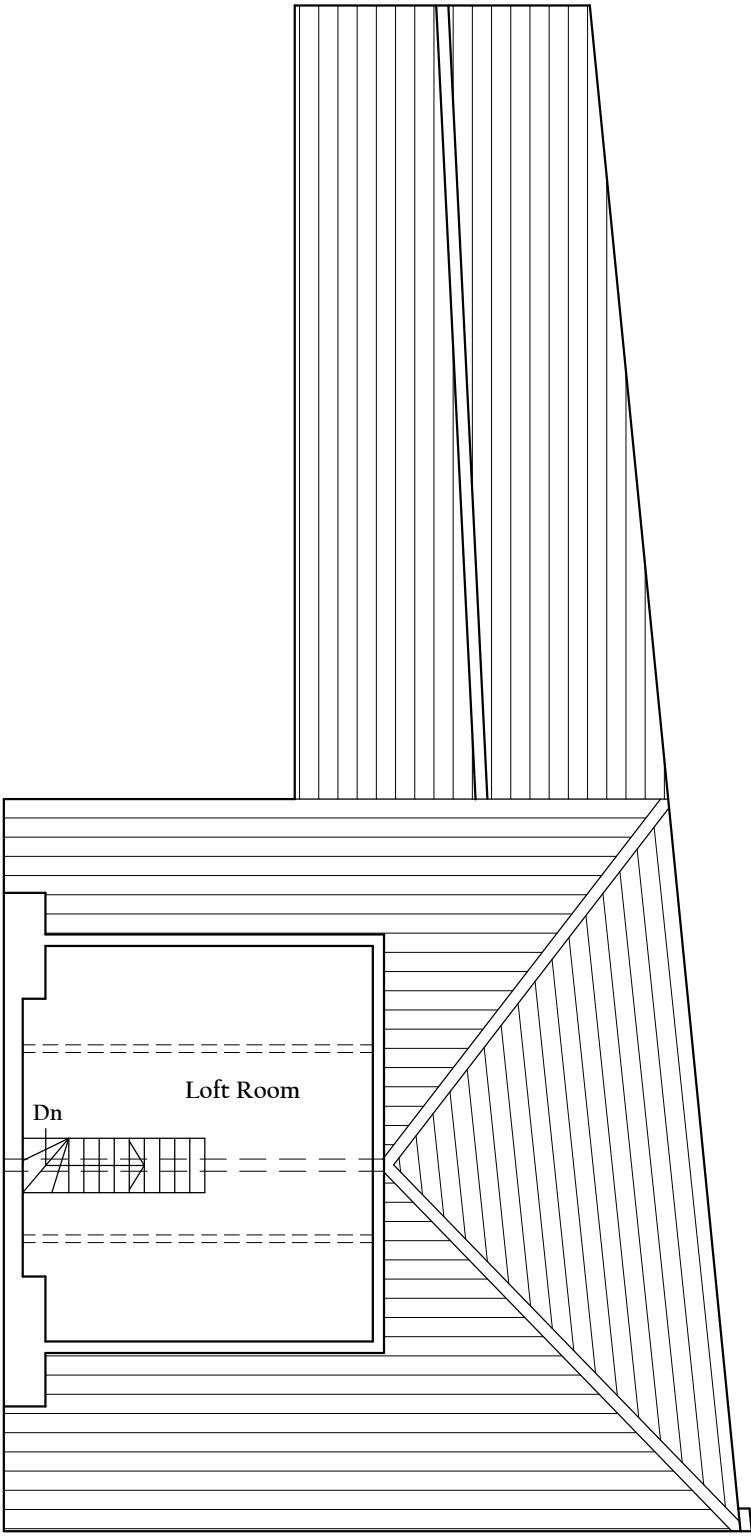

Existing Loft Plan