

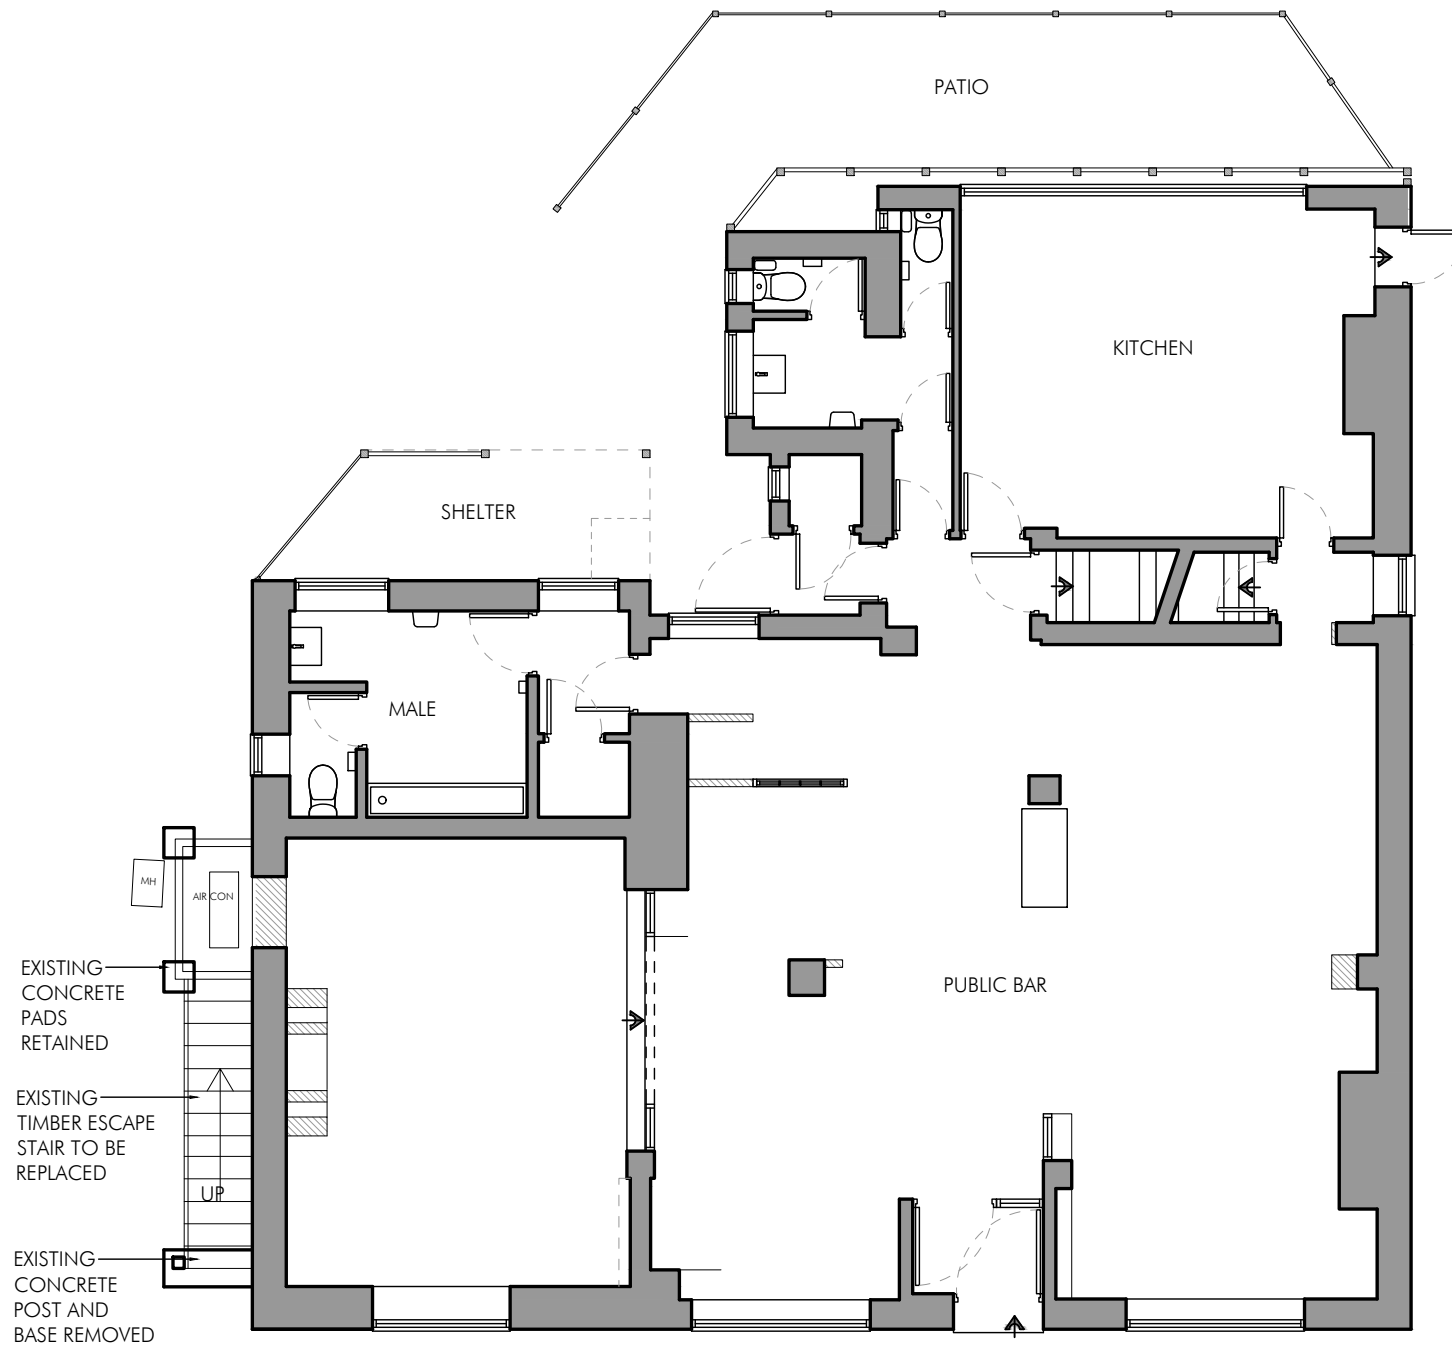


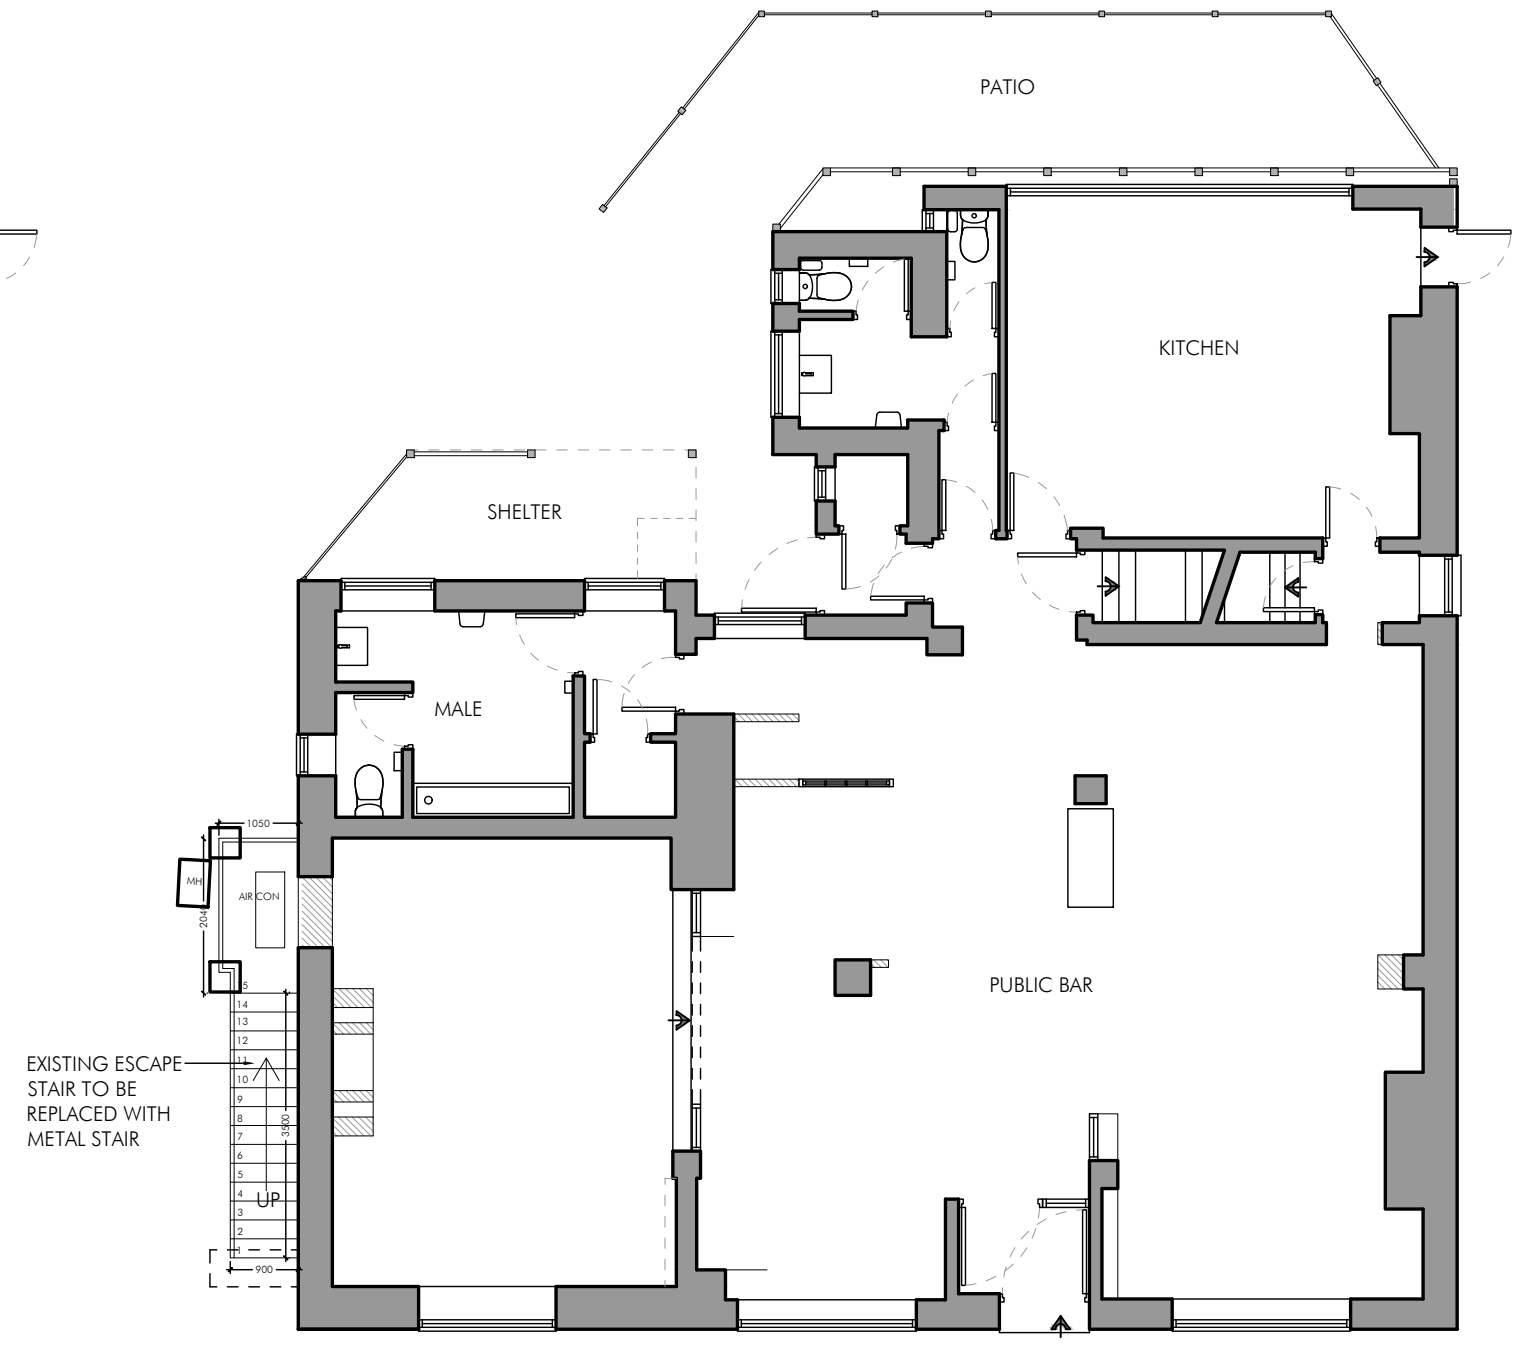

EXISTING GROUND FLOOR PLAN

 

PROPOSED GROUND FLOOR PLAN

P1	DRAWN	21.03.25
PLG Design Ltd DESIGN PLANNING PROJECT MANAGEMENT 		
T - 0161 464 6675 M - 07795 296644 E - paul.gill@plgdesign.co.uk		Unit 11 National Trading Estate, Bramhall Moor Lane, Hazel Grove, Stockport, SK7 5AA
Client	Frederic Robinson Ltd	
Address	The Grapes, Bamford	
Title	Existing and Proposed Ground Floor Plans	
Scale	1:100 @ A3	
Job Number	Drawing Number	Issue
22179	PL02	P1