



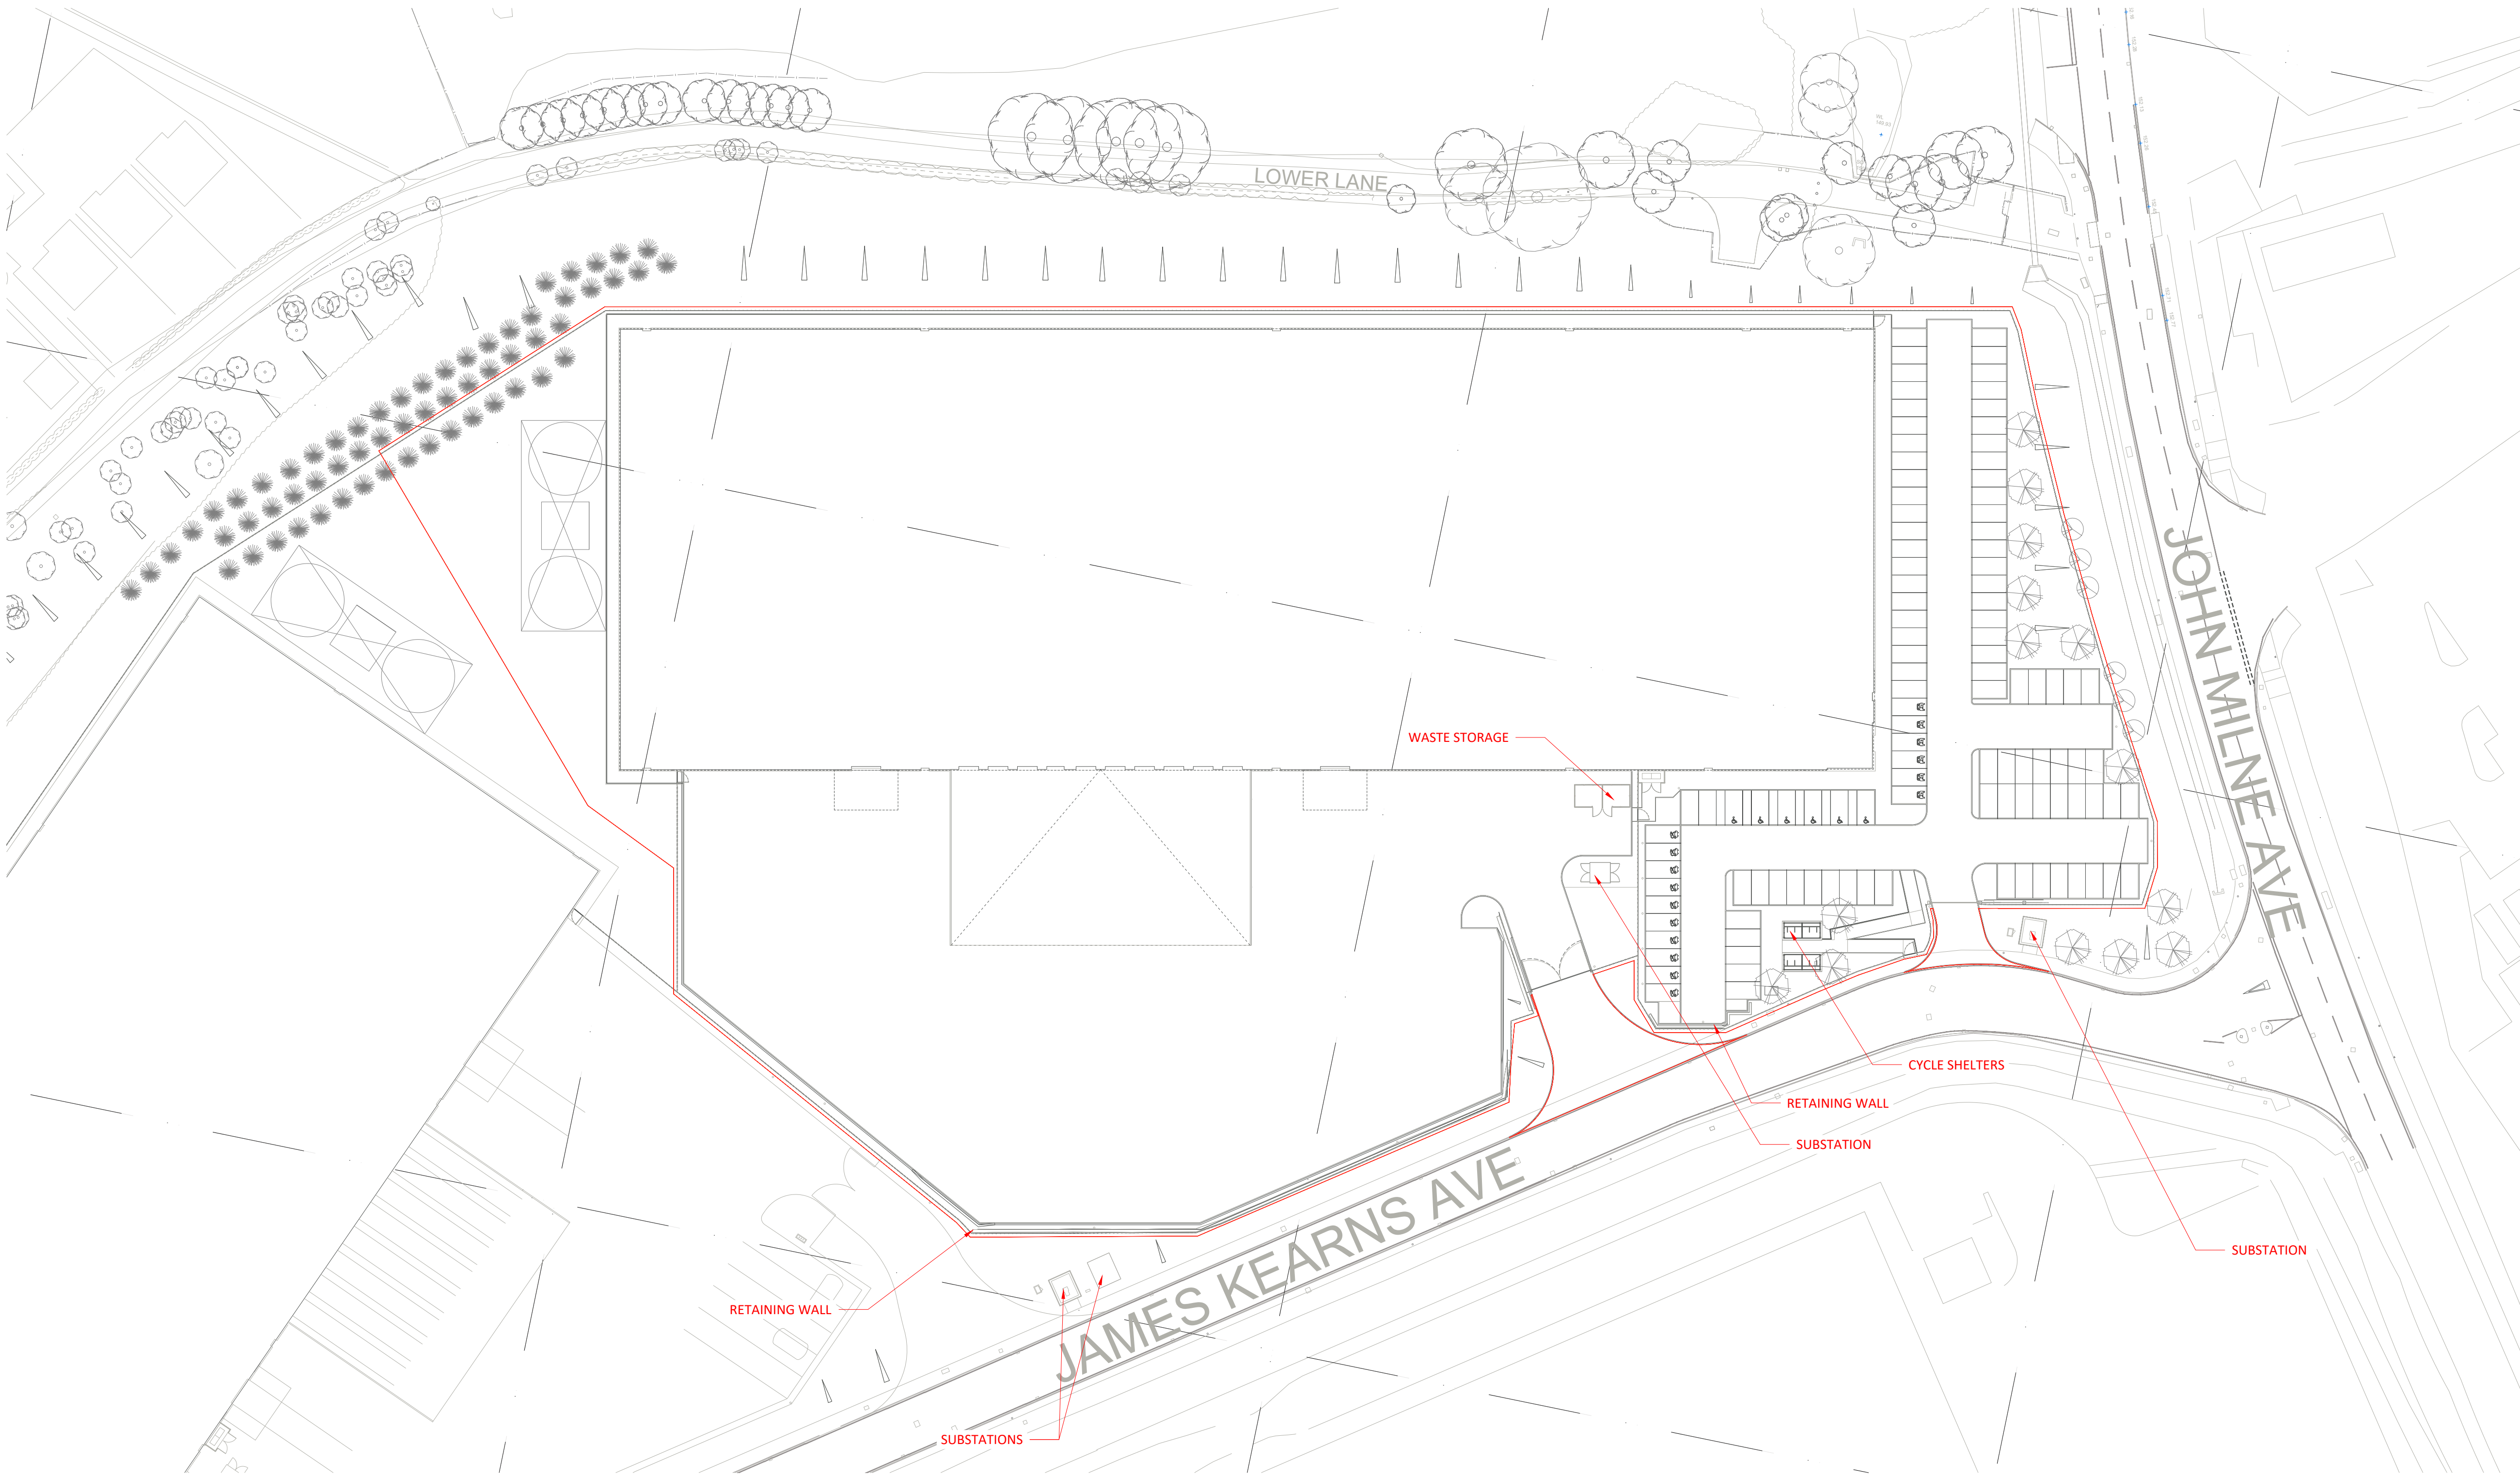

EXISTING SITE PLAN
1:500

Scale this drawing for planning purposes only.
Ashton Smith to be notified of discrepancies in figured dimensions.
Contractors must check all dimensions from site.
This drawing is copyright and is for use on this site only.
This drawing is to be used solely for information as entitled.
For other information refer to the latest revision of any cross referenced drawing.

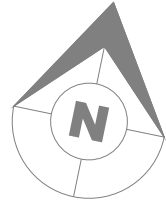

LOCATION PLAN:

NOTES:

— DENOTES SITE BOUNDARY: 22708m² / 2.27 Hectare / 237645ft² / 5.45 Acres

P1	15/11/2024	INITIAL ISSUE FOR PLANNING PURPOSES
REV	DATE	DESCRIPTION
REVISIONS		

KN	RR
DRAWN BY	CHECK BY

PROJECT TITLE					
VAN STORAGE FACILITY					
JAMES KEARNS AVENUE					
ROCHDALE, OL16 4NW					
DRAWING TITLE					
EXISTING SITE PLAN					
RIBA STAGE		STATUS		DRAWN BY	CHECKED BY
N/A		PLANNING		KN	RR
SHEET	SCALE	DATE	SUITABILITY	REVISION	
A1	1 : 500	15/11/2024	S4	P1	
DRAWING NO.					
24086 - ASA - 00 - EX.SI - D - A - P002 _ (S4 - P1)					

CLIENT	
LYSANDER	
AshtonSmith Beyond Design	
Ashton Smith, Belvedere House, 2 Victoria Avenue, Harrogate, North Yorkshire, HG1 3EL Tel: 01423 522882 Fax: 01423 565104 www.ashtonsmith.co.uk	