





Front Elevation

Section

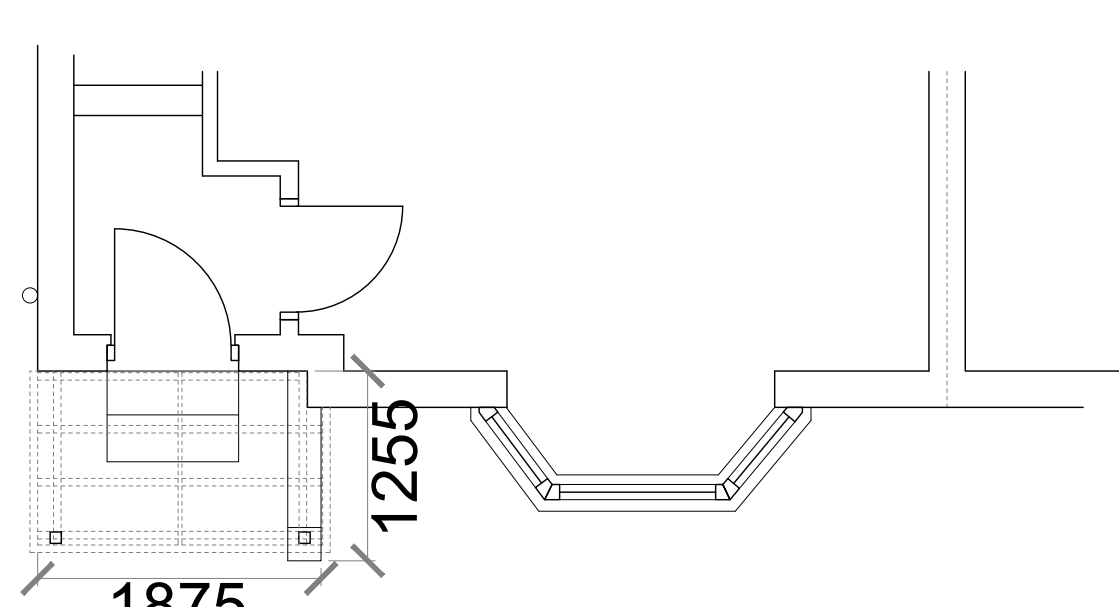

Plan

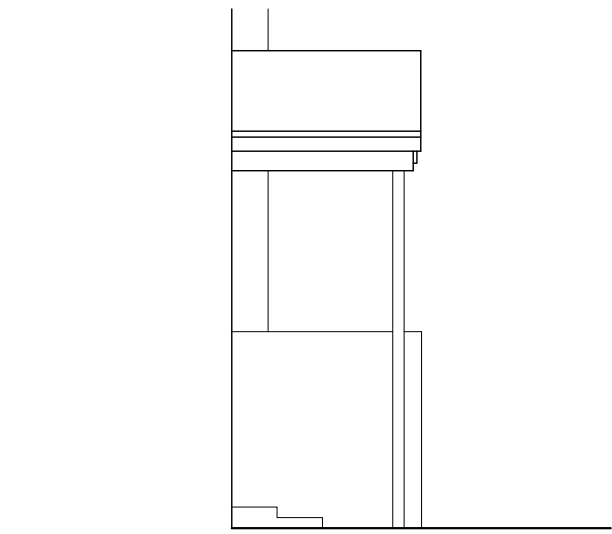

Side Elevation

House Type C shown with Existing Open Porch (gable fronted roof)




House Type D shown with Existing Shared Enclosed Porch

House Type B shown with Existing Variation Open Porch (canopy on gallows brackets)



Side Elevation

Front Elevation

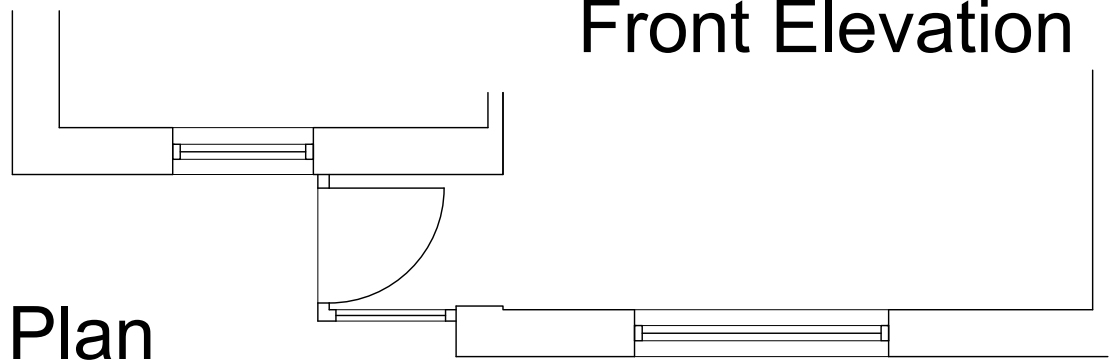

Plan

Bungalow shown with Existing UPVC Porch



General Notes
01: Dimensions must not be scaled from this drawing. If in doubt, please ask.
02: All dimensions are in millimetres unless noted otherwise.
03: All dimensions should be verified on site before proceeding with the work.
04: TADW Architects shall be notified in writing of any discrepancies.
05: © TADW Limited (UK) 2015

Legend

Issue	Description	Date	Drawn	Checked
P2	Dimensions added	11.12.23	MH	BB
P1	Issued for comment	6.11.23	MH	BB

Drawing Status
P - Planning | T - Tender | C - Construction | R - As Record

For Approval

tadw

architects



Six St, Petersgate, Stockport, Cheshire, SK1 1HD
Ph 0161 477 6158, Fax 0161 480 8342, mail@tadw.co.uk, www.tadw.co.uk

Client: Rochdale Boroughwide Housing

Job: Clover Hall Crescent Estate
Porch Renewal Works

Title: Existing Porches 2 of 2

Scale: 1:50 @ A1

Note - Prints from PDF files may not be to scale, check accuracy against scale

Job Number 231336	Drawing Number 25	Issue P2
----------------------	----------------------	-------------