


Notes:
This drawing is copyright. Figured dimensions are to be followed in preference to scaled dimensions and particulars are to be taken from the actual work where possible. Any discrepancy must be reported to the architect immediately and before proceeding. If in doubt, ask.

- Elevation Materials Legend**
- 1 Buff Stone
 - 2 Off White Render
 - 3 Dark Grey Zinc Horizontal Cladding
 - 4 Stainless Steel Framed Glass Balustrade
 - 5 Black Entrance Door
 - 6 Light Grey Framed Windows and Doors
 - 7 Dark Grey Concrete Roof Tiles
 - 8 Buff Cast Stone Gills / Copings
 - 9 Dark Grey Framed Windows
- Black soffits, fascias, gutters and rainwater pipes




E1 Proposed Front Elevation
1 : 50

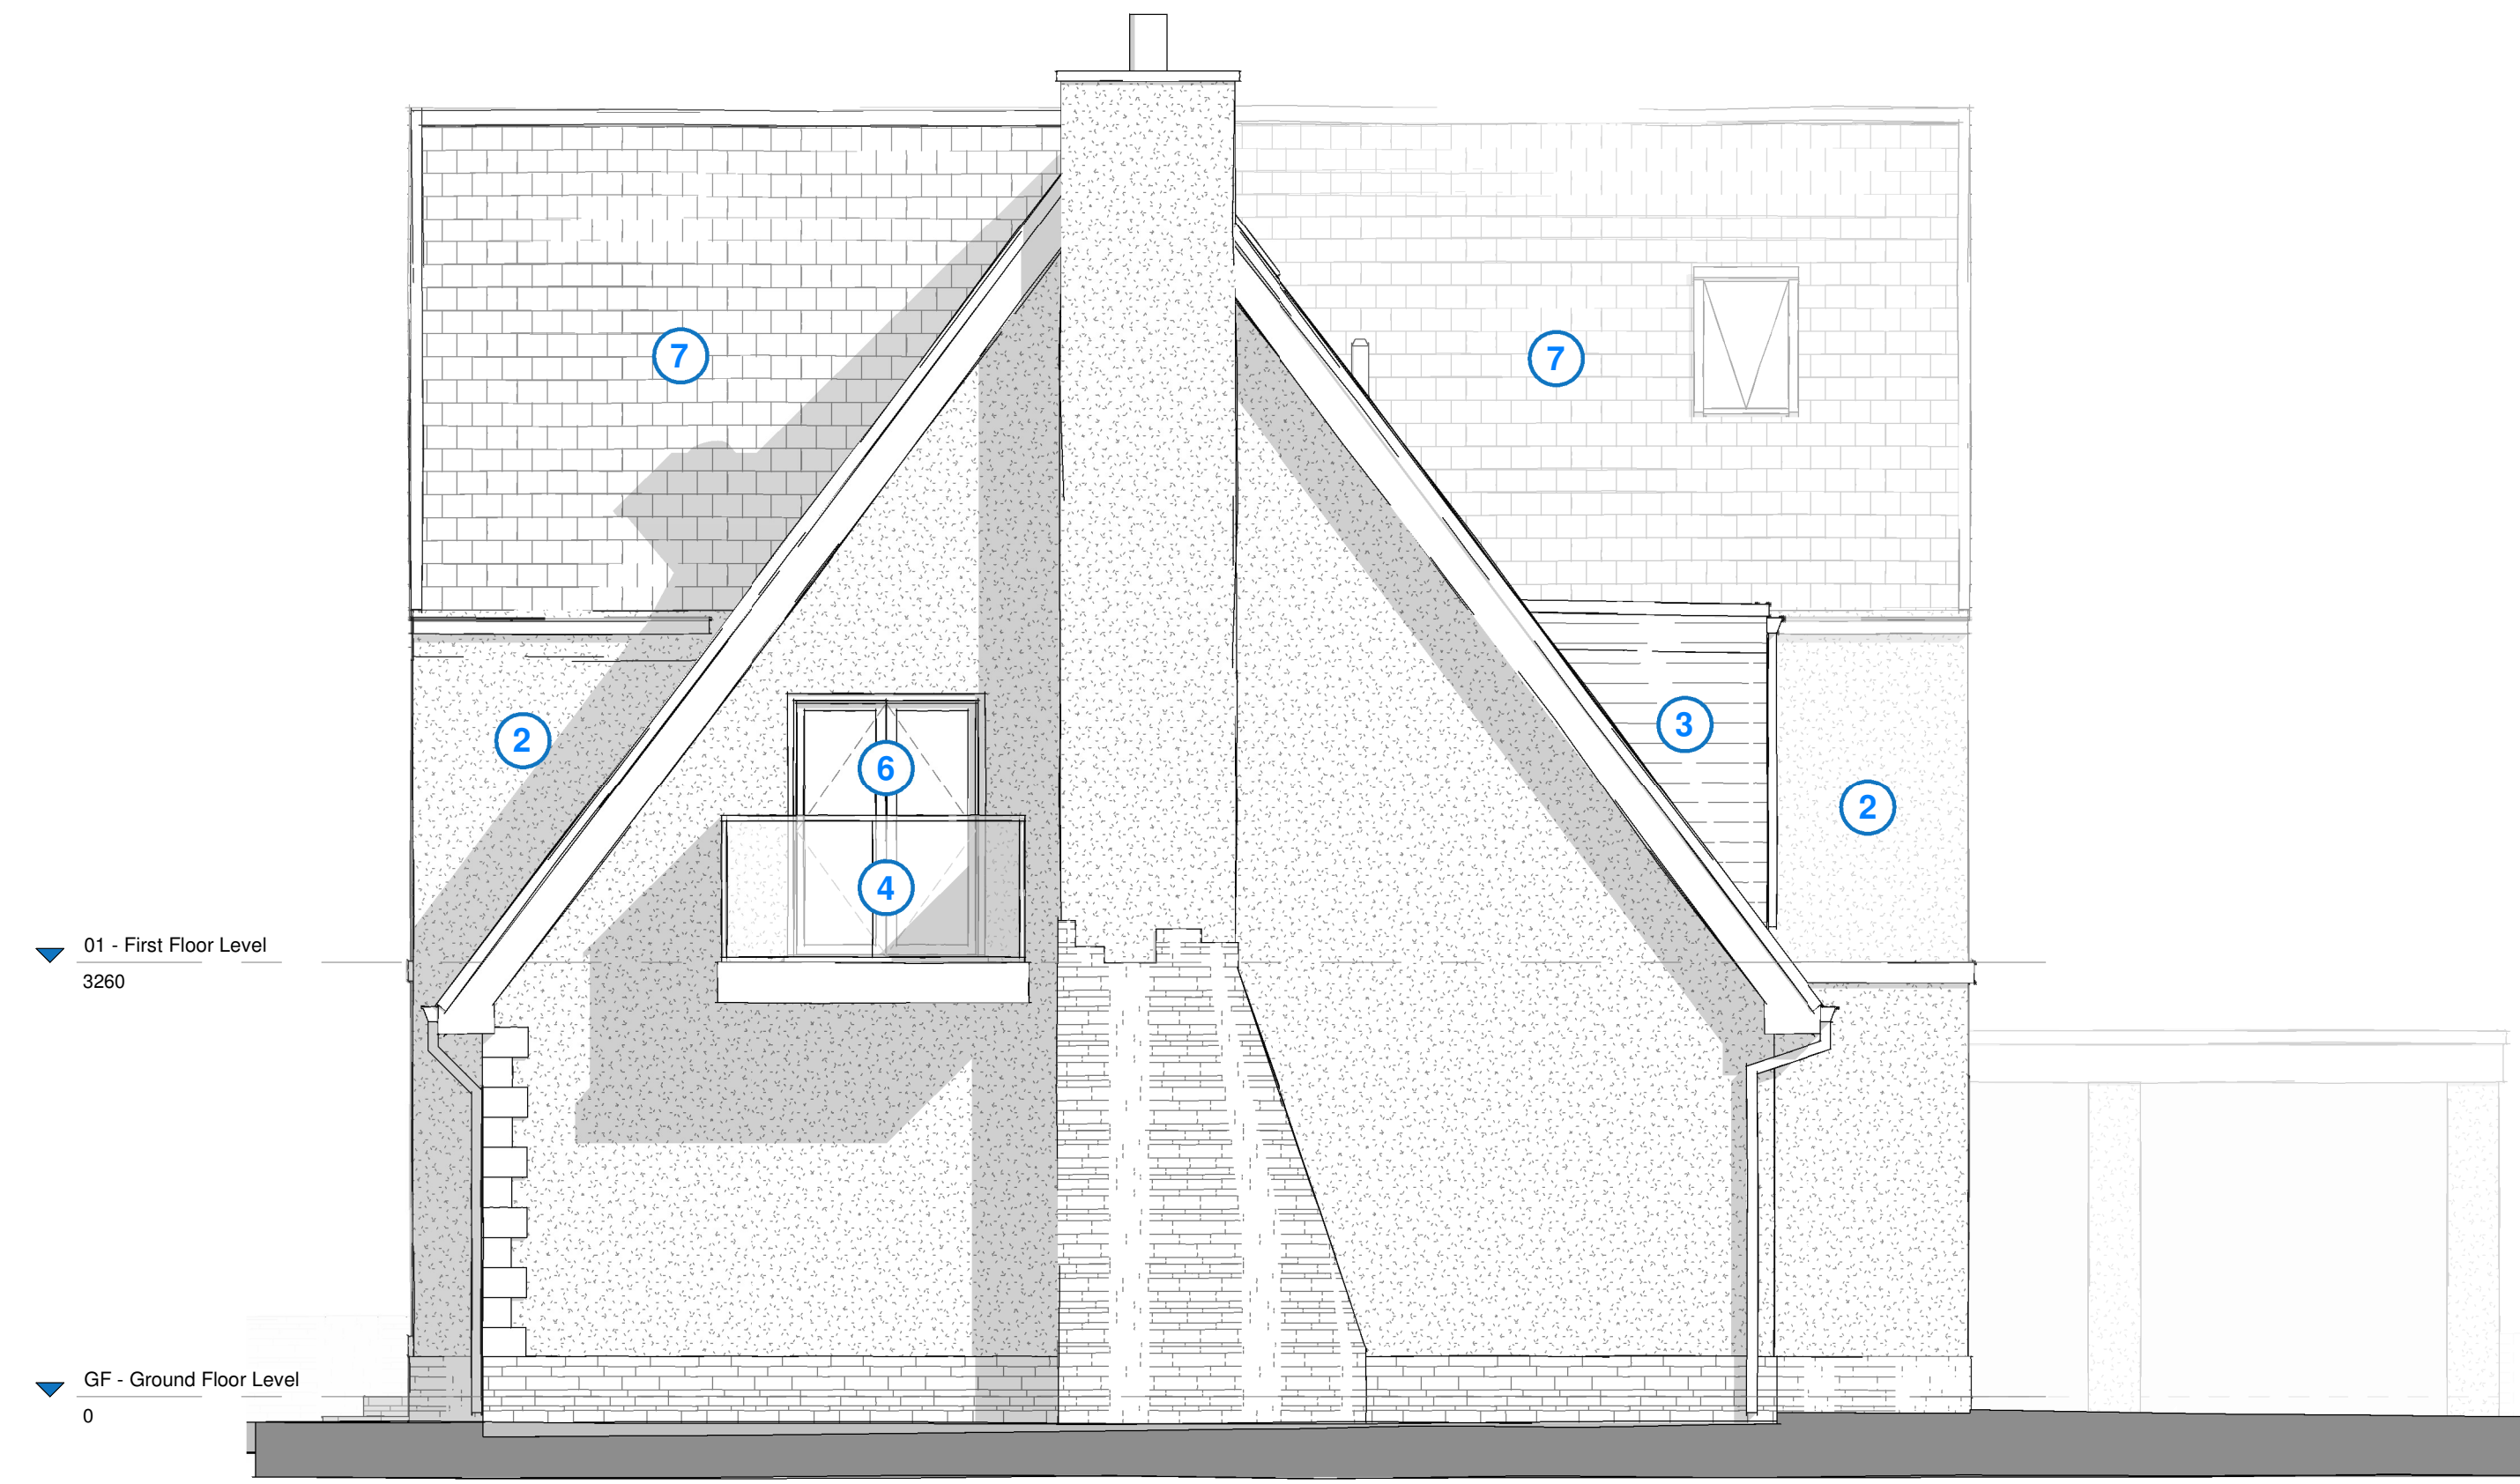

E2 Proposed Side Elevation (1)
1 : 50



E3 Proposed Rear Elevation
1 : 50

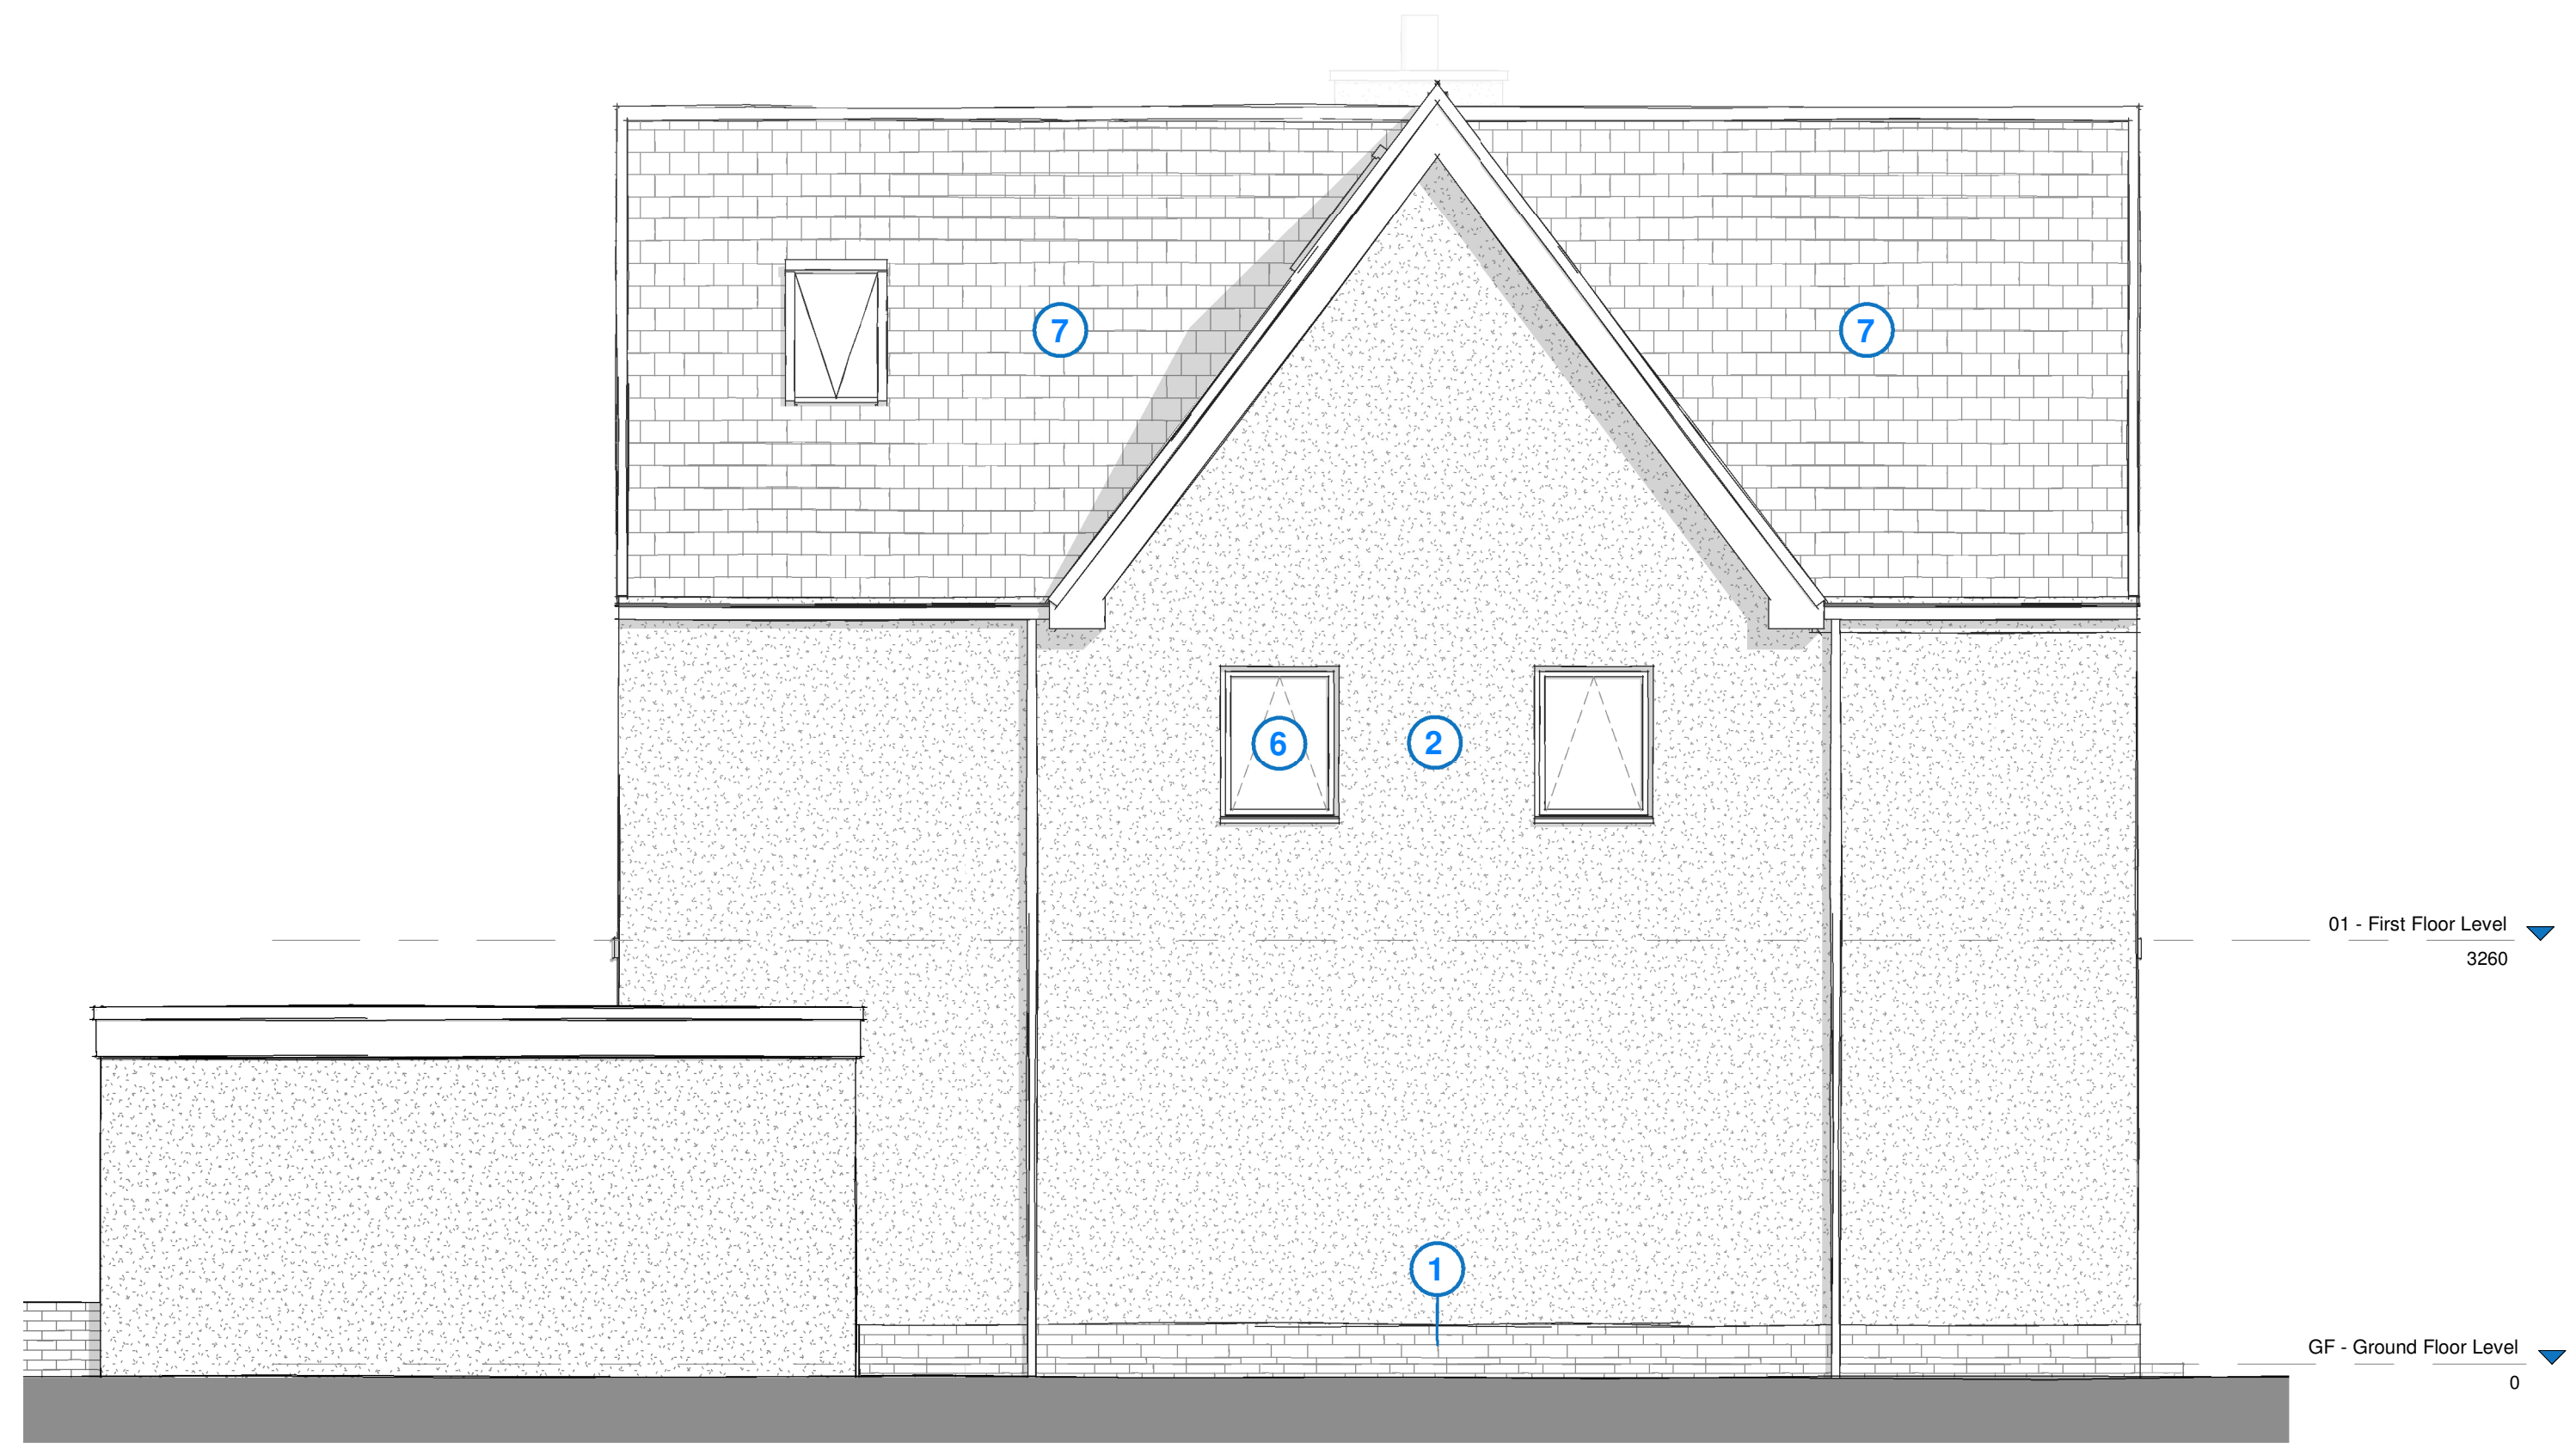

E4 Proposed Side Elevation (2)
1 : 50

Revised Drawing/Planning comments		08/07/24
Revised Drawing/Client comments	08/07/24	
Revised Drawing		
Rev No:	B	
Drawn by:	DW	
Project No:	DWA-2421	
Project:	4 Norfolk Way, Rochdale, OL11 5QS	
Drawing Title:	Proposed Elevations	
Drawing No:	DWA-2421-PL-08	
Date:	08/07/24	Scale: 1 : 50 @ A0
Client:	Dr Sarwar	
Architect:	Dan Worden Architecture	
Tel:	07581 584180	
Email:	enquiries@danwordenarchitecture.co.uk	
Web:	danwordenarchitecture.co.uk	