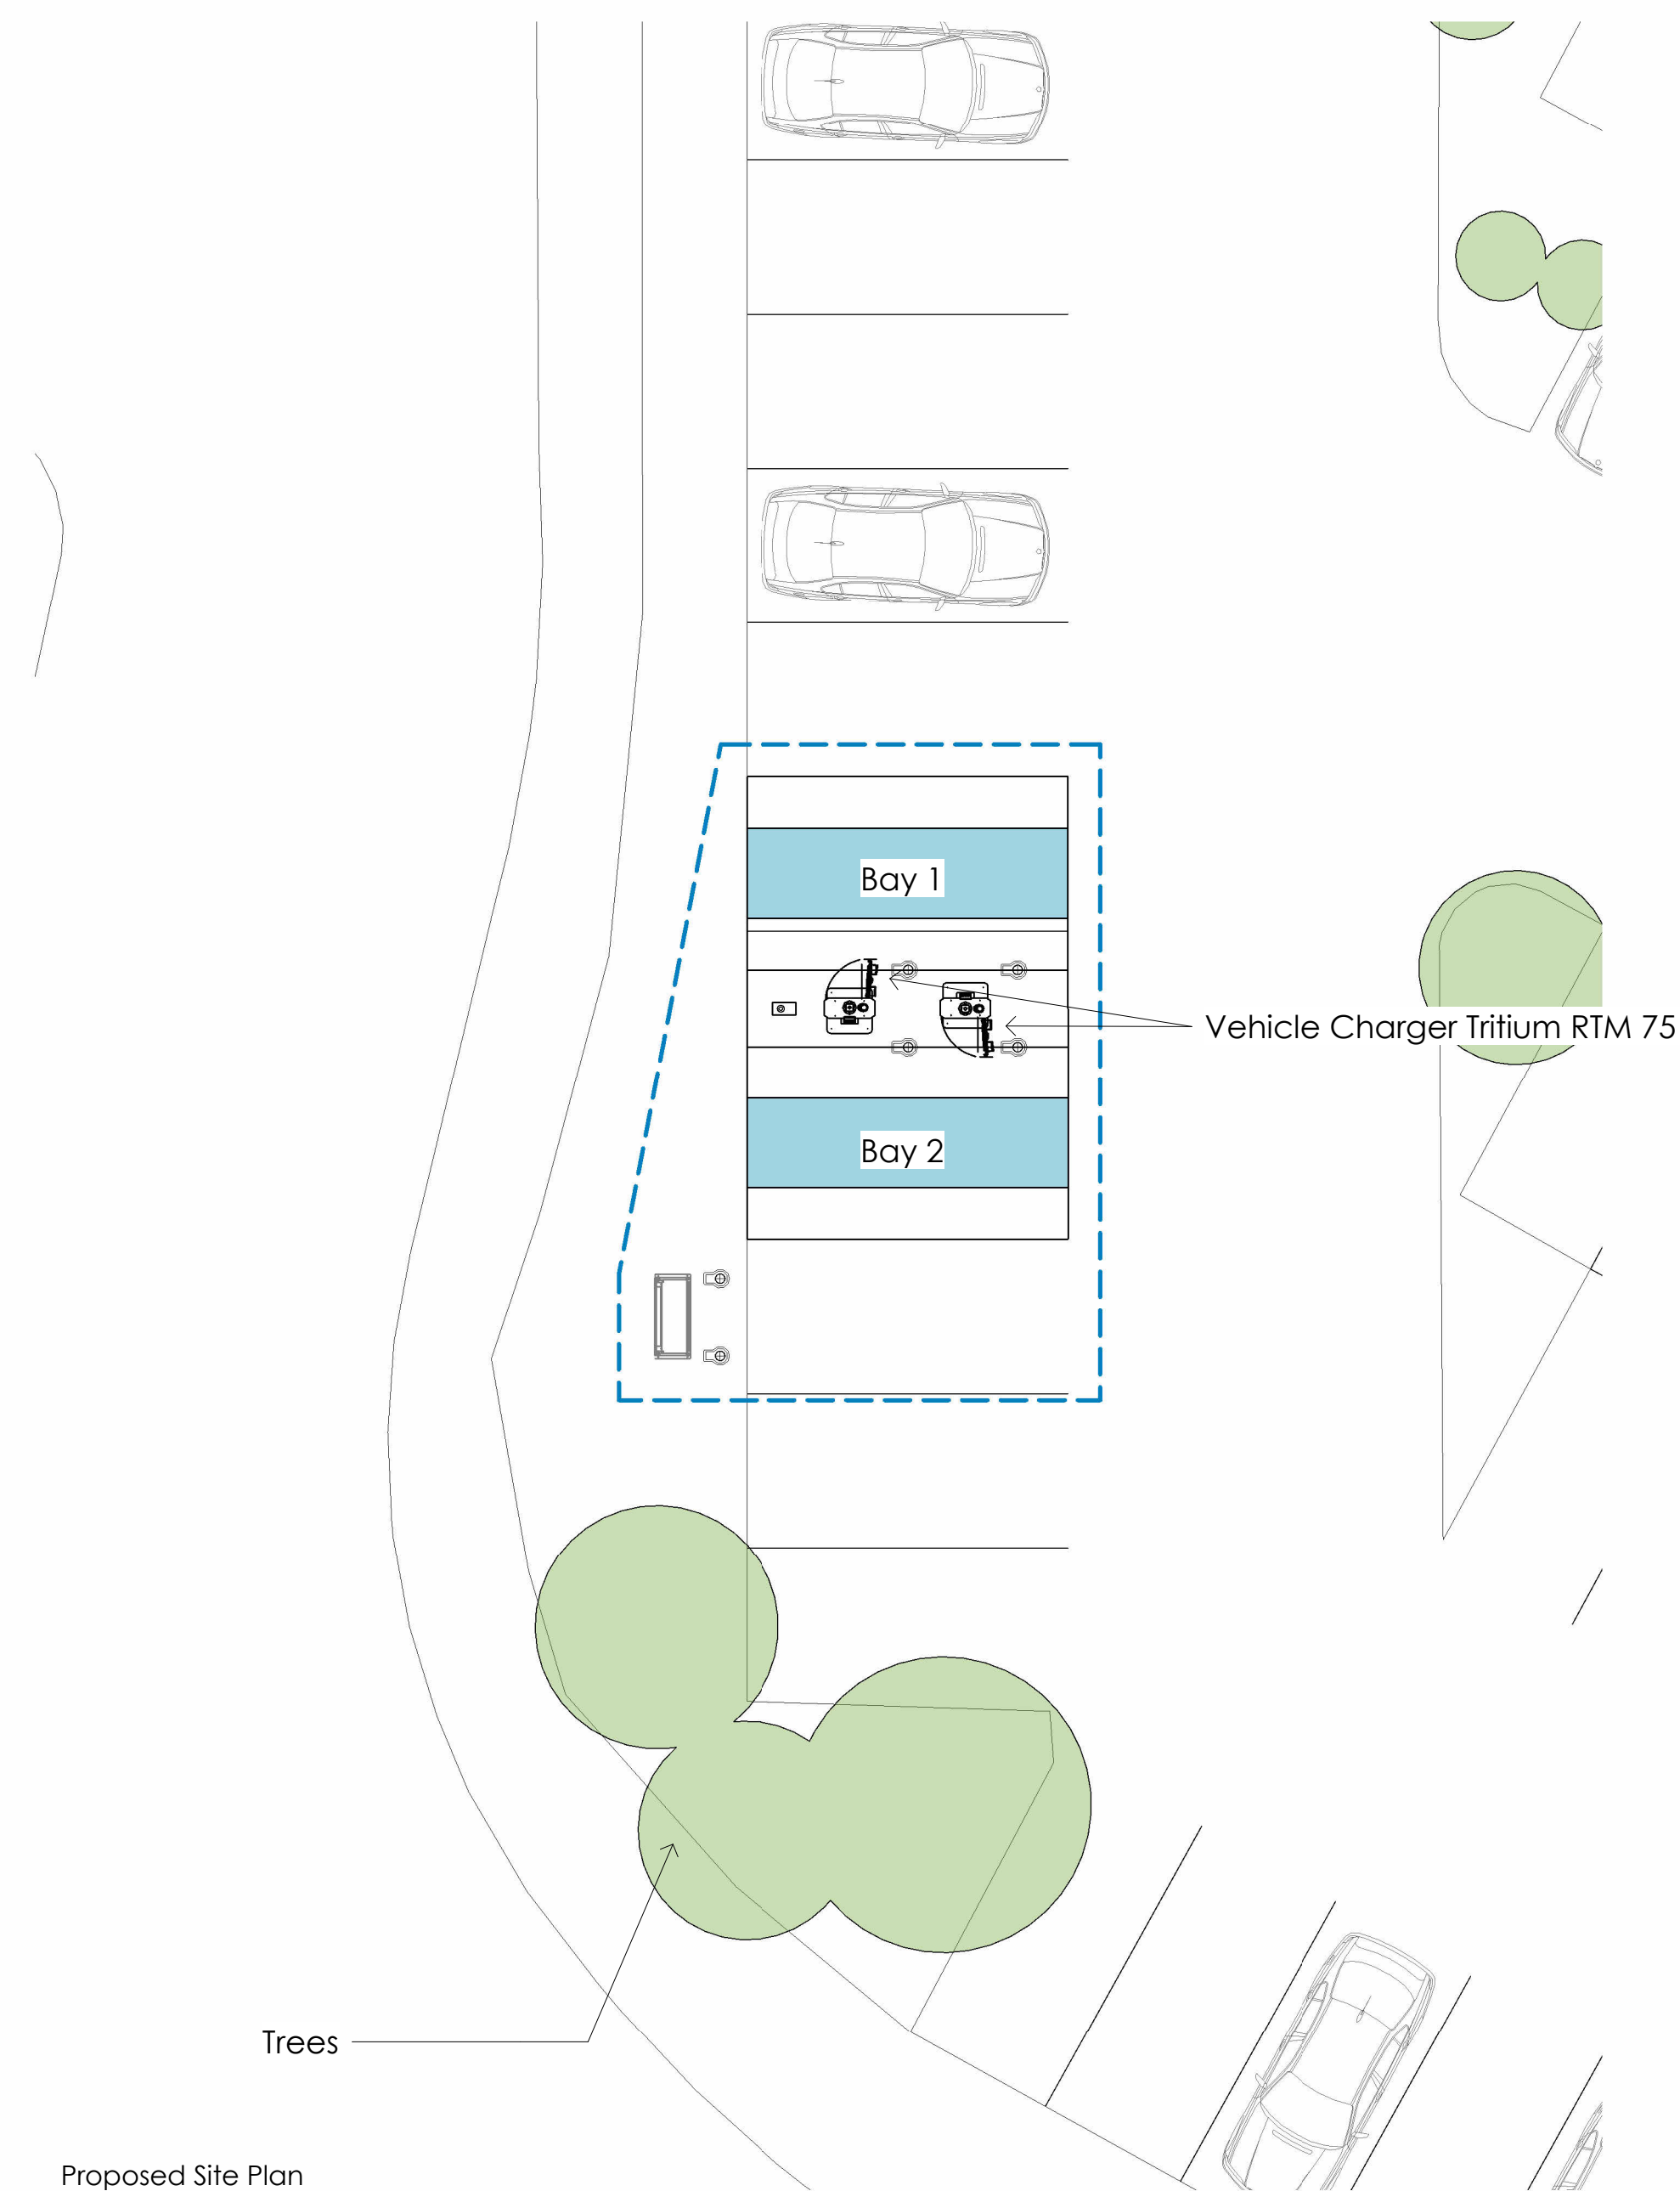


The Copyrights to all designs and drawings are the property of Stantec. Reproduction or use for any purpose other than that authorized by Stantec is forbidden.
The Contractor shall verify and be responsible for all dimensions. DO NOT scale the drawing - any errors or omissions shall be reported to Stantec without delay.

Trees

Existing Site Plan

Existing Site Plan
1 : 100

Proposed Site Plan
1 : 100[illegible]

P2 Updated Area Boundaries	NG	AP	2024.11.07
P1 Initial Issue	NG	CH	2024.09.25
Issued/Revision	By	Appd	YYYY.MM.DD

File Name: N/A	Author	Designer	Checker	07/20/16
	Dwn.	Dsgn.	Chkd.	YYYY.MM.DD

This document is suitable only for the purpose noted above.
Use of this document for any other purpose is not permitted.

bp pulse

Title	Existing and Proposed Site Plans
-------	----------------------------------

Project No. 333101444	Scale 1 : 100
Revision P2	Drawing No. -021-10102

