


Makin Metal Powders (UK) Ltd Planning Application 21/01594/FUL Proposed Site Plan - Elevations

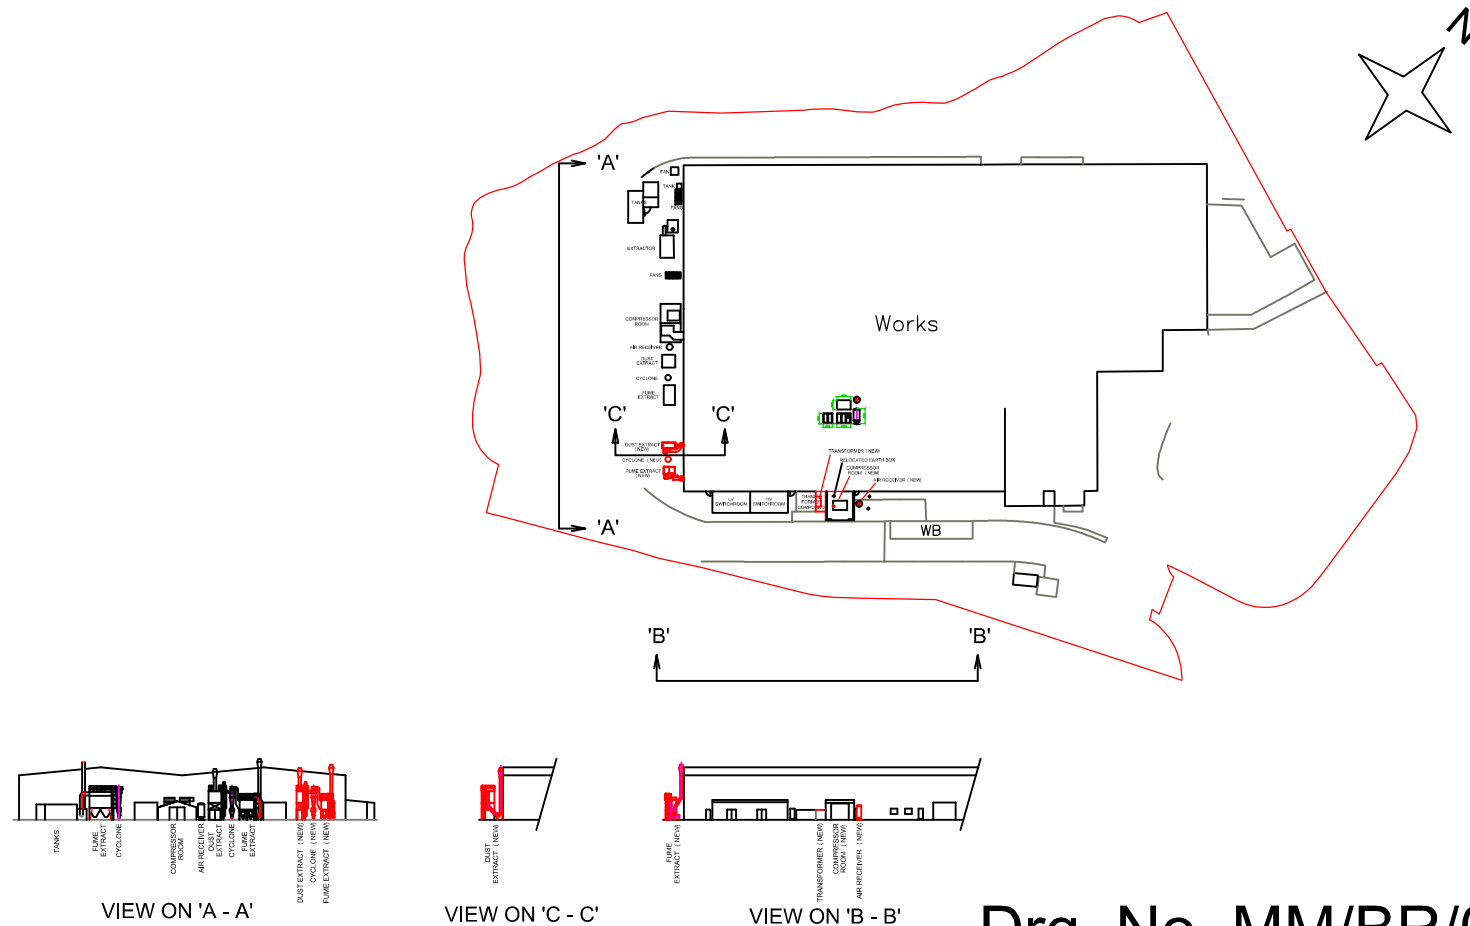

Drg. No. MM/BR/007-04
Scale: 1 : 1250 Rev 1