


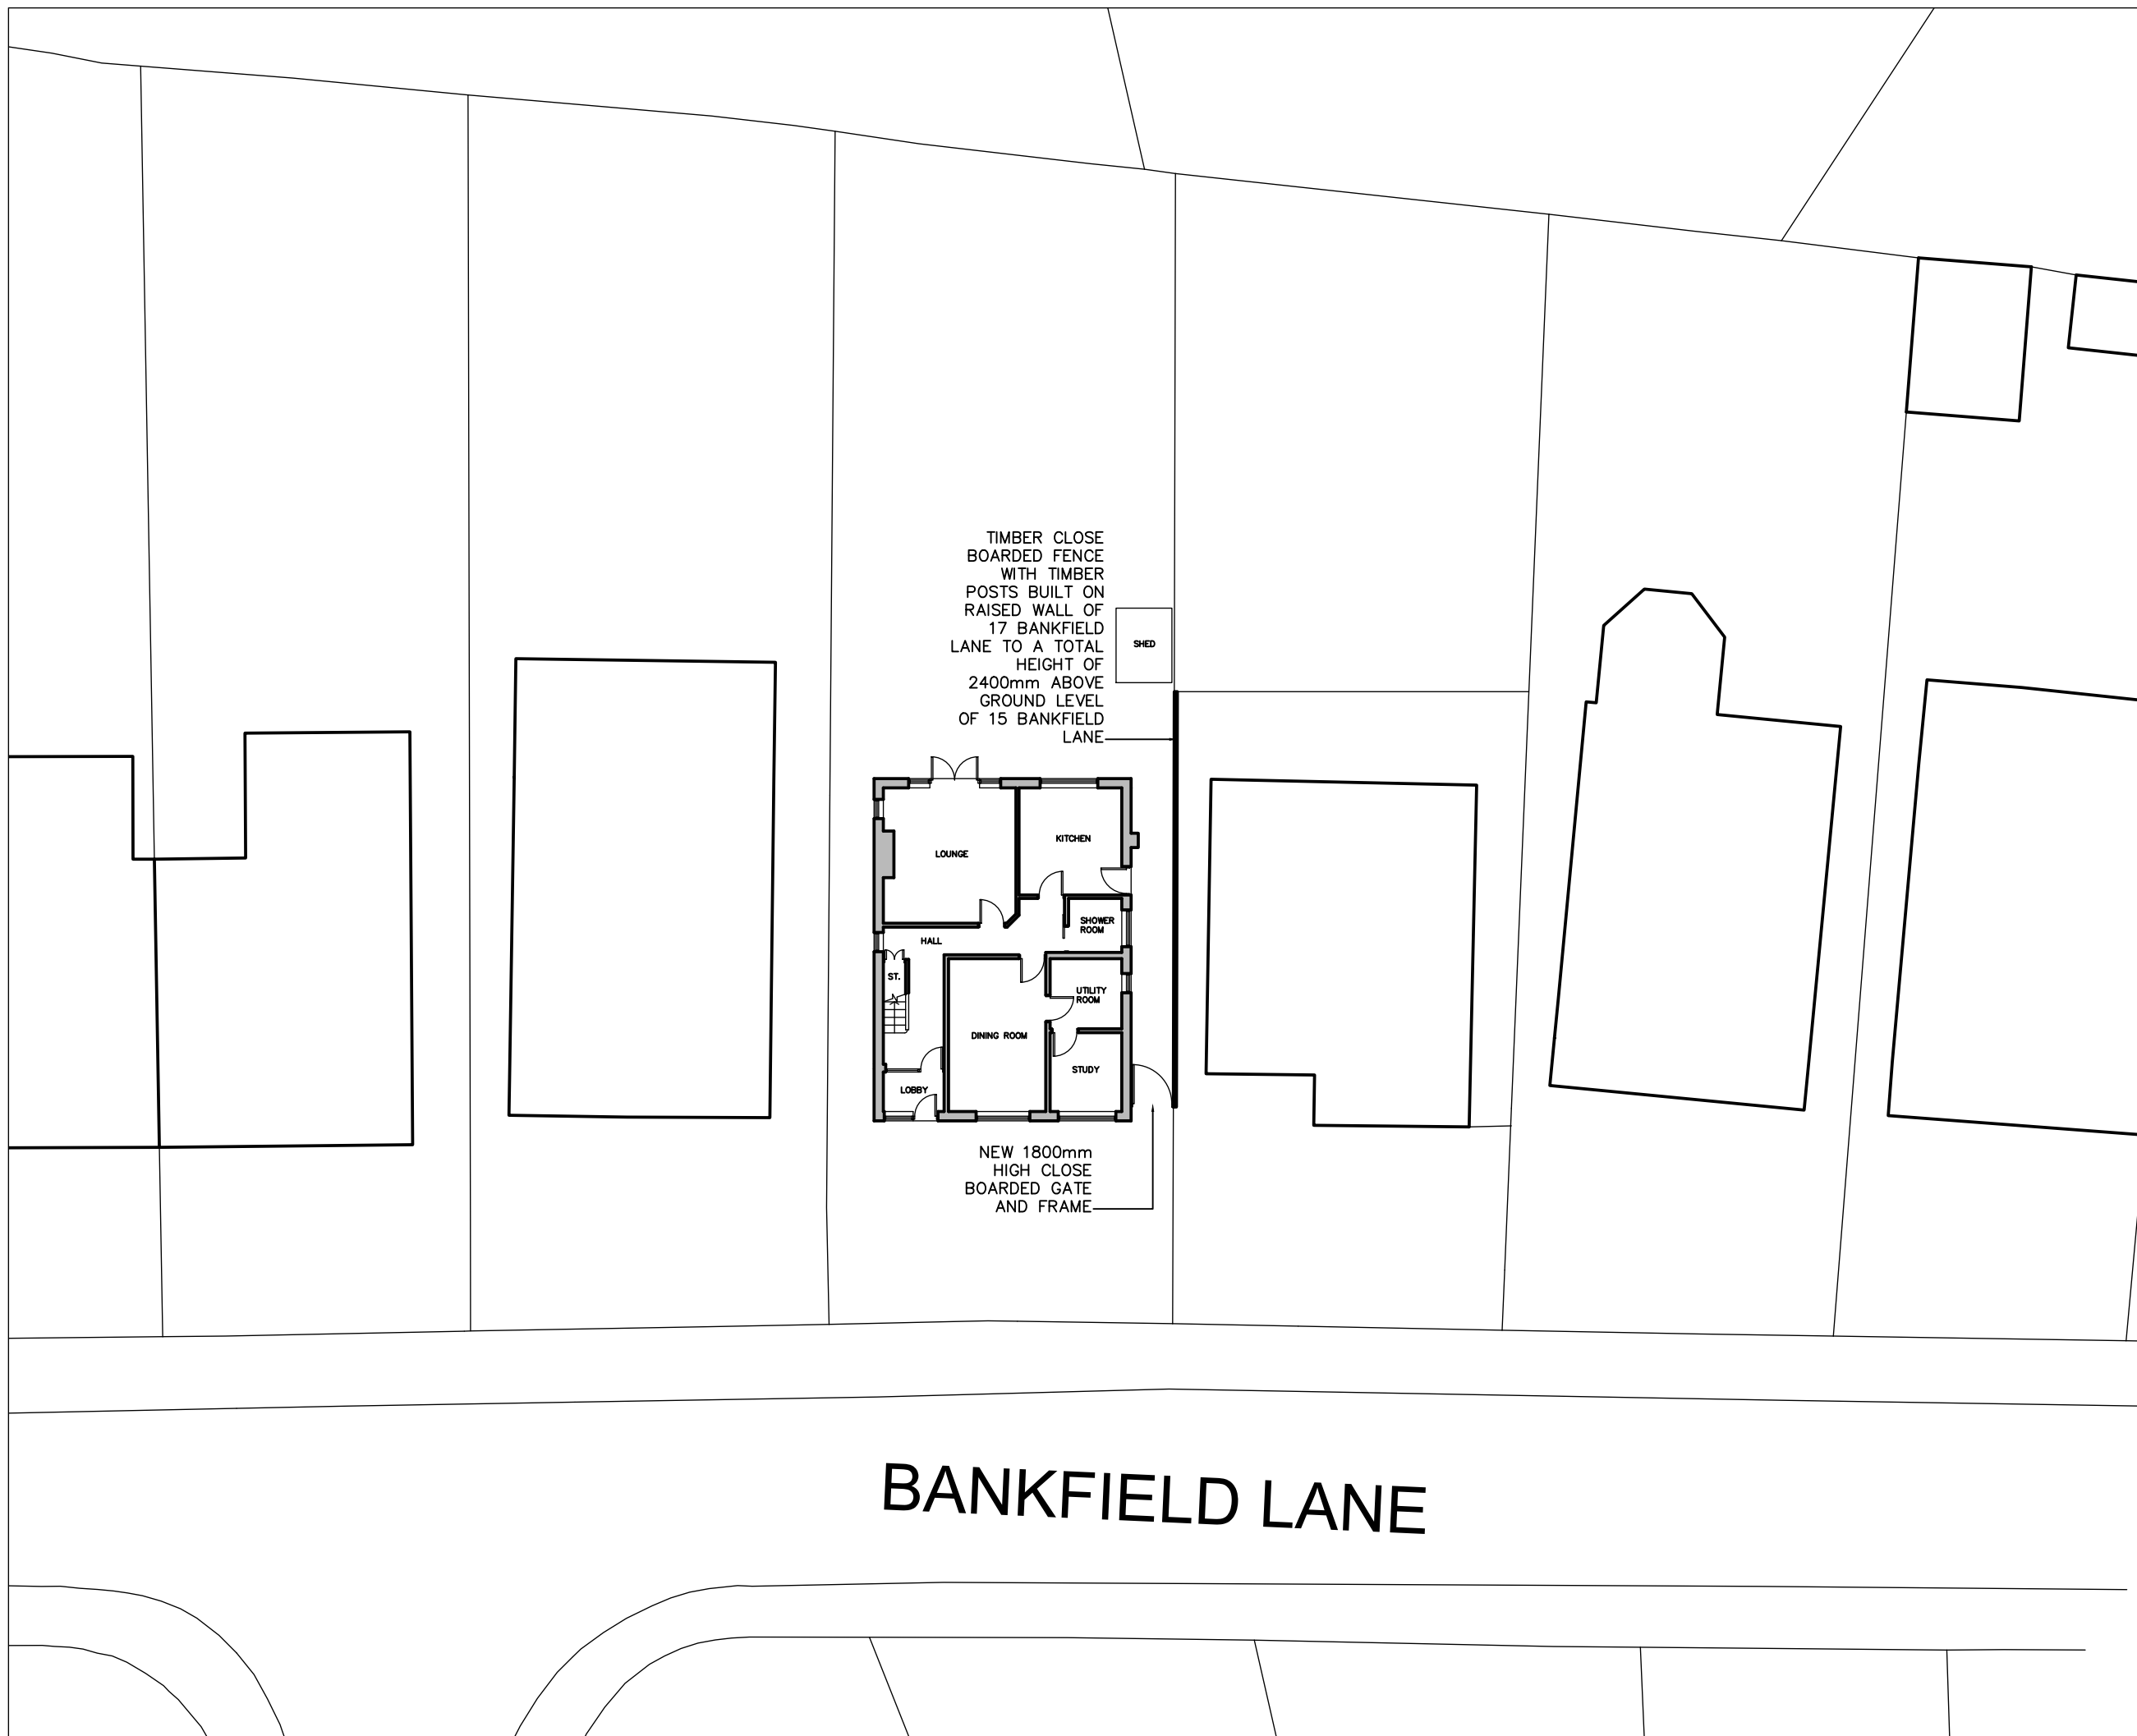


	NOTES
--	-------

- ALL DIMENSIONS TO BE CHECKED ON SITE
● NO DIMENSIONS TO BE SCALED FROM THIS DRAWING
UNLESS OTHERWISE STATED

TIMBER CLOSE
BOARDED FENCE
WITH TIMBER
POSTS BUILT ON
RAISED WALL OF
17 BANKFIELD
LANE TO A TOTAL
HEIGHT OF
2400mm ABOVE
GROUND LEVEL
OF 15 BANKFIELD
LANE-

SHED

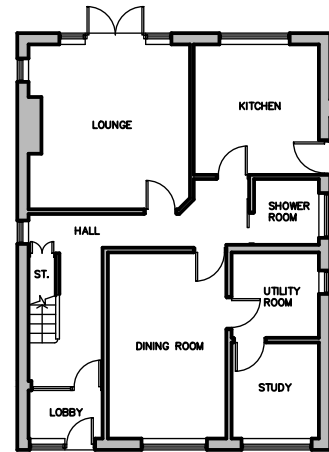

NEW 1800mm
HIGH CLOSE
BOARDED GATE
AND FRAME-

BANKFIELD LANE

FAST
ARCHITECTURE

CLIENT
ROCHDALE BOROUGH
COUNCIL
ECONOMY AND PLACE

PROJECT
15 BANKFIELD LANE
NEW CHILDRENS' HOME

DRAWING TITLE
SITE PLAN
AS PROPOSED
OPTION A

SCALE	DATE
1:200 @A3	10.24

JOB NO. 2024-23	DRAWING NO. 05	REV.
--------------------	-------------------	------