


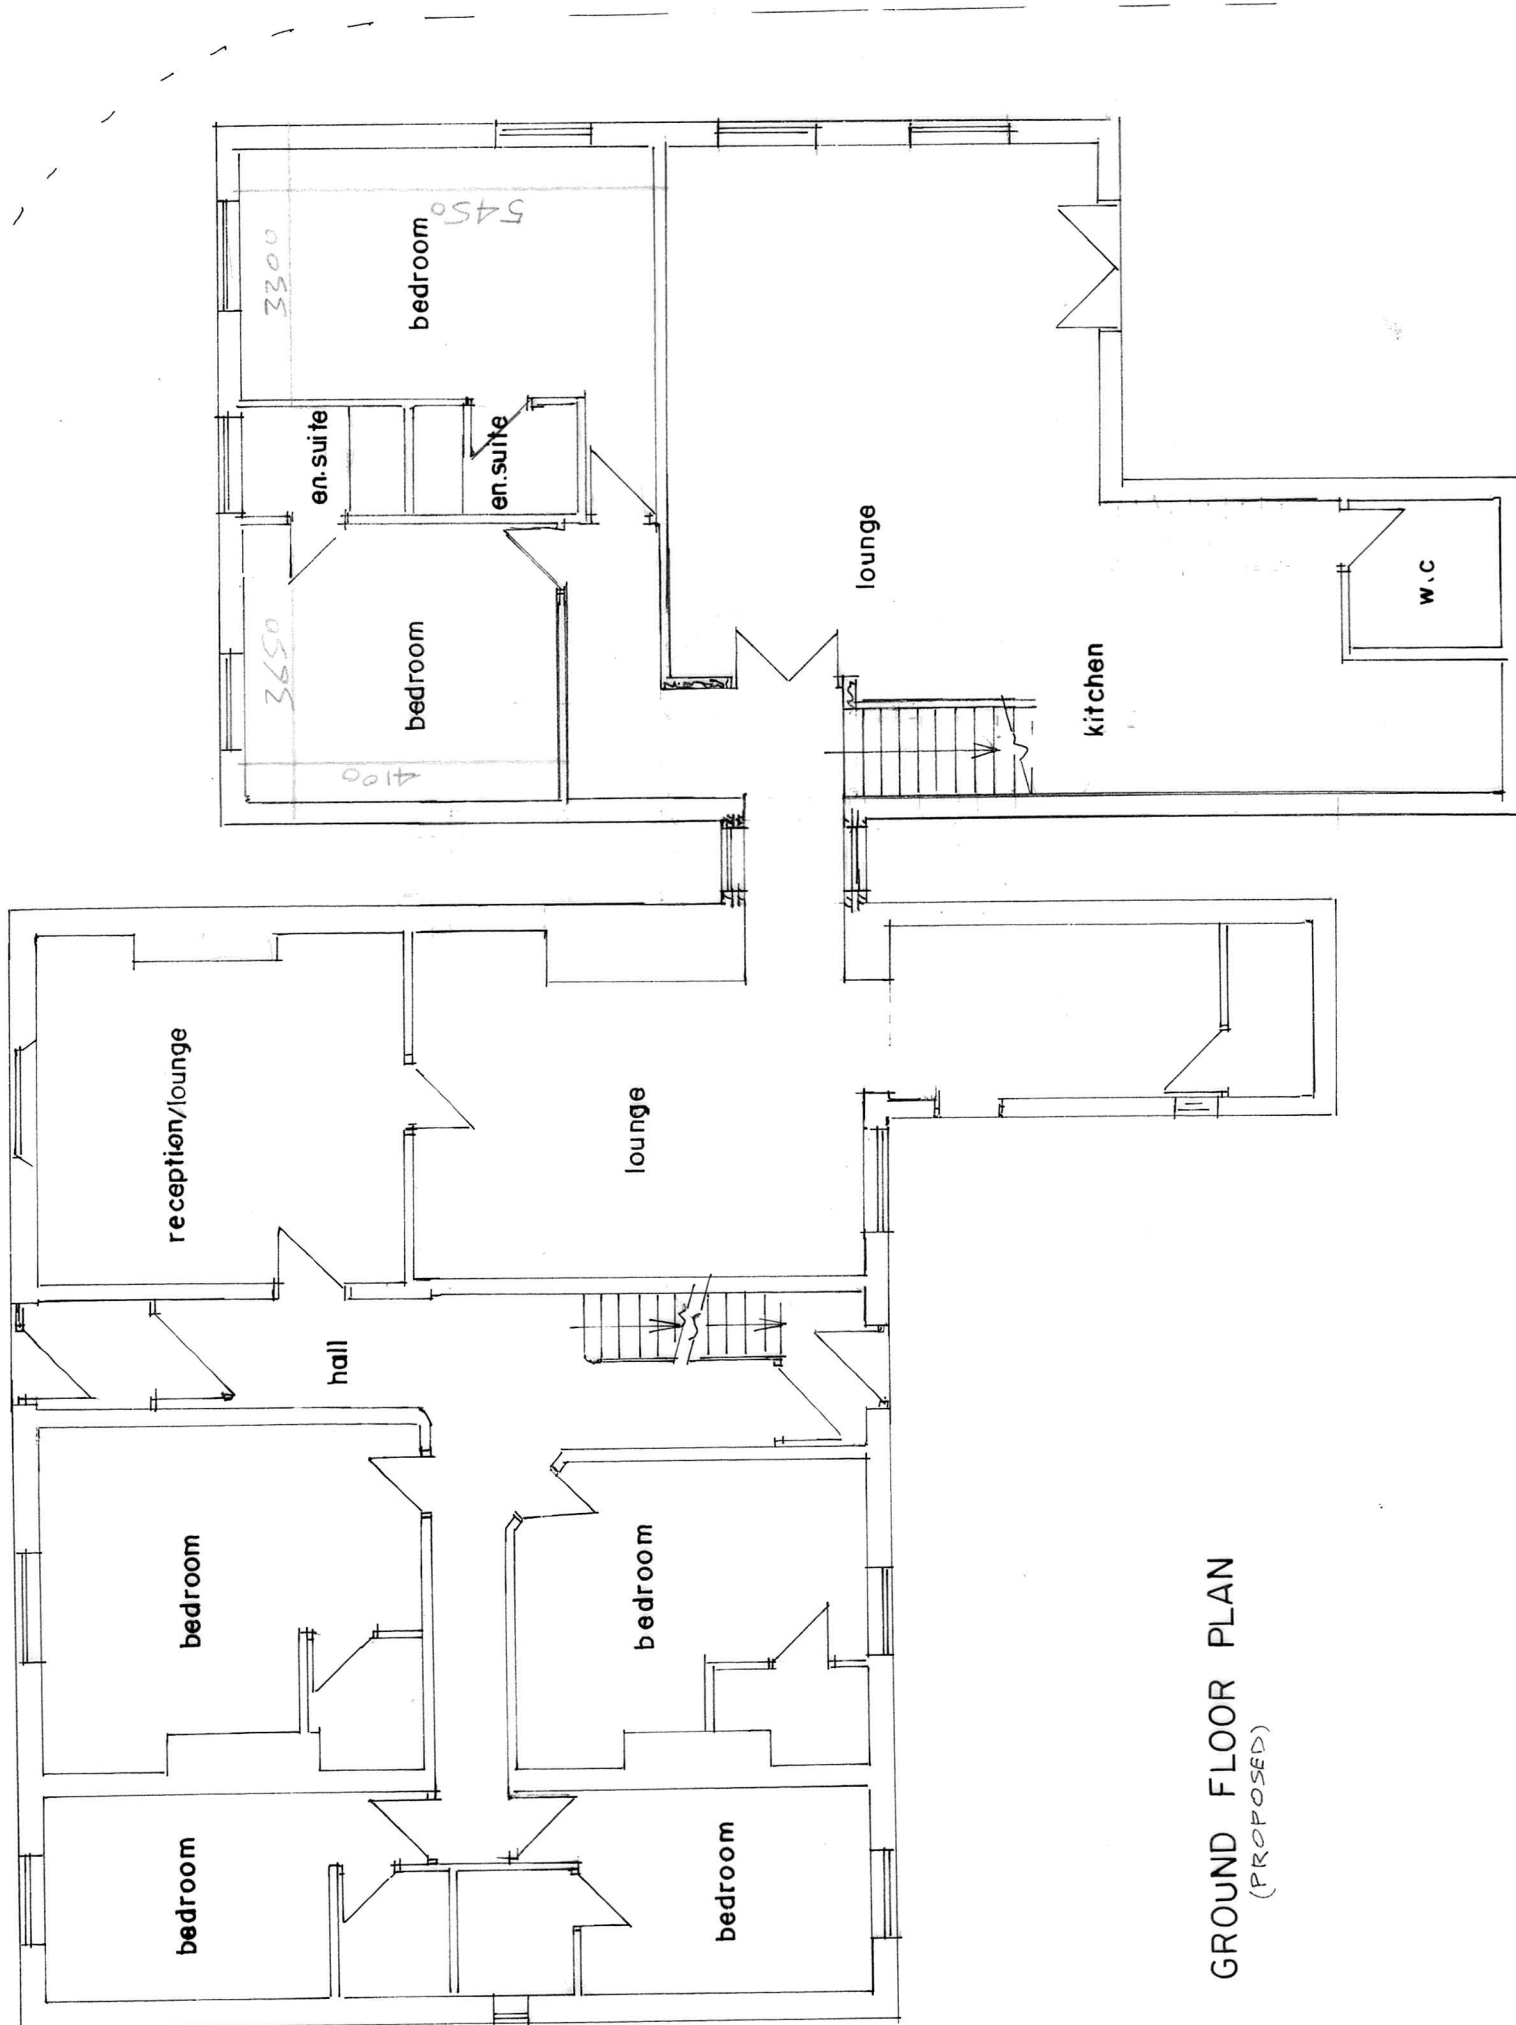

GROUND FLOOR PLAN  
(PROPOSED)

BUILDING DESIGN SERVICES

M. FAROOQ

6 Stock Close, Shawclough, Rochdale OL12 6BB

Tel: 01706 712231 Mob: 07967605763

**PROPOSED FIRST FLOOR EXTENSION AT 80-  
82 MOLSWORTH STREET ROCHDALE OL16 2AW**

**For: Mrs UZMA REHMAN**

Plan

Scale 1:100

B 1803/4