
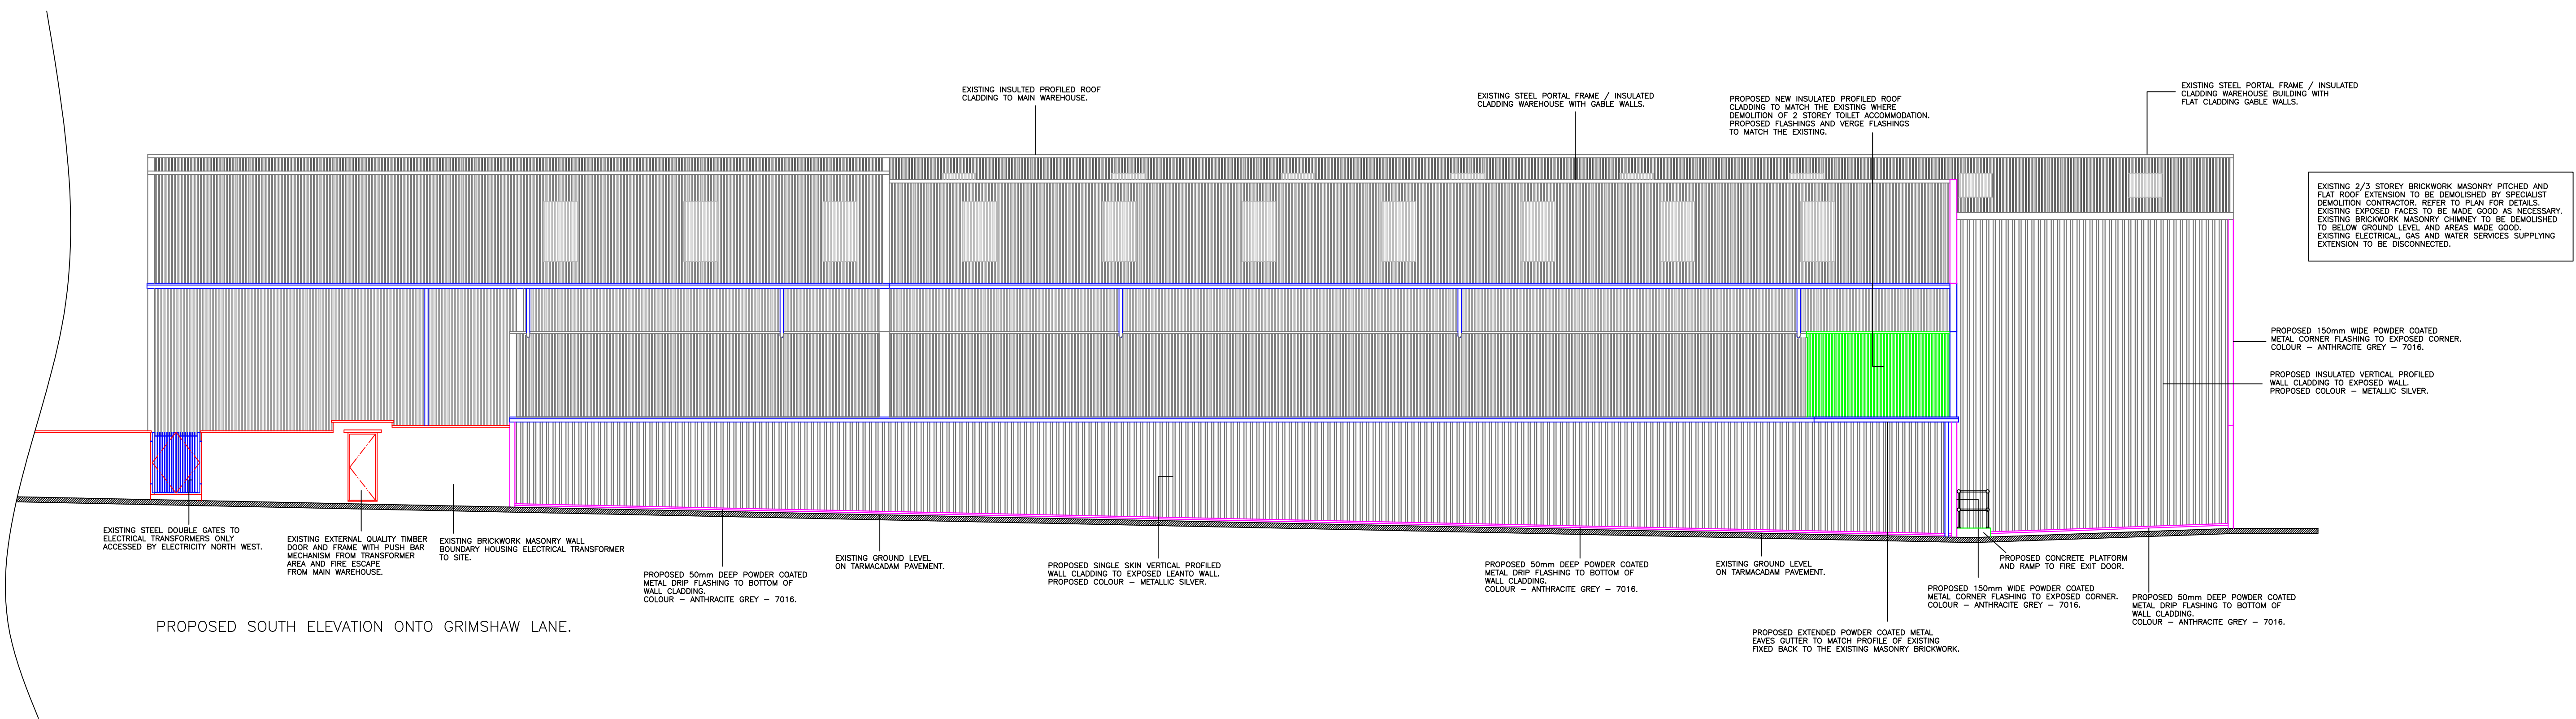


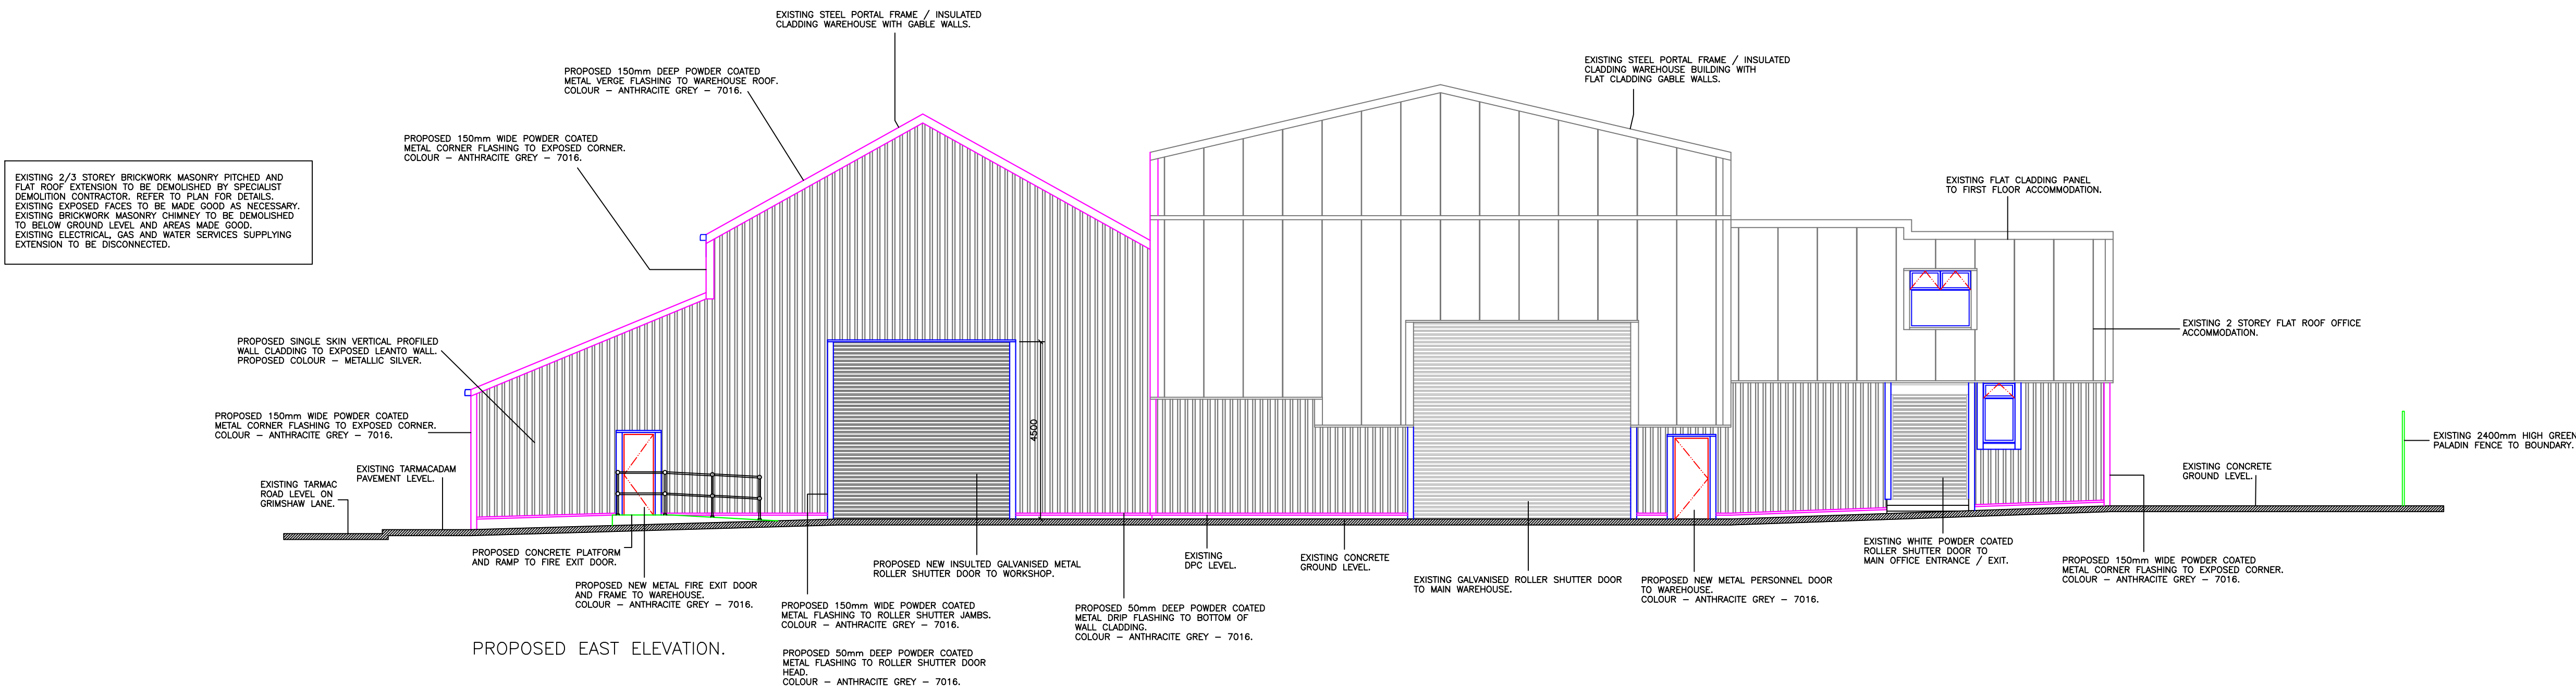

DO NOT SCALE OFF DRAWING - PLEASE CHECK ALL DIMENSIONS ON SITE.

This drawing is to be read in conjunction with all relevant specifications, documents and other issued job drawings. Discrepancies or omissions must be reported to the client. The contractor is to check and verify all building and site dimensions and to check levels before work commences.

ALL INFORMATION CONTAINED ON THIS DRAWING REMAINS COPYRIGHT OF PRIME PROPERTY LIMITED ©

Revision	Issue Date	Revision Comments	By
----------	------------	-------------------	----

Client Details:
Acomfield Properties Limited

Project Title:
Solvay / Cytec, Grimshaw Lane, Middleton,
M24 2JU.

Drawing Title:
Proposed South and East Elevations.

Project Stage	Work Package	A3 Scale
Planning		1:100

Project No	Drawing No	Revision	Drawn	Created	Authorised
PPC52	F0012	VSL	May 2023	JP	

PPC PRIME
PROPERTY CONSULTANCY
Chichester House, 91 Moss Lane East, Manchester, M15 5GY