



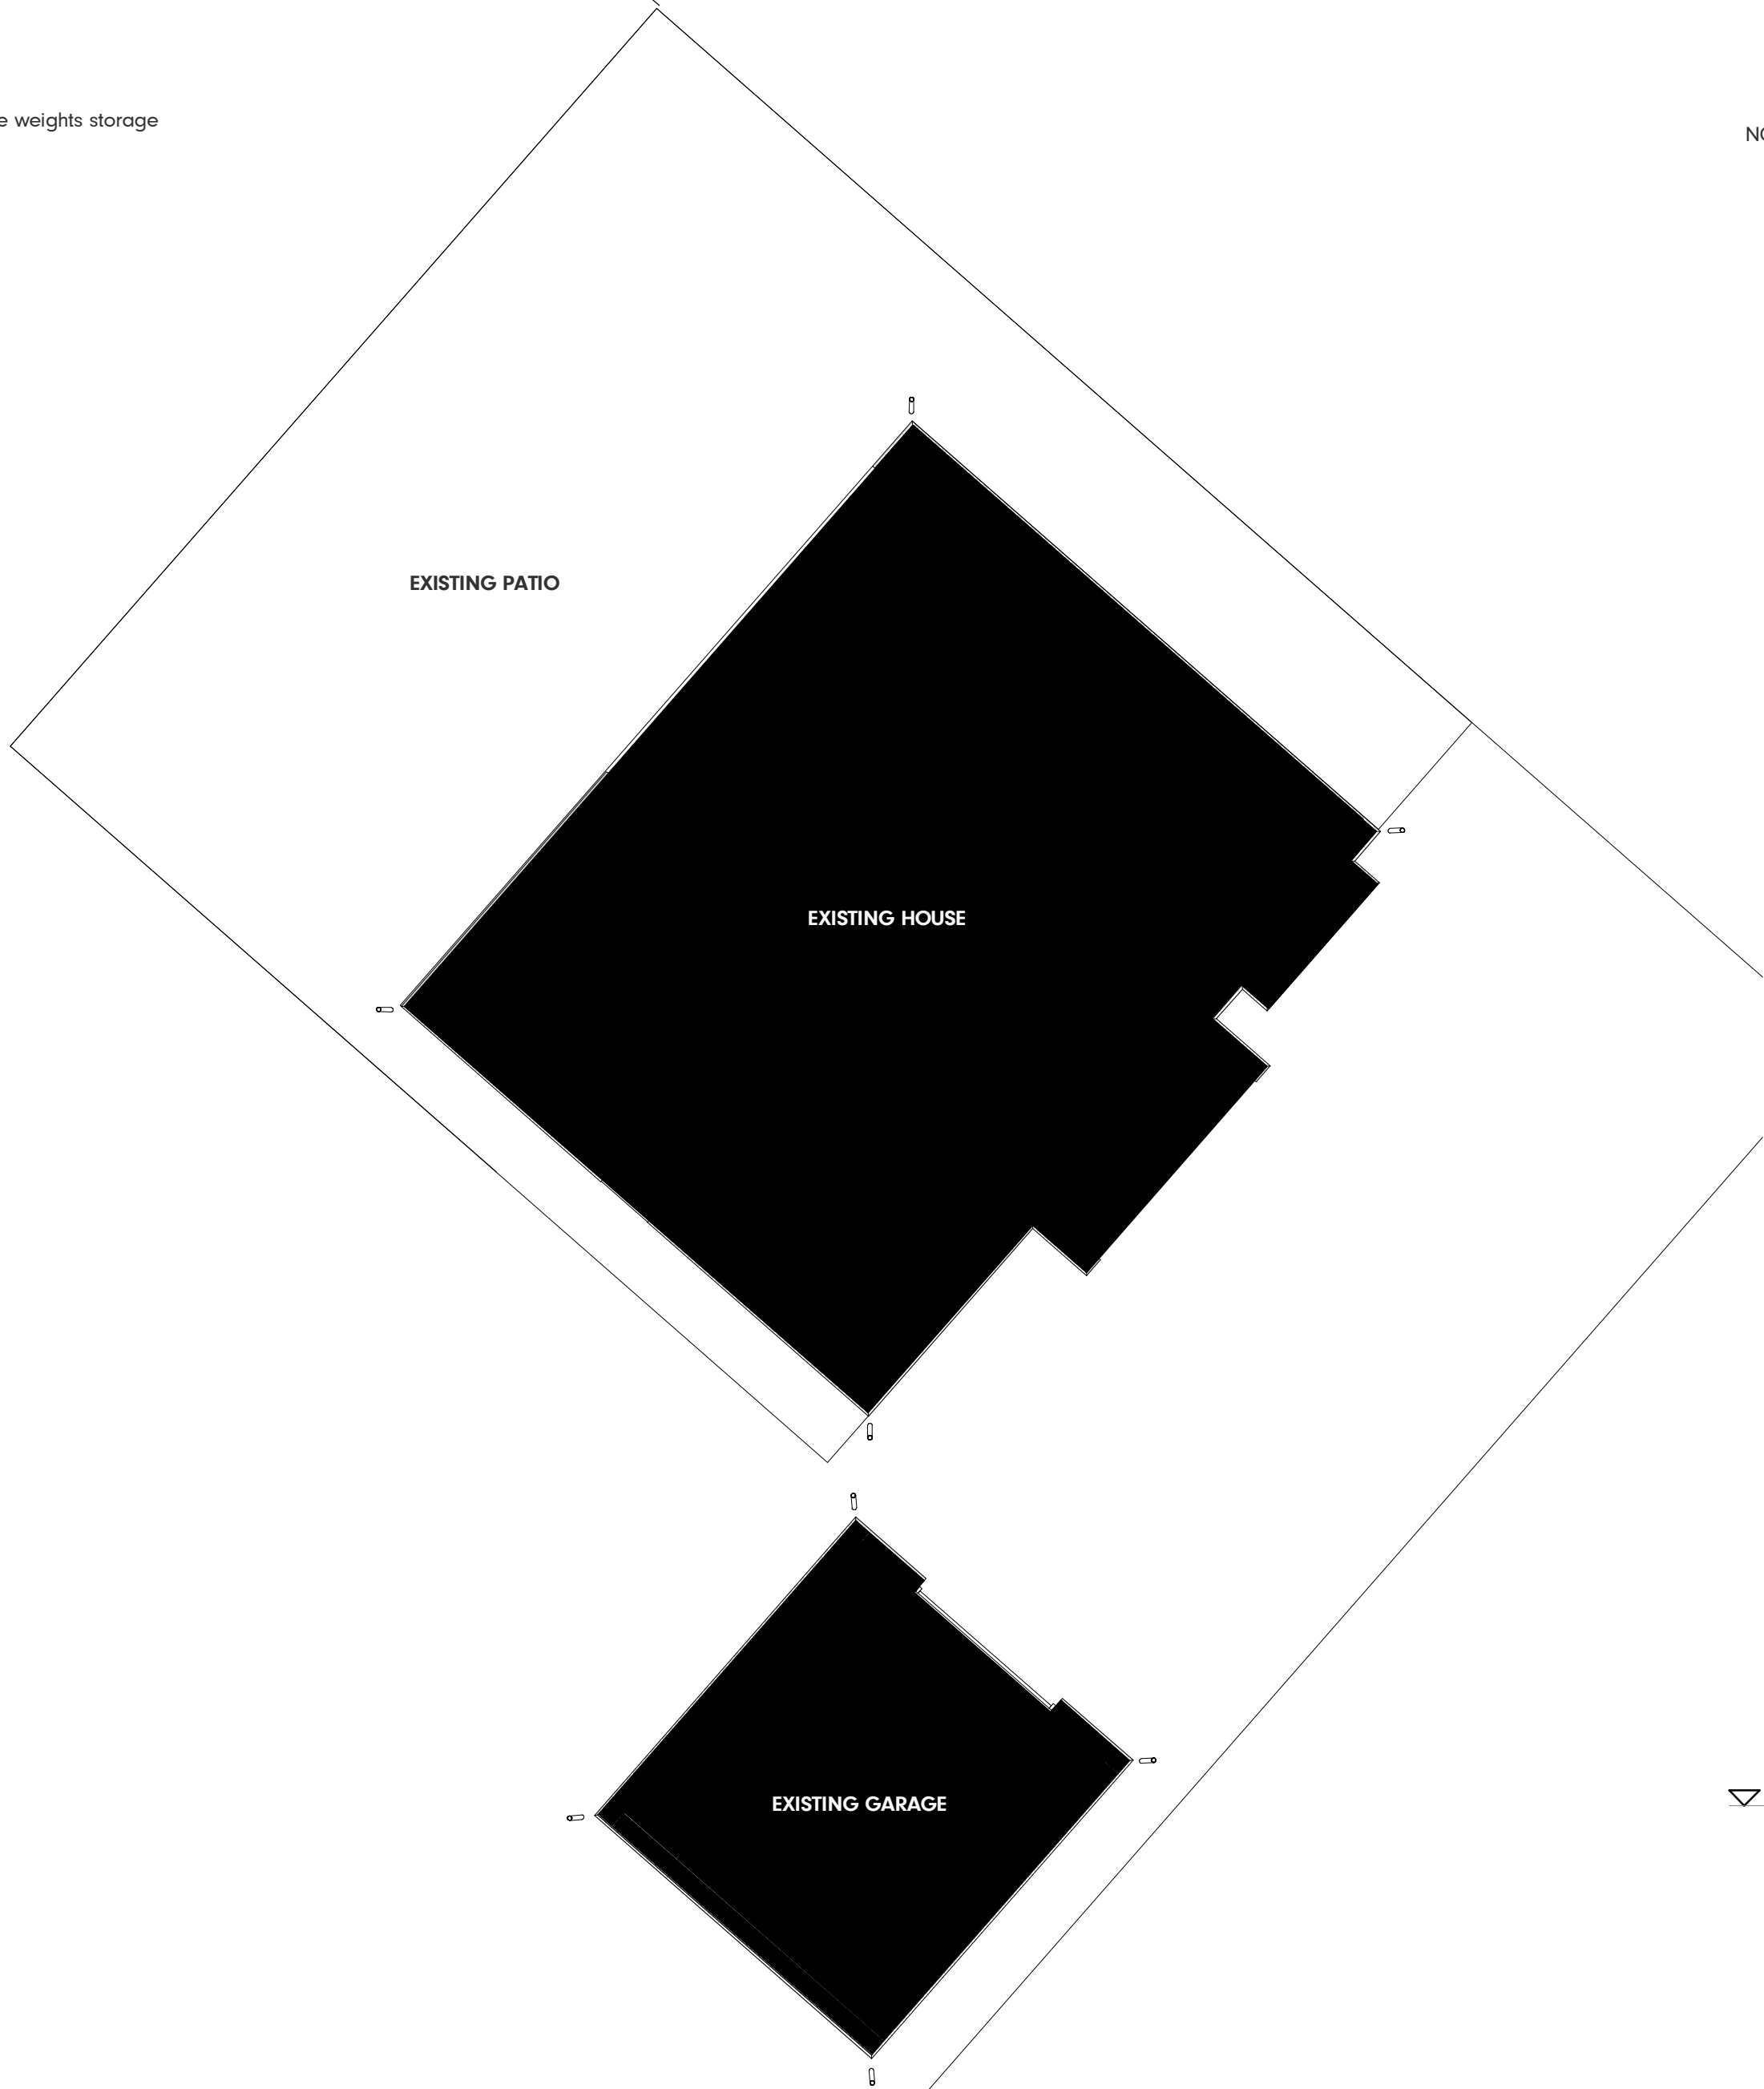

1 : 100

 


1 : 50

0 1 2 3



SCALE 1 : 50

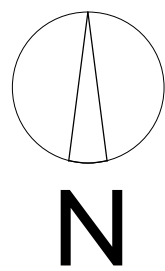

Sheet: PROPOSED FLOOR PLANS AND ELEVATIONS			
Client: MARCEL DUFFY			
Project: 1 RAMSDEN HOUSE, M24 1ZB			
Drawn by: PS	Date: OCT 2022	Size: A1	
Checked by: DK	Date: JULY 2023		
Scale: As indicated	Drawing no. 22.128.301	Rev: P1	