





Existing Front
1 : 100

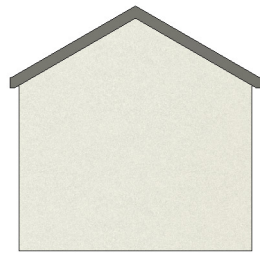

Existing Side
1 : 100




Existing Rear
1 : 100

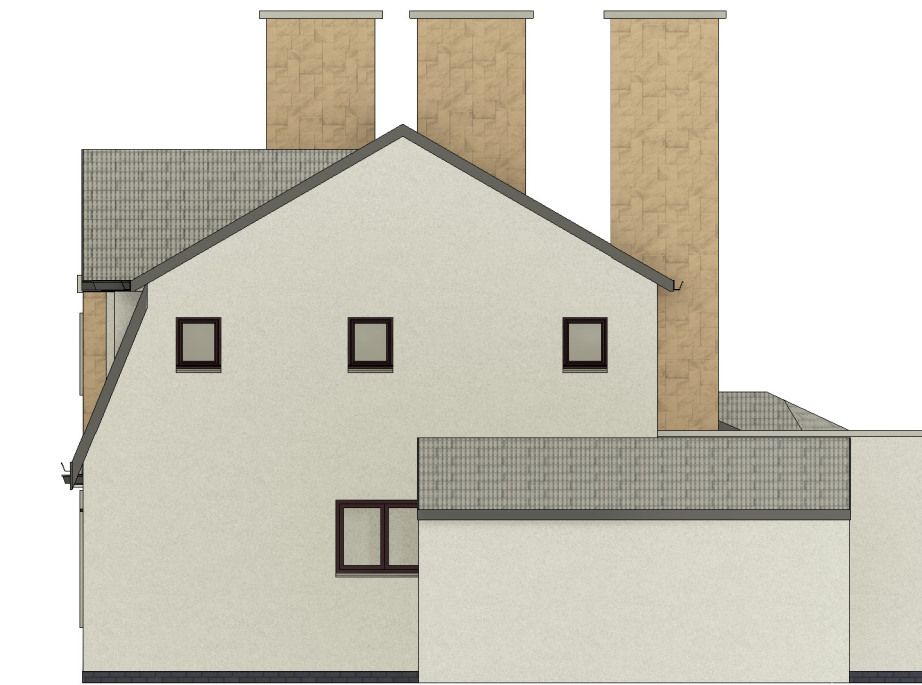


Existing Side (2)
1 : 100

Scale: @ A1.
Do NOT scale from this drawing.
If in doubt, ask.
Dimensions must be checked by
contractor before work is commenced.


This drawing remains the property of
Belal Rashid Technical Architecture
and should not be reproduced in full or
in part without prior consent from
Belal Rashid Technical Architecture.

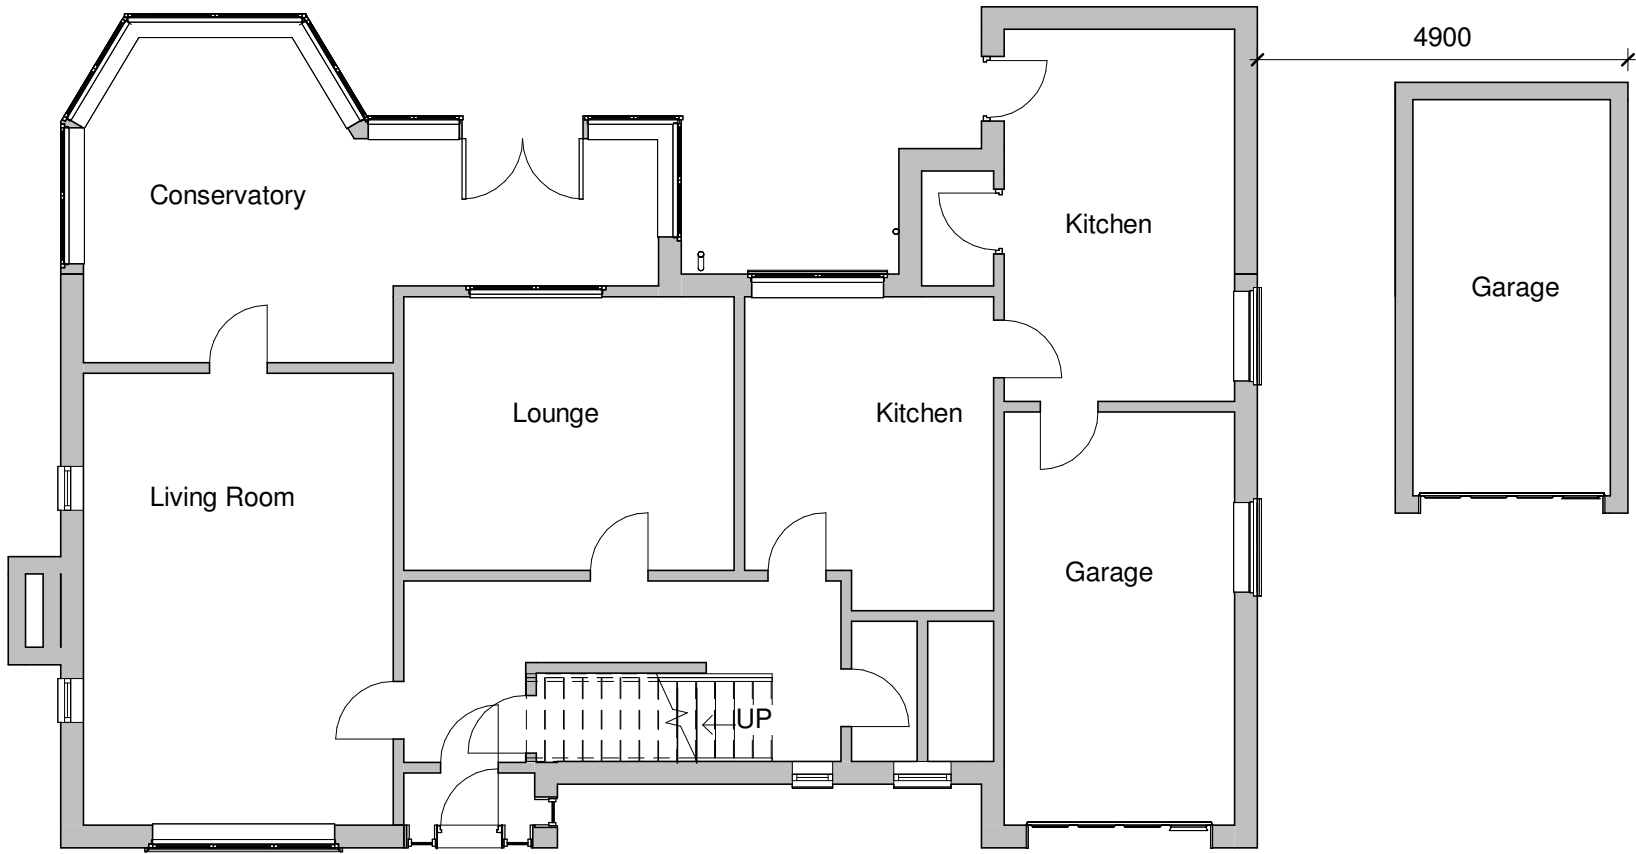

Existing Ground Floor
1 : 100

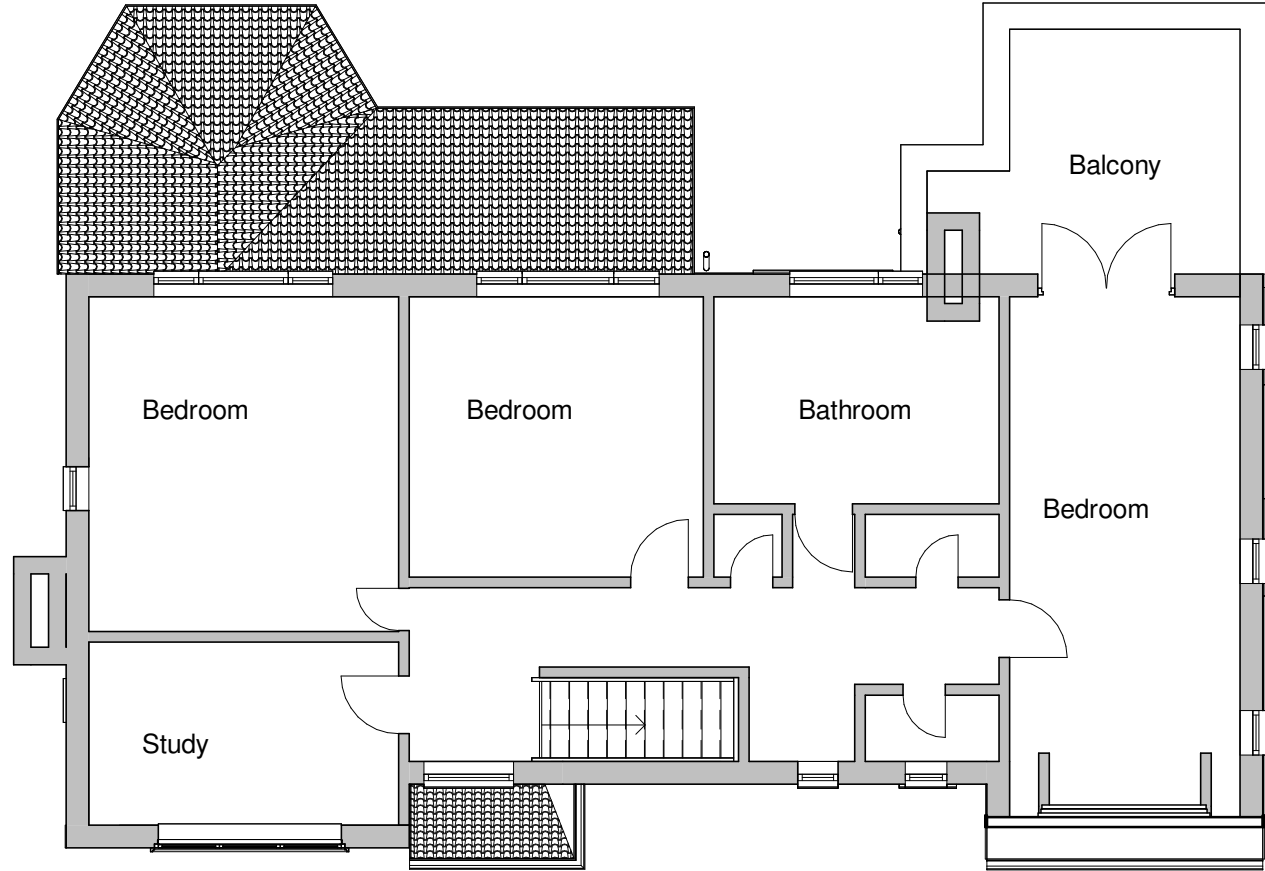

Existing First Floor
1 : 100

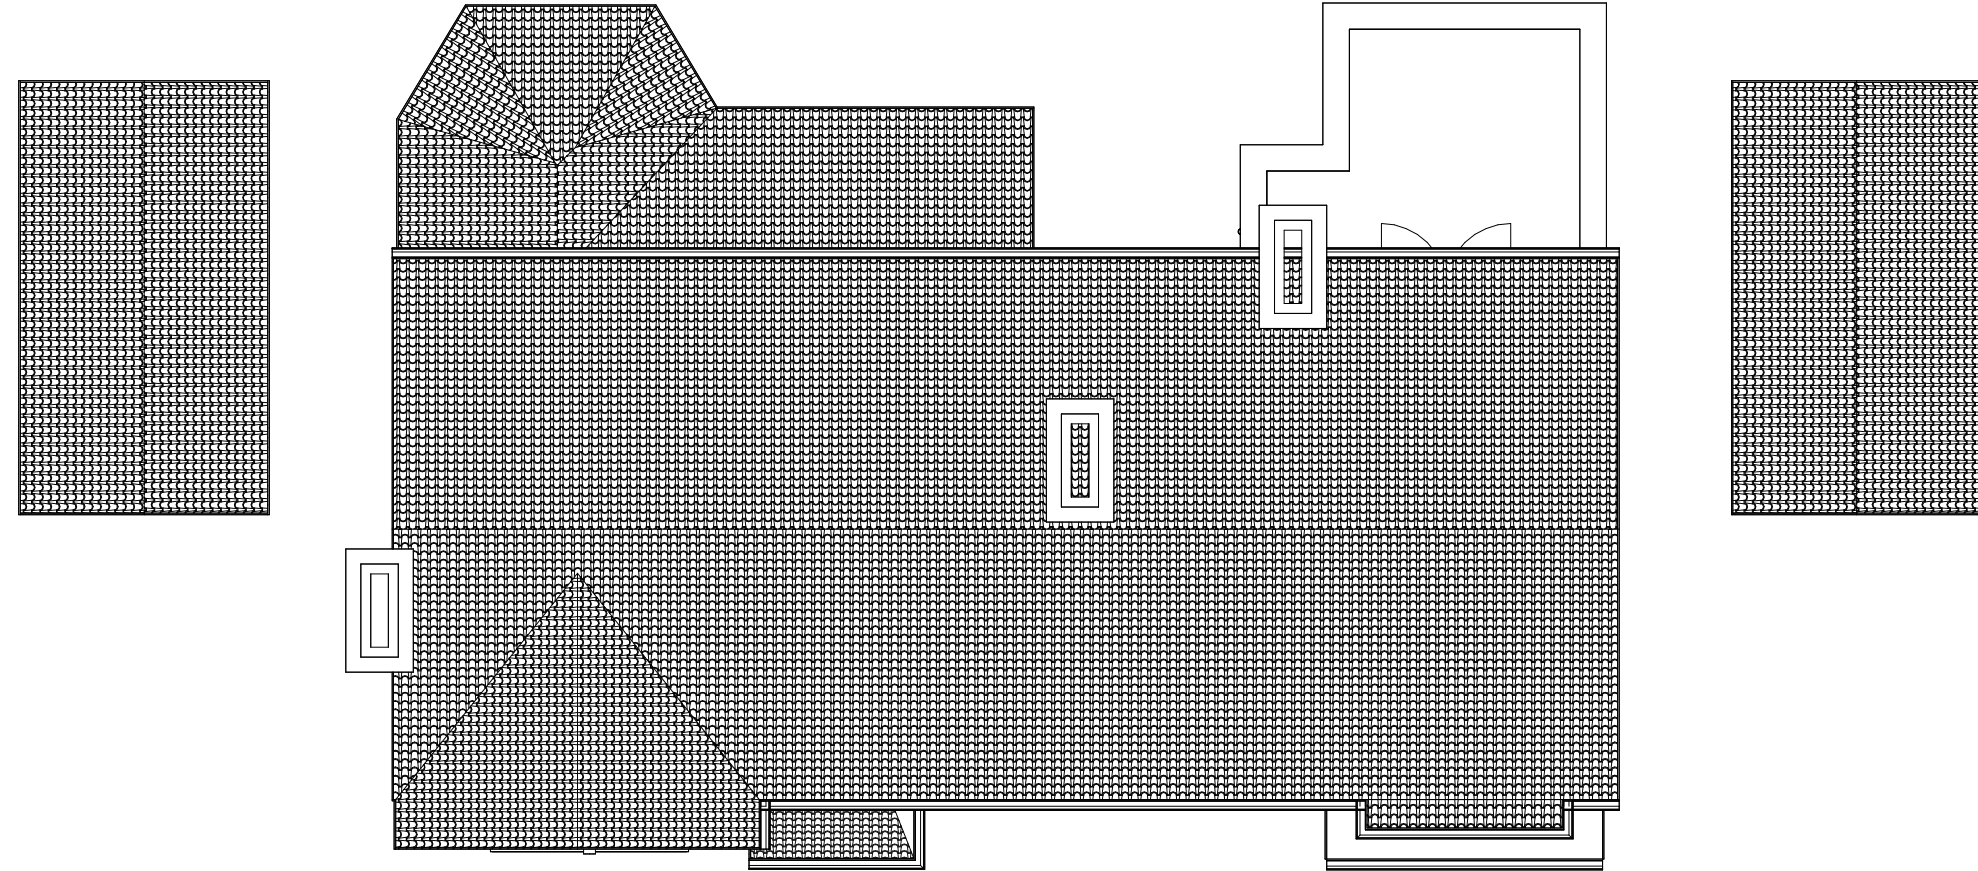

Existing Roof Plan
1 : 100

Client:
IMRAN MANZOOR

Project:
Extension
Project Address:
331 Shawclough Road
Rochdale
OL12 7HL

Drawing Name: Existing
Drawing Number: A101
Drawing Date: 05/03/24
Author: N.Shah. B.Rashid

Belal Rashid Technical Architecture
11 Queen St
Oldham
Greater Manchester
OL1 1RD

Email: belal.rashid@brta.co.uk
Mobile: 0161 241 9650

