


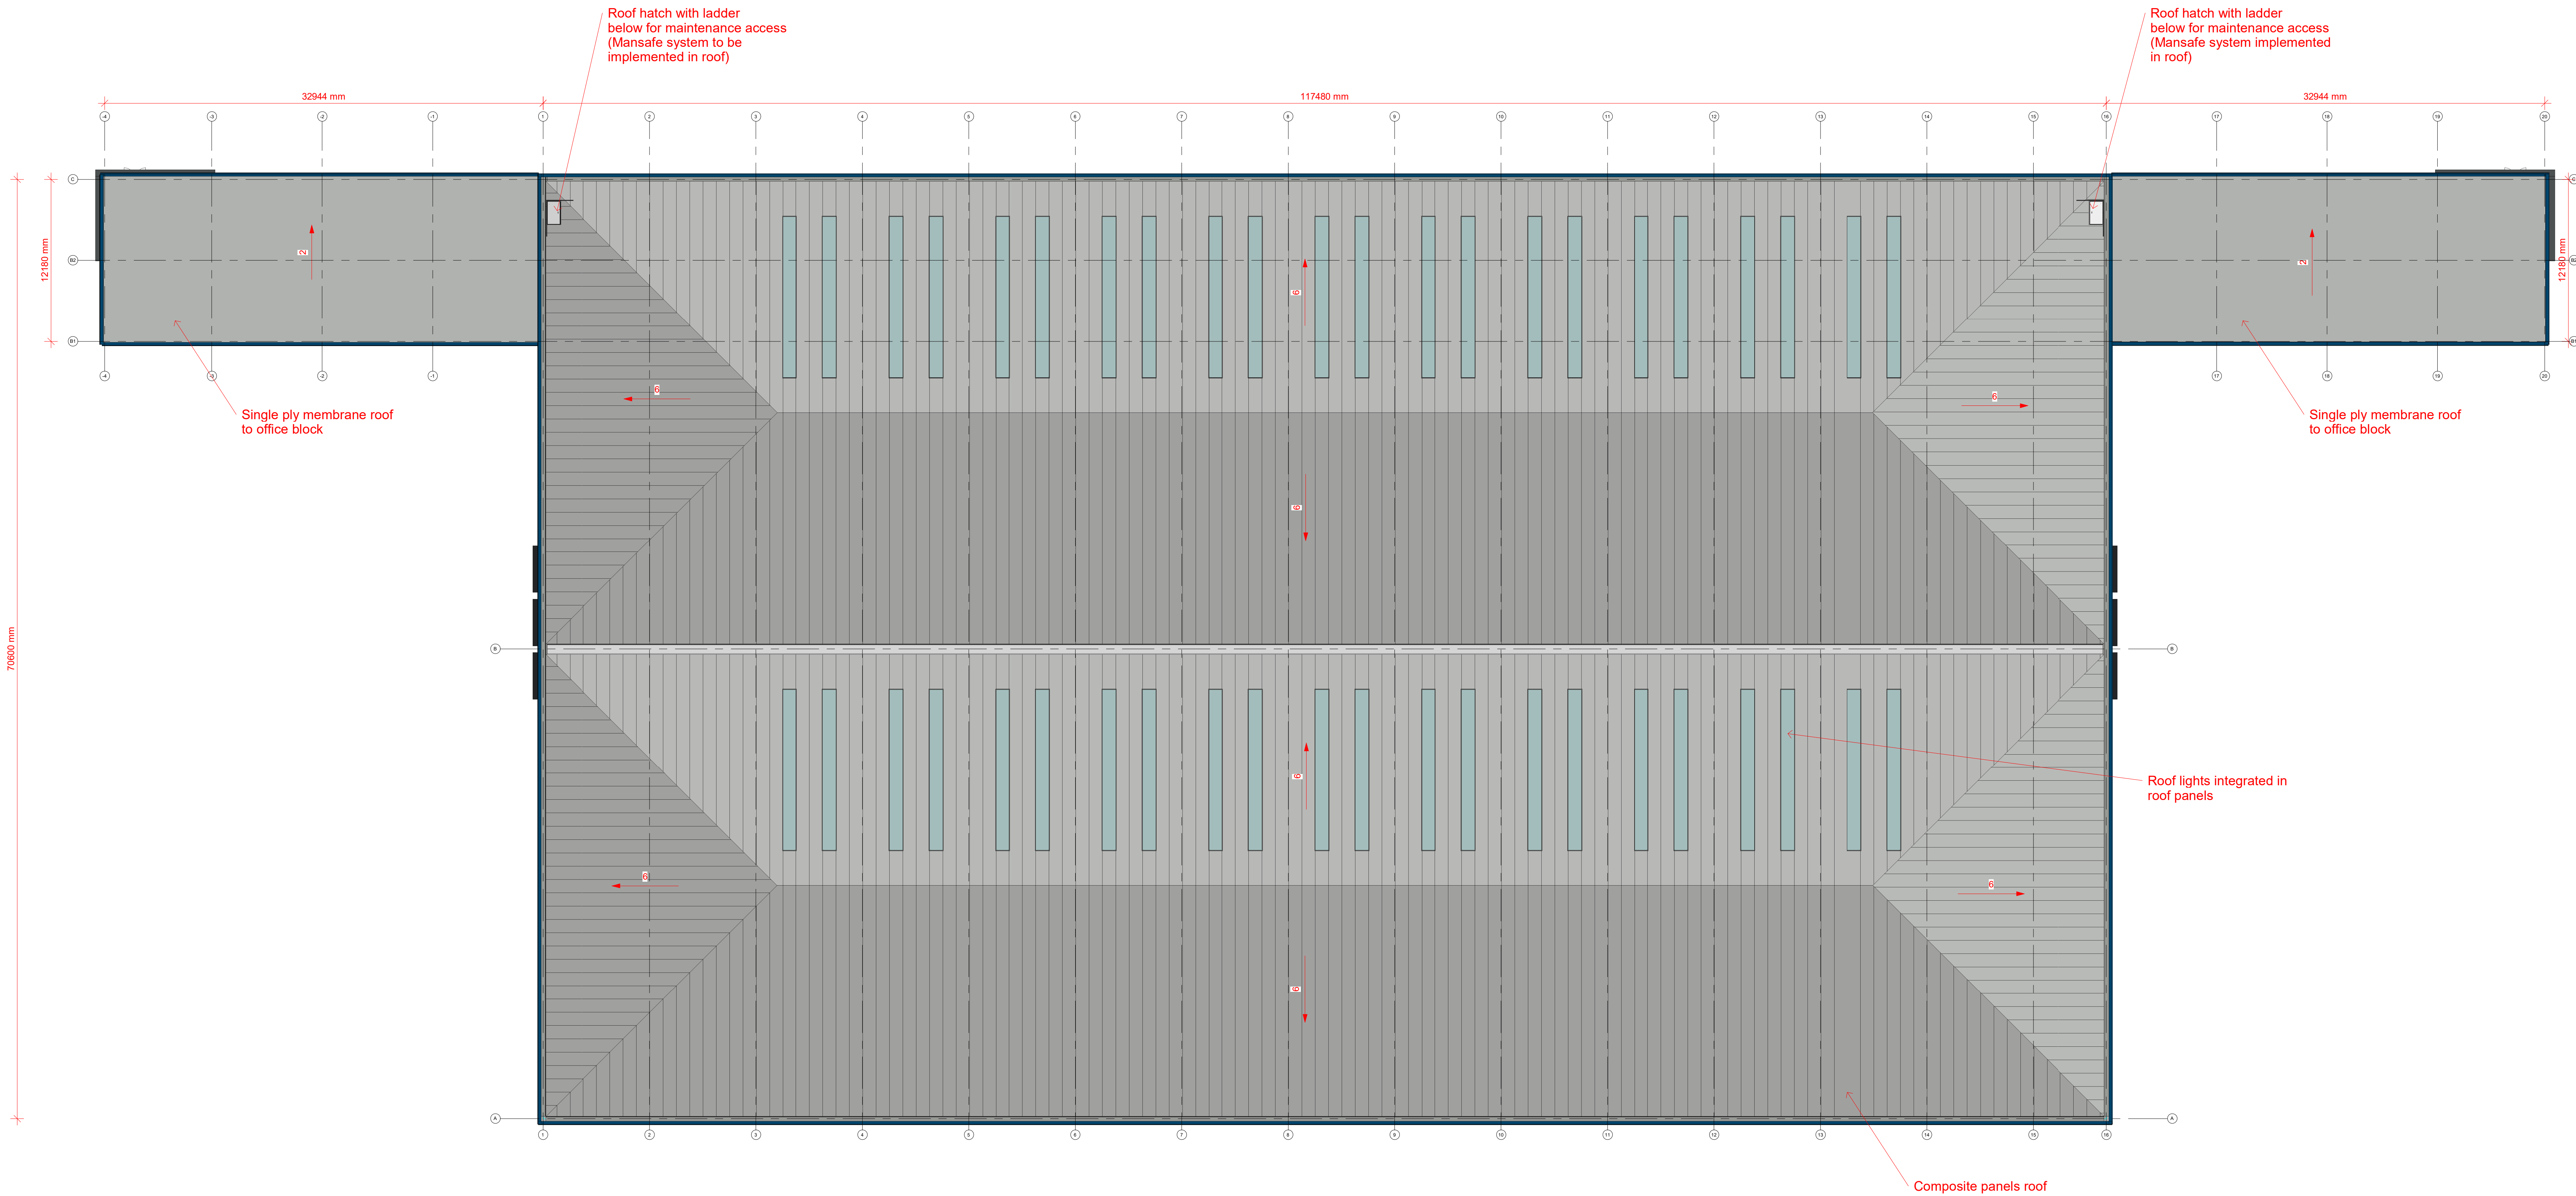

1 ROOF PLAN UNITS 1&2
1 : 200

Do not scale this drawing.
Ashton Smith to be notified of discrepancies in figured dimensions.
Corrections must check all dimensions from site.
This drawing is copyright and is for use on this site only.
This drawing is to be used solely for information as intended.
For other information refer to the latest revision of any cross referenced drawing.



LOCATION PLAN:

NOTES:

SLOPES IN DEGREES

REV	DATE	DESCRIPTION
P1	18.12.22	Office roof updated
P2	08.11.22	Size of shed increased to A0
P3	24.08.22	Office roof changed to transparent panel at 60deg
P4	22.08.22	Change between units 1&2 highlighted
P5	18.08.22	Office and stairs arrangement revised
P6	16.08.22	Building width increased by 20m
P7		Initial Drawing Issue

JA	RR
JA	RR
JA	RR
JA	RR
JA	RR
JA	RR
JA	RR
JA	RR

PROJECT TITLE					
MANCHESTER ROAD, HEYWOOD					
DRAWING TITLE					
PROPOSED ROOF PLAN UNITS 1&2					
REVISION		STATUS		DRAWN BY	
P7		PLANNING		JA	
A0		1 : 200		02/08/22	
SHEET		SCALE		DATE	
A0		1 : 200		02/08/22	
SUITABILITY		REVISION		DRAWING NO.	
S3		P7		21157 - ASA - 00 - ZZ-RT - D - A - 0012 (S3 - P7)	
BIM MODEL NUMBER:					
21157-ASA-ZZ-ZZ-M3-A-0003 (S3-P7)					

CLIENT

TrammellCrowCompany



Ashton Smith, Belvedere House, 3 Victoria Avenue, Harrogate, North Yorkshire, HG2 9LJ
Tel: 01423 528882 Fax: 01423 565104
www.ashton-smith.co.uk