




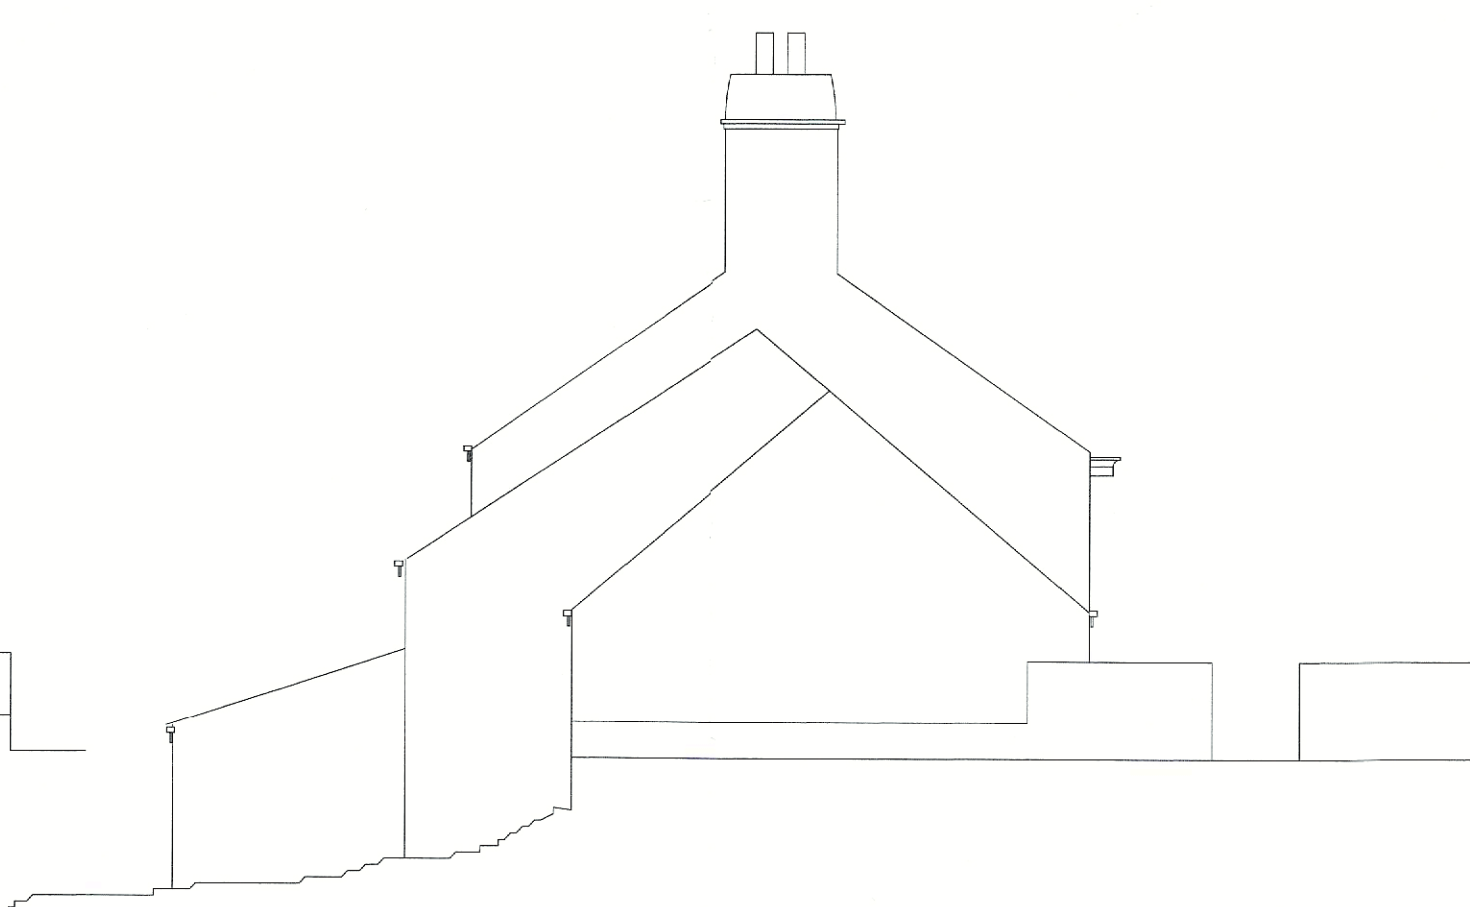



EXISTING REAR ELEVATION Scale 1:100

 


EXISTING END ELEVATION Scale 1:100

 

EXISTING FRONT ELEVATION Scale 1:100

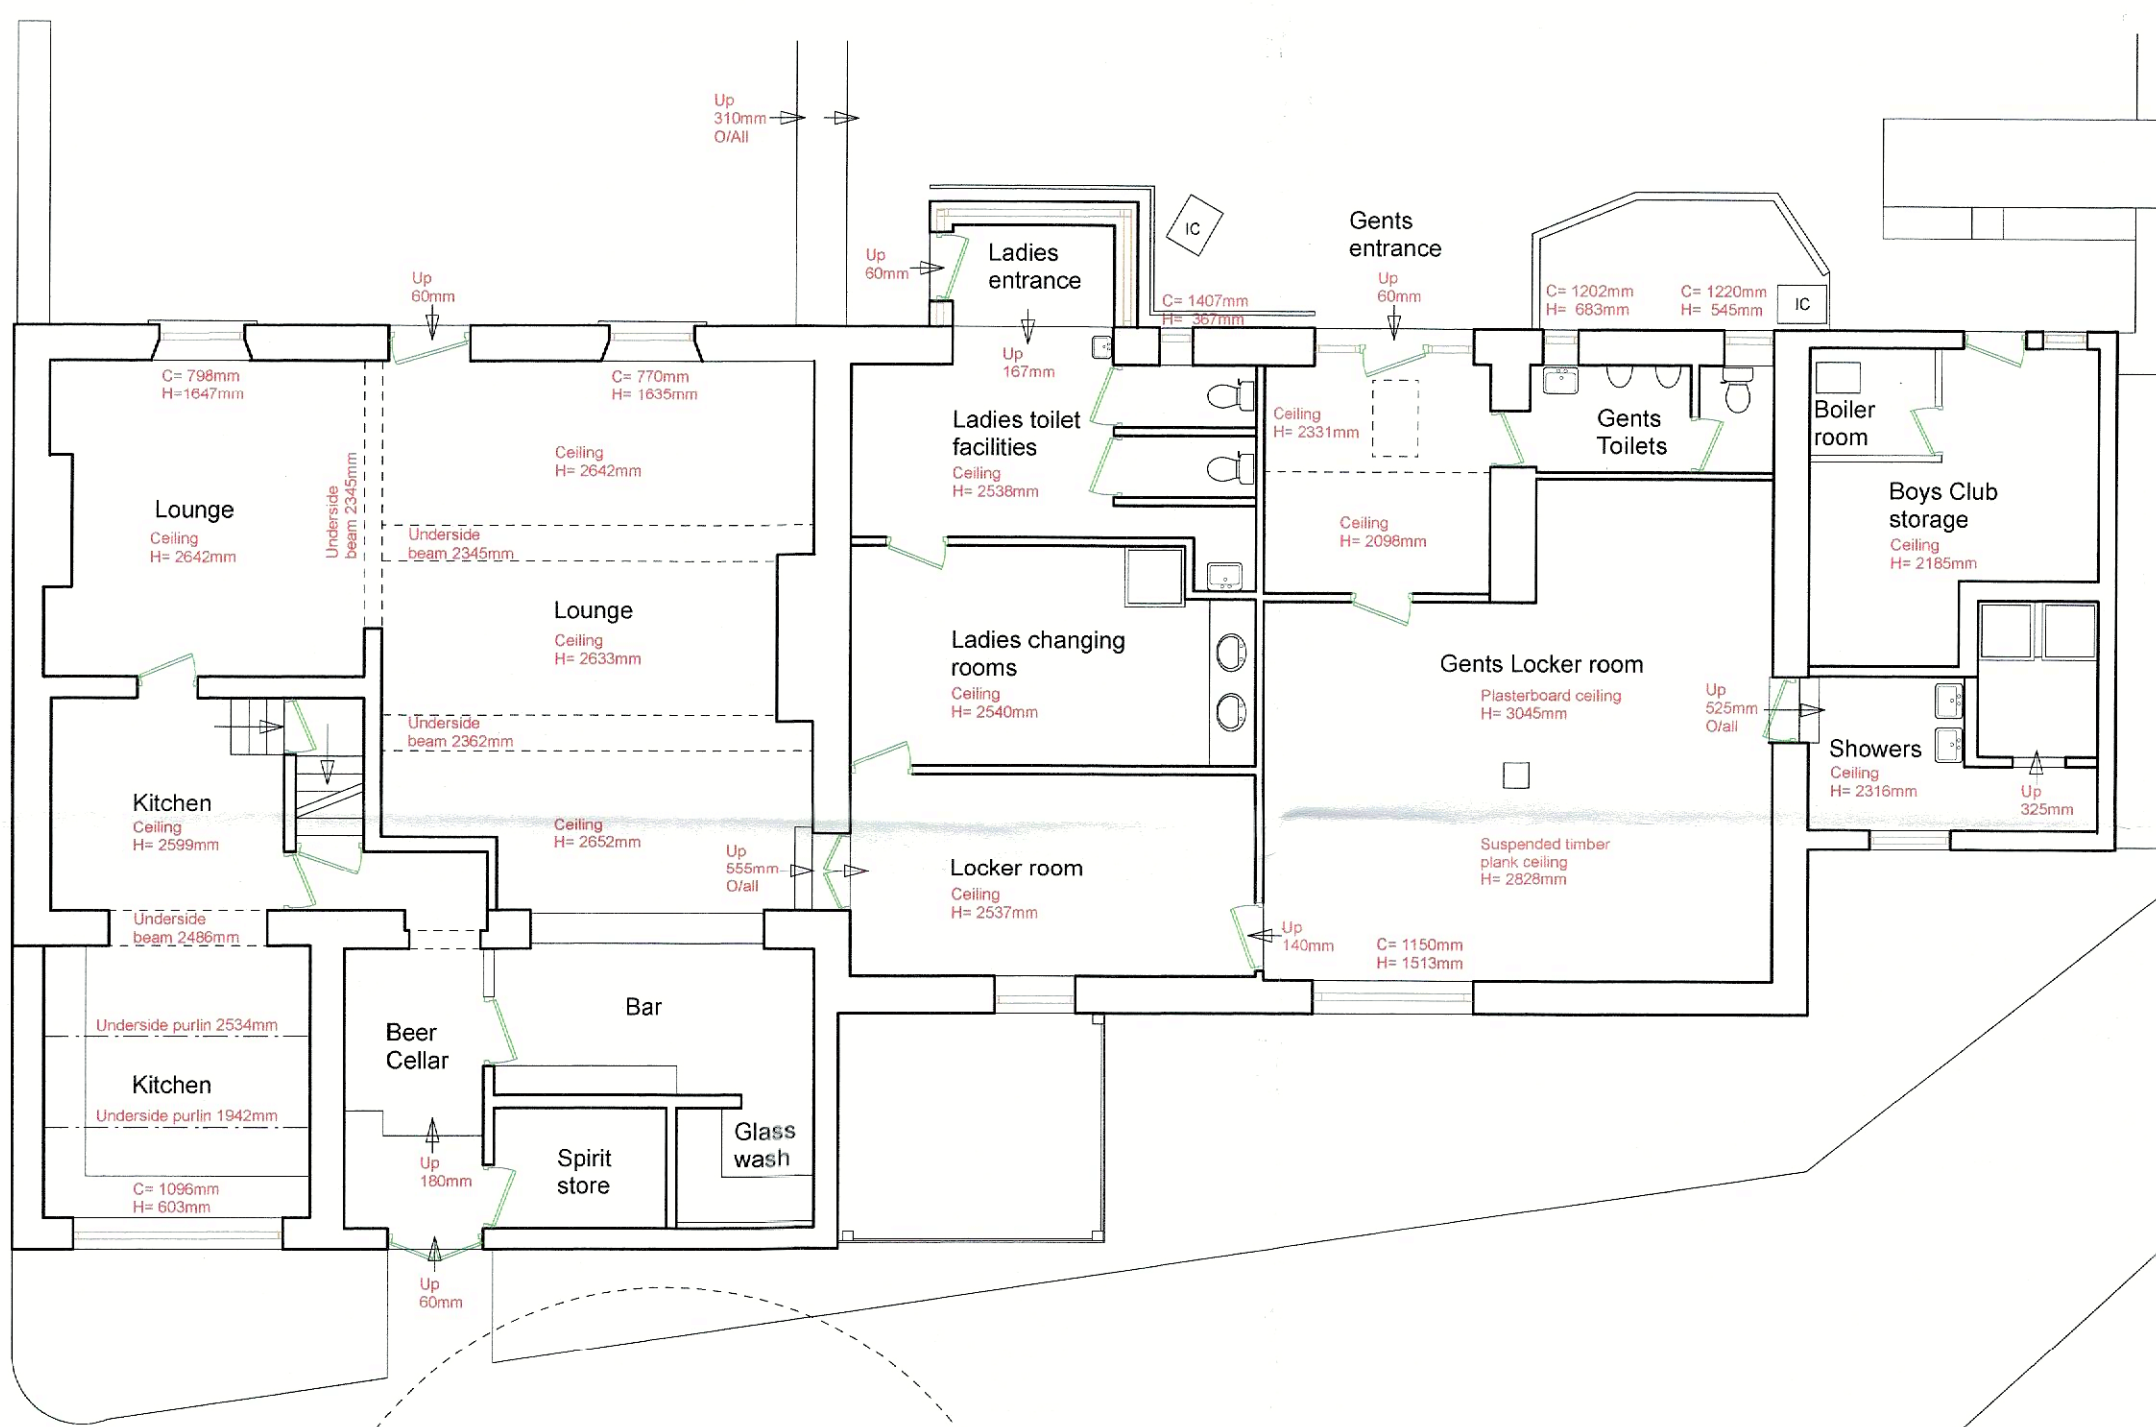 

EXISTING GROUND FLOOR AND PART SITE PLAN Scale 1:100

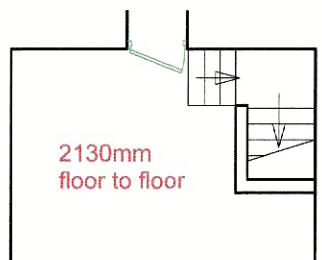

EXISTING BASEMENT PLAN Scale 1:100

Tarmac surface to Whittaker Lane

Crushed stone surface


Dry stone wall



EXISTING FIRST FLOOR PLAN Scale 1:100



EXISTING END ELEVATION Scale 1:100

 

REVISIONS	
CLIENT	
PROJECT	
DRAWING	
DRAWING NO	
DATE	
DRAWN	
SCALE	

design306

design306
306 Milnrow Road
Rochdale
OL16 5BQ
Tel 07794 332098
email alex@design306.co.uk