




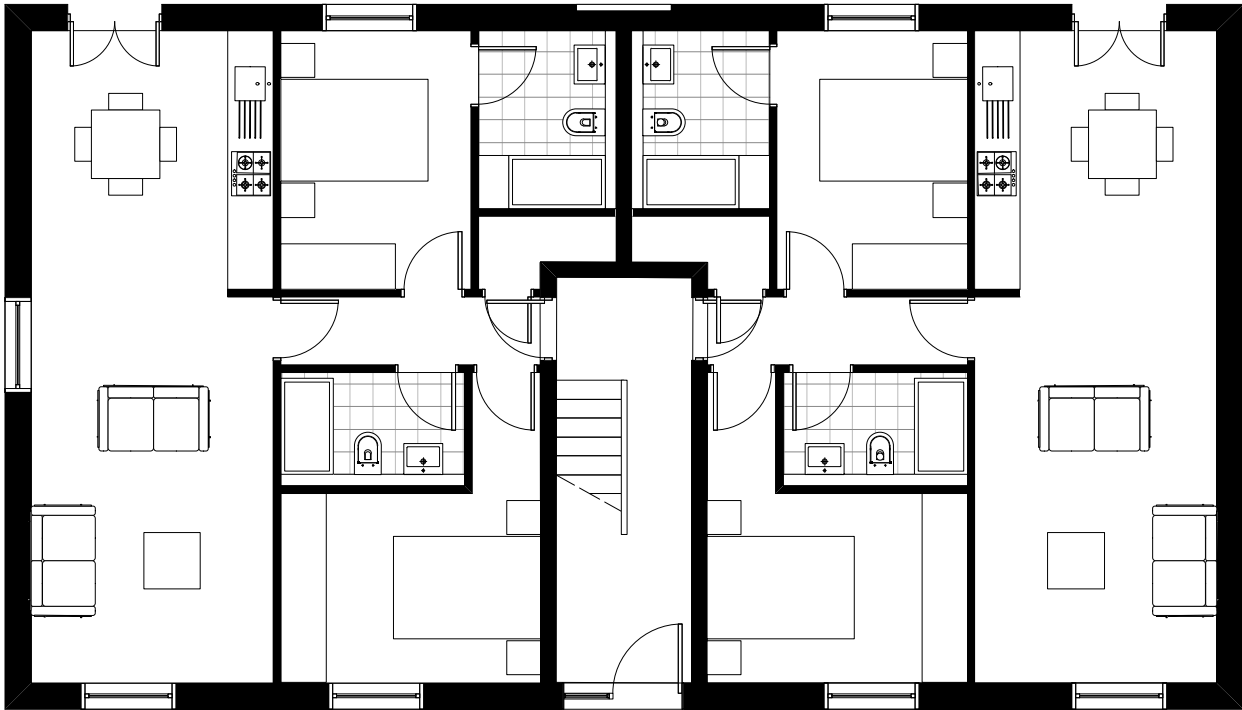


GROUND FLOOR PLAN

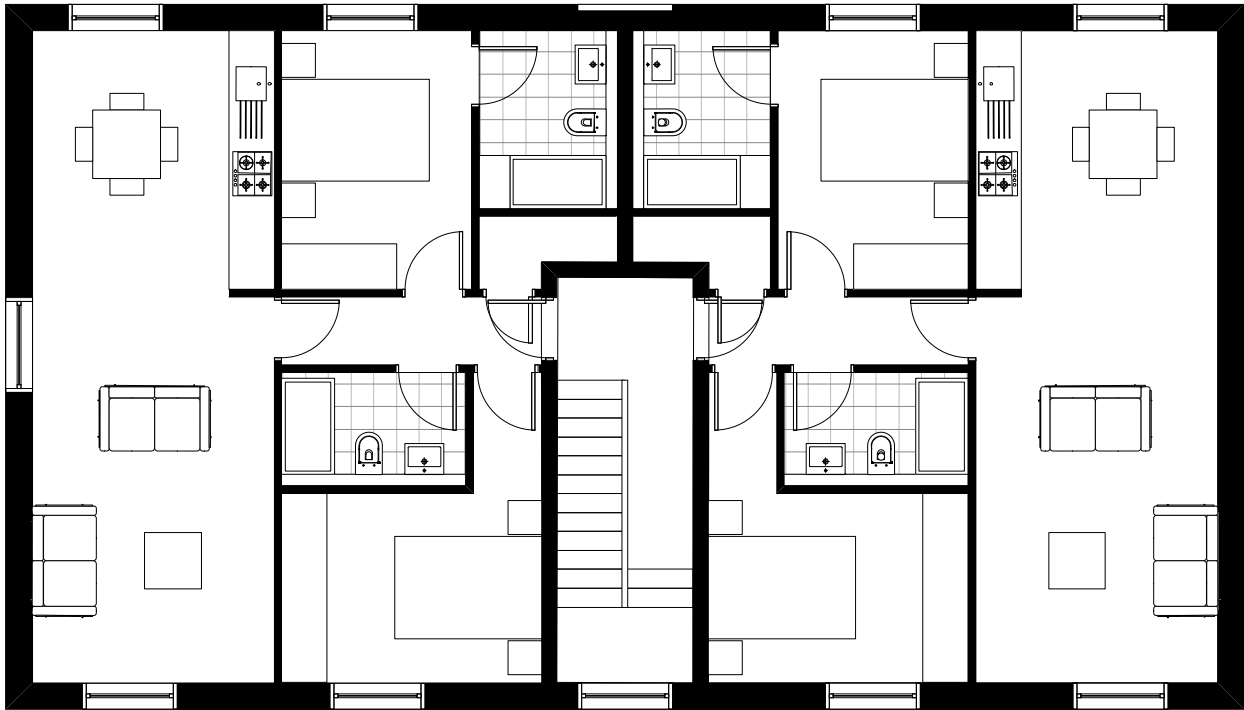

FIRST FLOOR PLAN

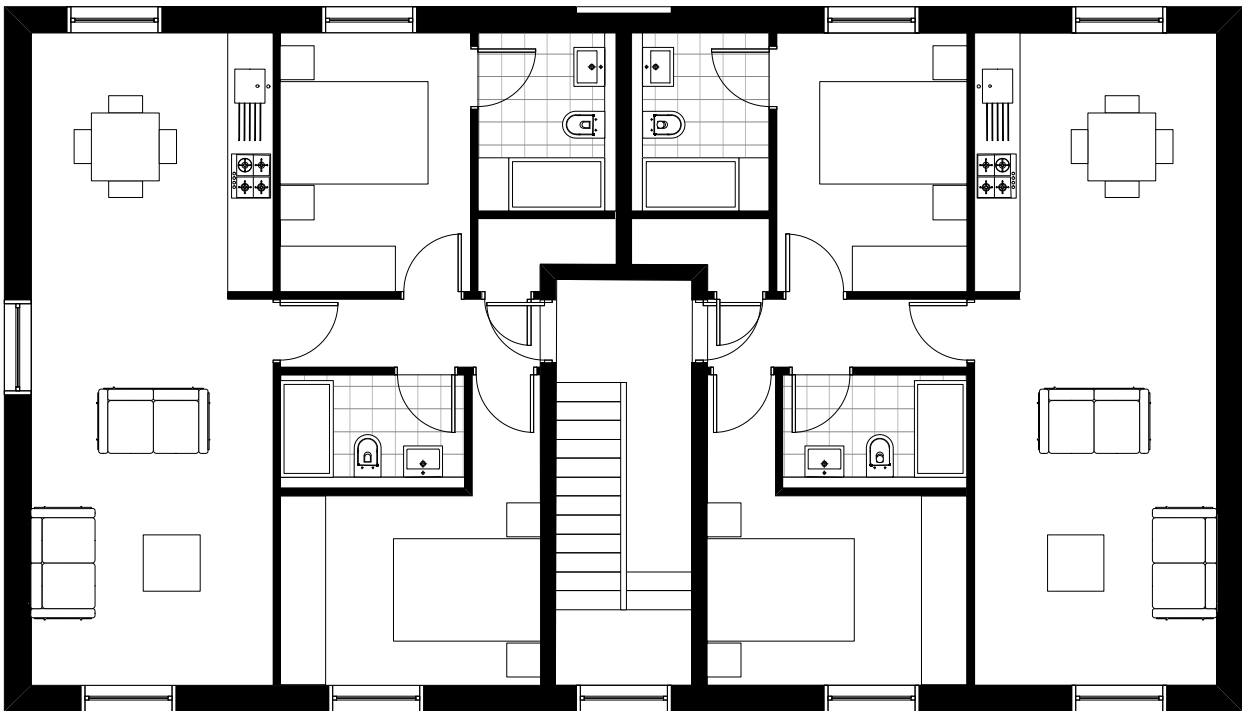

SECOND FLOOR PLAN

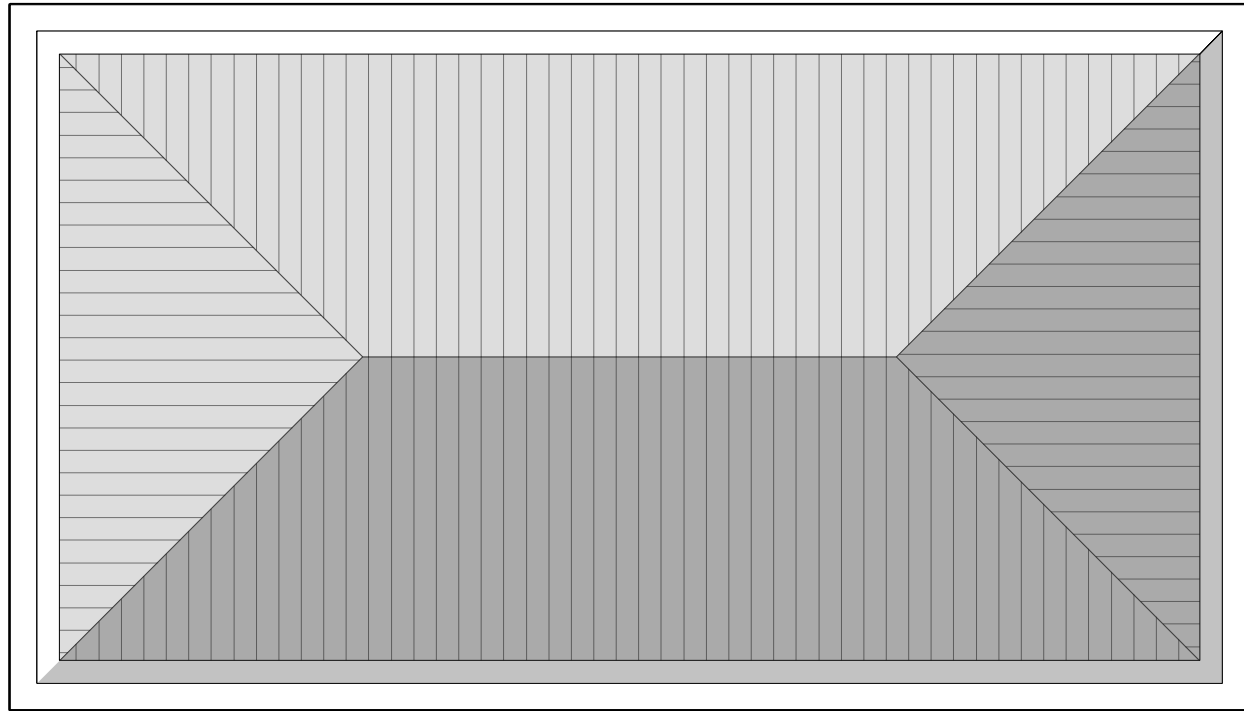

ROOF PLAN

PROPOSED HOUSE TYPE 2A PLAN

1:100 @A3

© Copyright Ollier Smurthwaite Architects

REVISION	DATE	DESCRIPTION

CLIENT:

PROJECT: PROPOSED RESIDENTIAL DEVELOPMENT

ADDRESS: TACK LEA WORKS, BURY, BL9 7UA

DRAWING TITLE: PROPOSED HOUSE TYPE 2A PLAN

SCALE: 1:100 @A3

DATE: AUG 2022

DRAWING NO: A645_P_200

OLLIER SMURTHWAITE ARCHITECTS

40 King Street, Manchester, M2 6BA

T 0161 883 0838

F 0161 883 0839

E mail@olliersmurthwaite.com