



Key:

- Access track/parking area; compacted gravel finish
- Paving slabs/gravel finish
- Grassed Area
- Countryside

Public Right of Way

Location of bird box (example image right) to be fixed to existing native tree.

Other than grassed areas there is no soft landscaping proposed; there are no proposals for any shrub or tree planting.




Example image of bird box.



Example images of compacted gravel.



Example images of paving slabs.

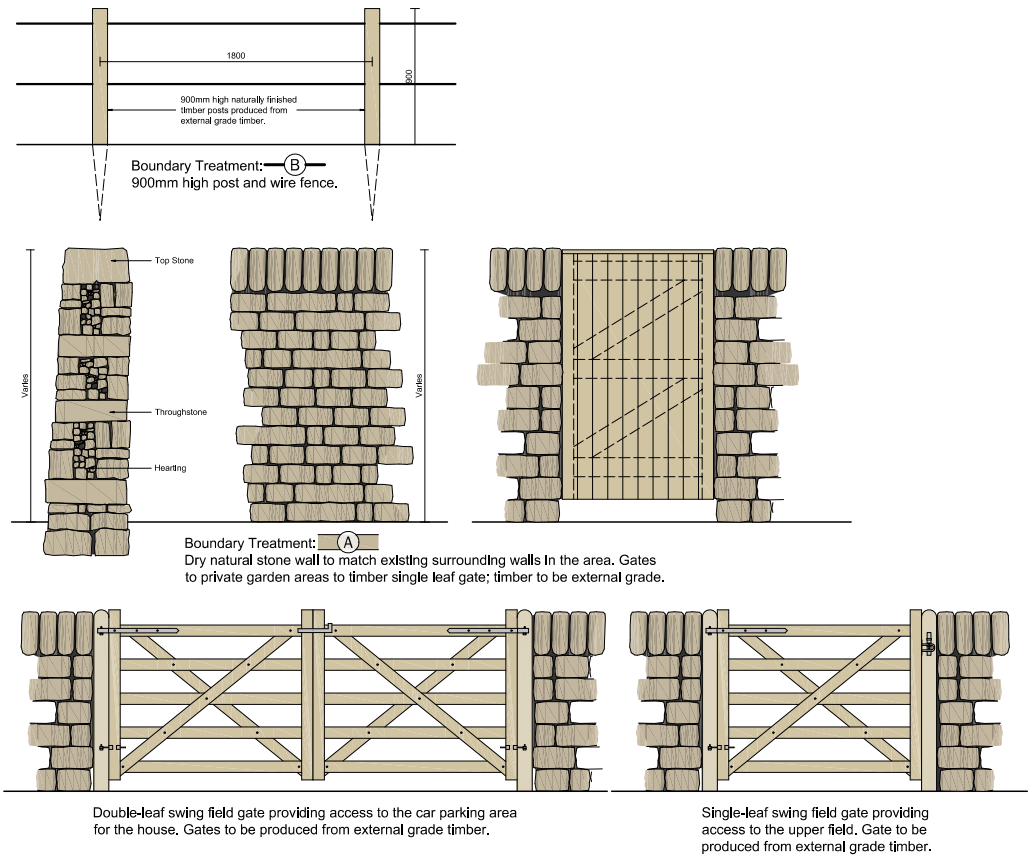

D	09/10/2023	Further gate details, bird box details, existing tree, example images of compacted gravel/paving slabs and clarification confirming no soft landscaping other than grassed areas added following RBC comments.	DB	MB
C	09/09/2021	Floor plan of barn updated to coincide with revised floor plan drawing in accordance with planning and conservation officer's comments 07/09/2022.	DB	MB
B	20/07/2022	Parking area and access track reduced and plans updated to coincide with amended floor plans following site meeting with planning and conservation officers.	DB	MB
REV	DATE	AMENDMENT	BY	CHKD

PROJECT:	Tame Barn Farm, Newhey, Rochdale				
CLIENT:	Mr Phil Wiseman				
DRAWING:	Proposed Site Plan				
DRAWN BY:	DB	CHECKED BY:	MB	CREATED: Sept' 2022	SCALE: 1:200 @ A2
STATUS:	Developed Design			DRAWING No: 1357/P-001	REVISION: D